




metres

STAGE (1) WALL

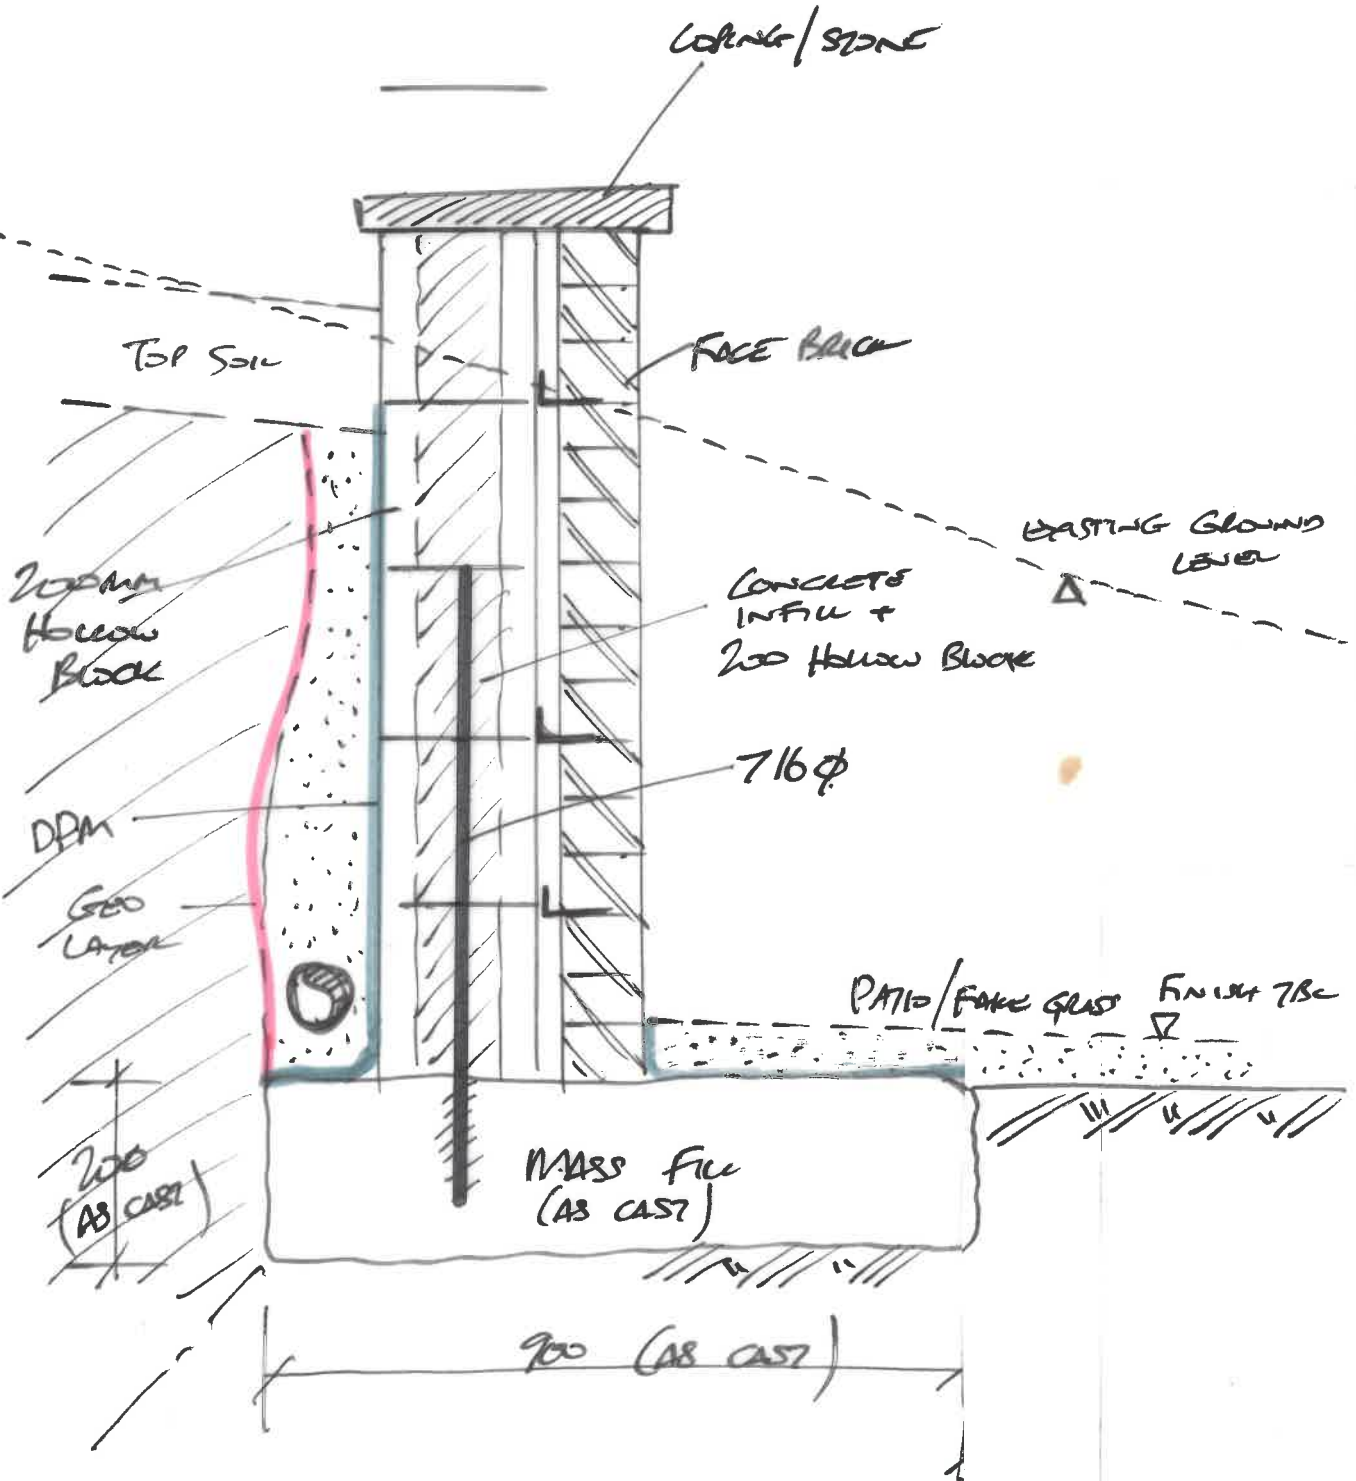

TITLE SECTION A/A NEW RETAINING WALL

DATE FEB/2024

SCALE 1:10 eAL

PROJECT FURZY LEA, SHARNES

DRAWING DKM / 4401 / 01

Rev 02