


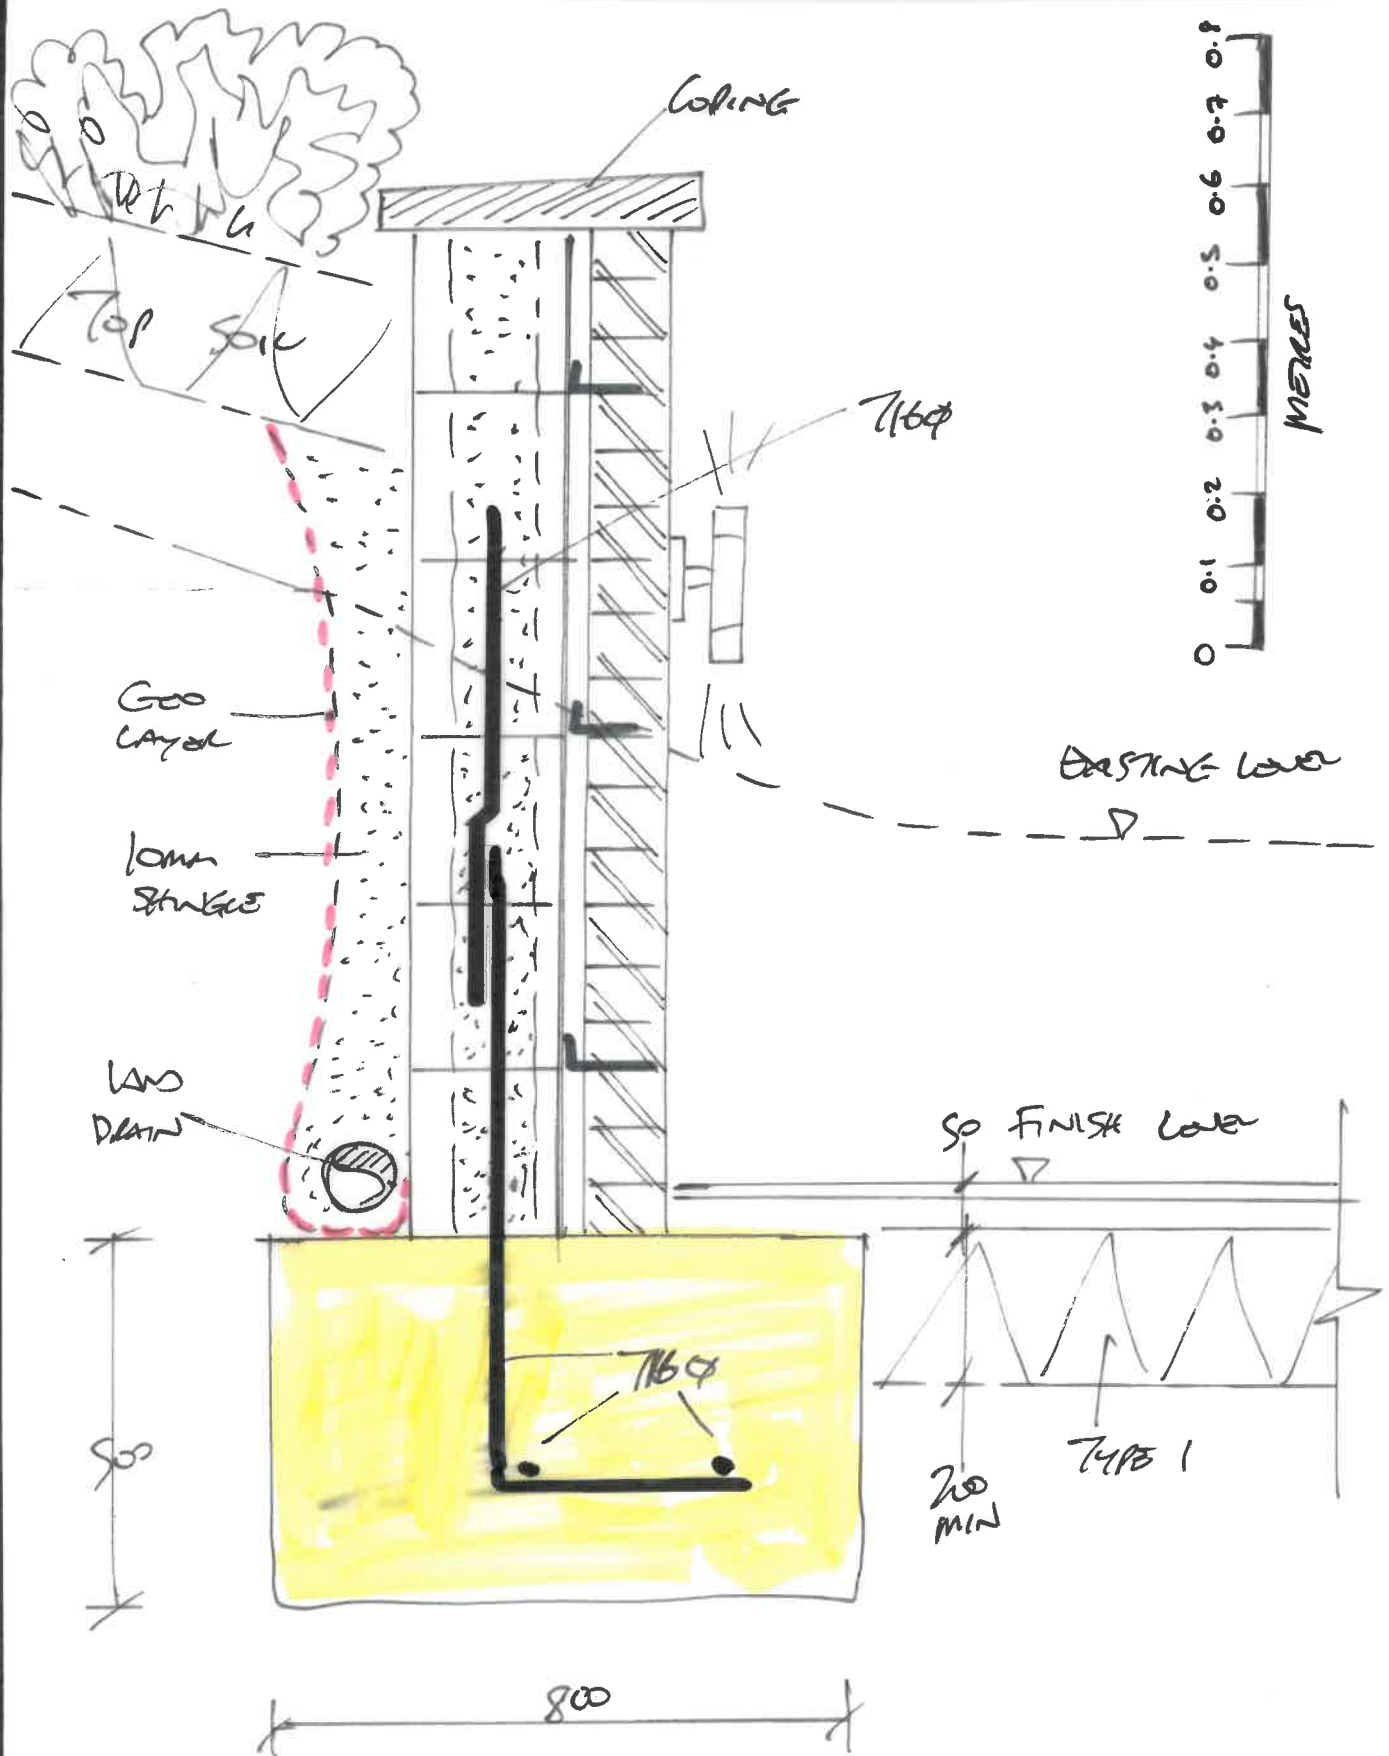

TITLE SECTION E/E NEW RETAINING WALL

DATE FEB/2024

SCALE 1:10 @ A4

PROJECT FURZY LEA, STORING

DRAWING DKM/4401/05

REV 02