
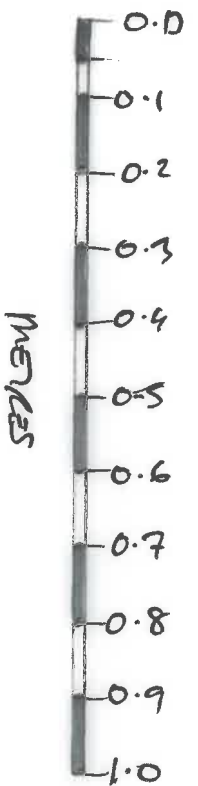


450
Colours

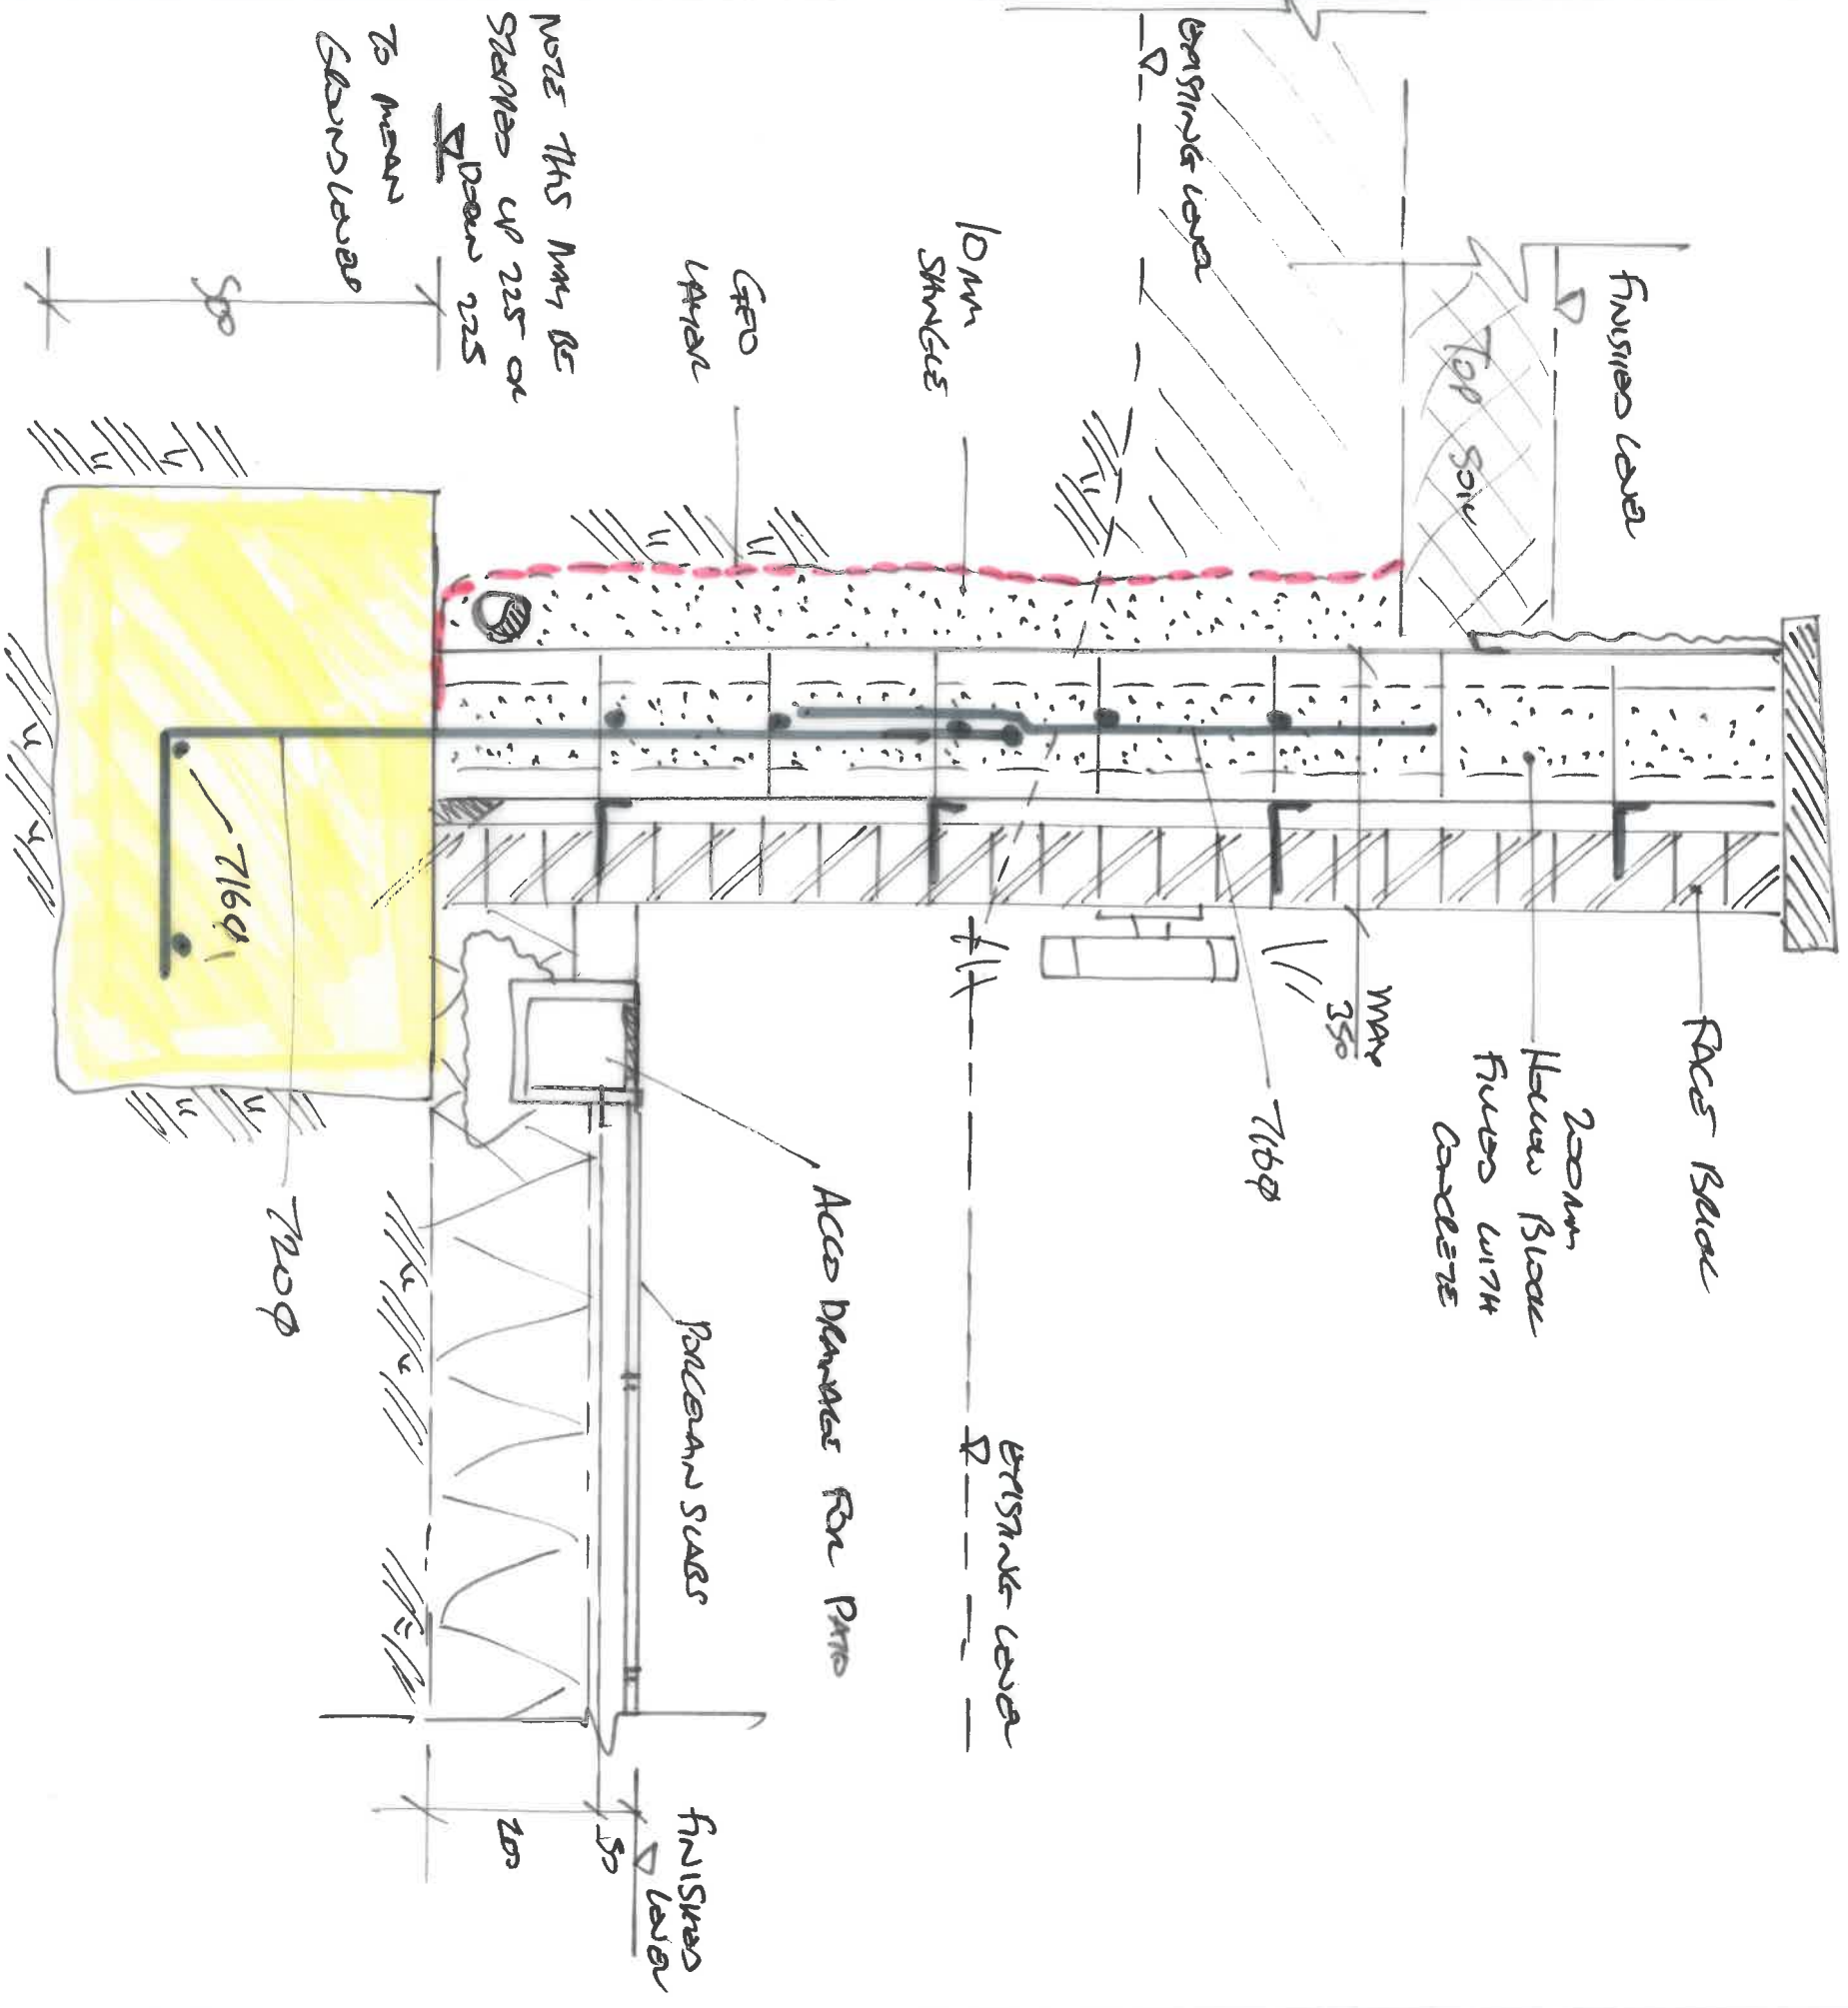

Project
Full 25 Year 1 STORE

Title
Section F/F New Buildings

Date
Feb / 2024

Scale
1:10 @ A3

Drawings
DKA 4401/07

Rev
01