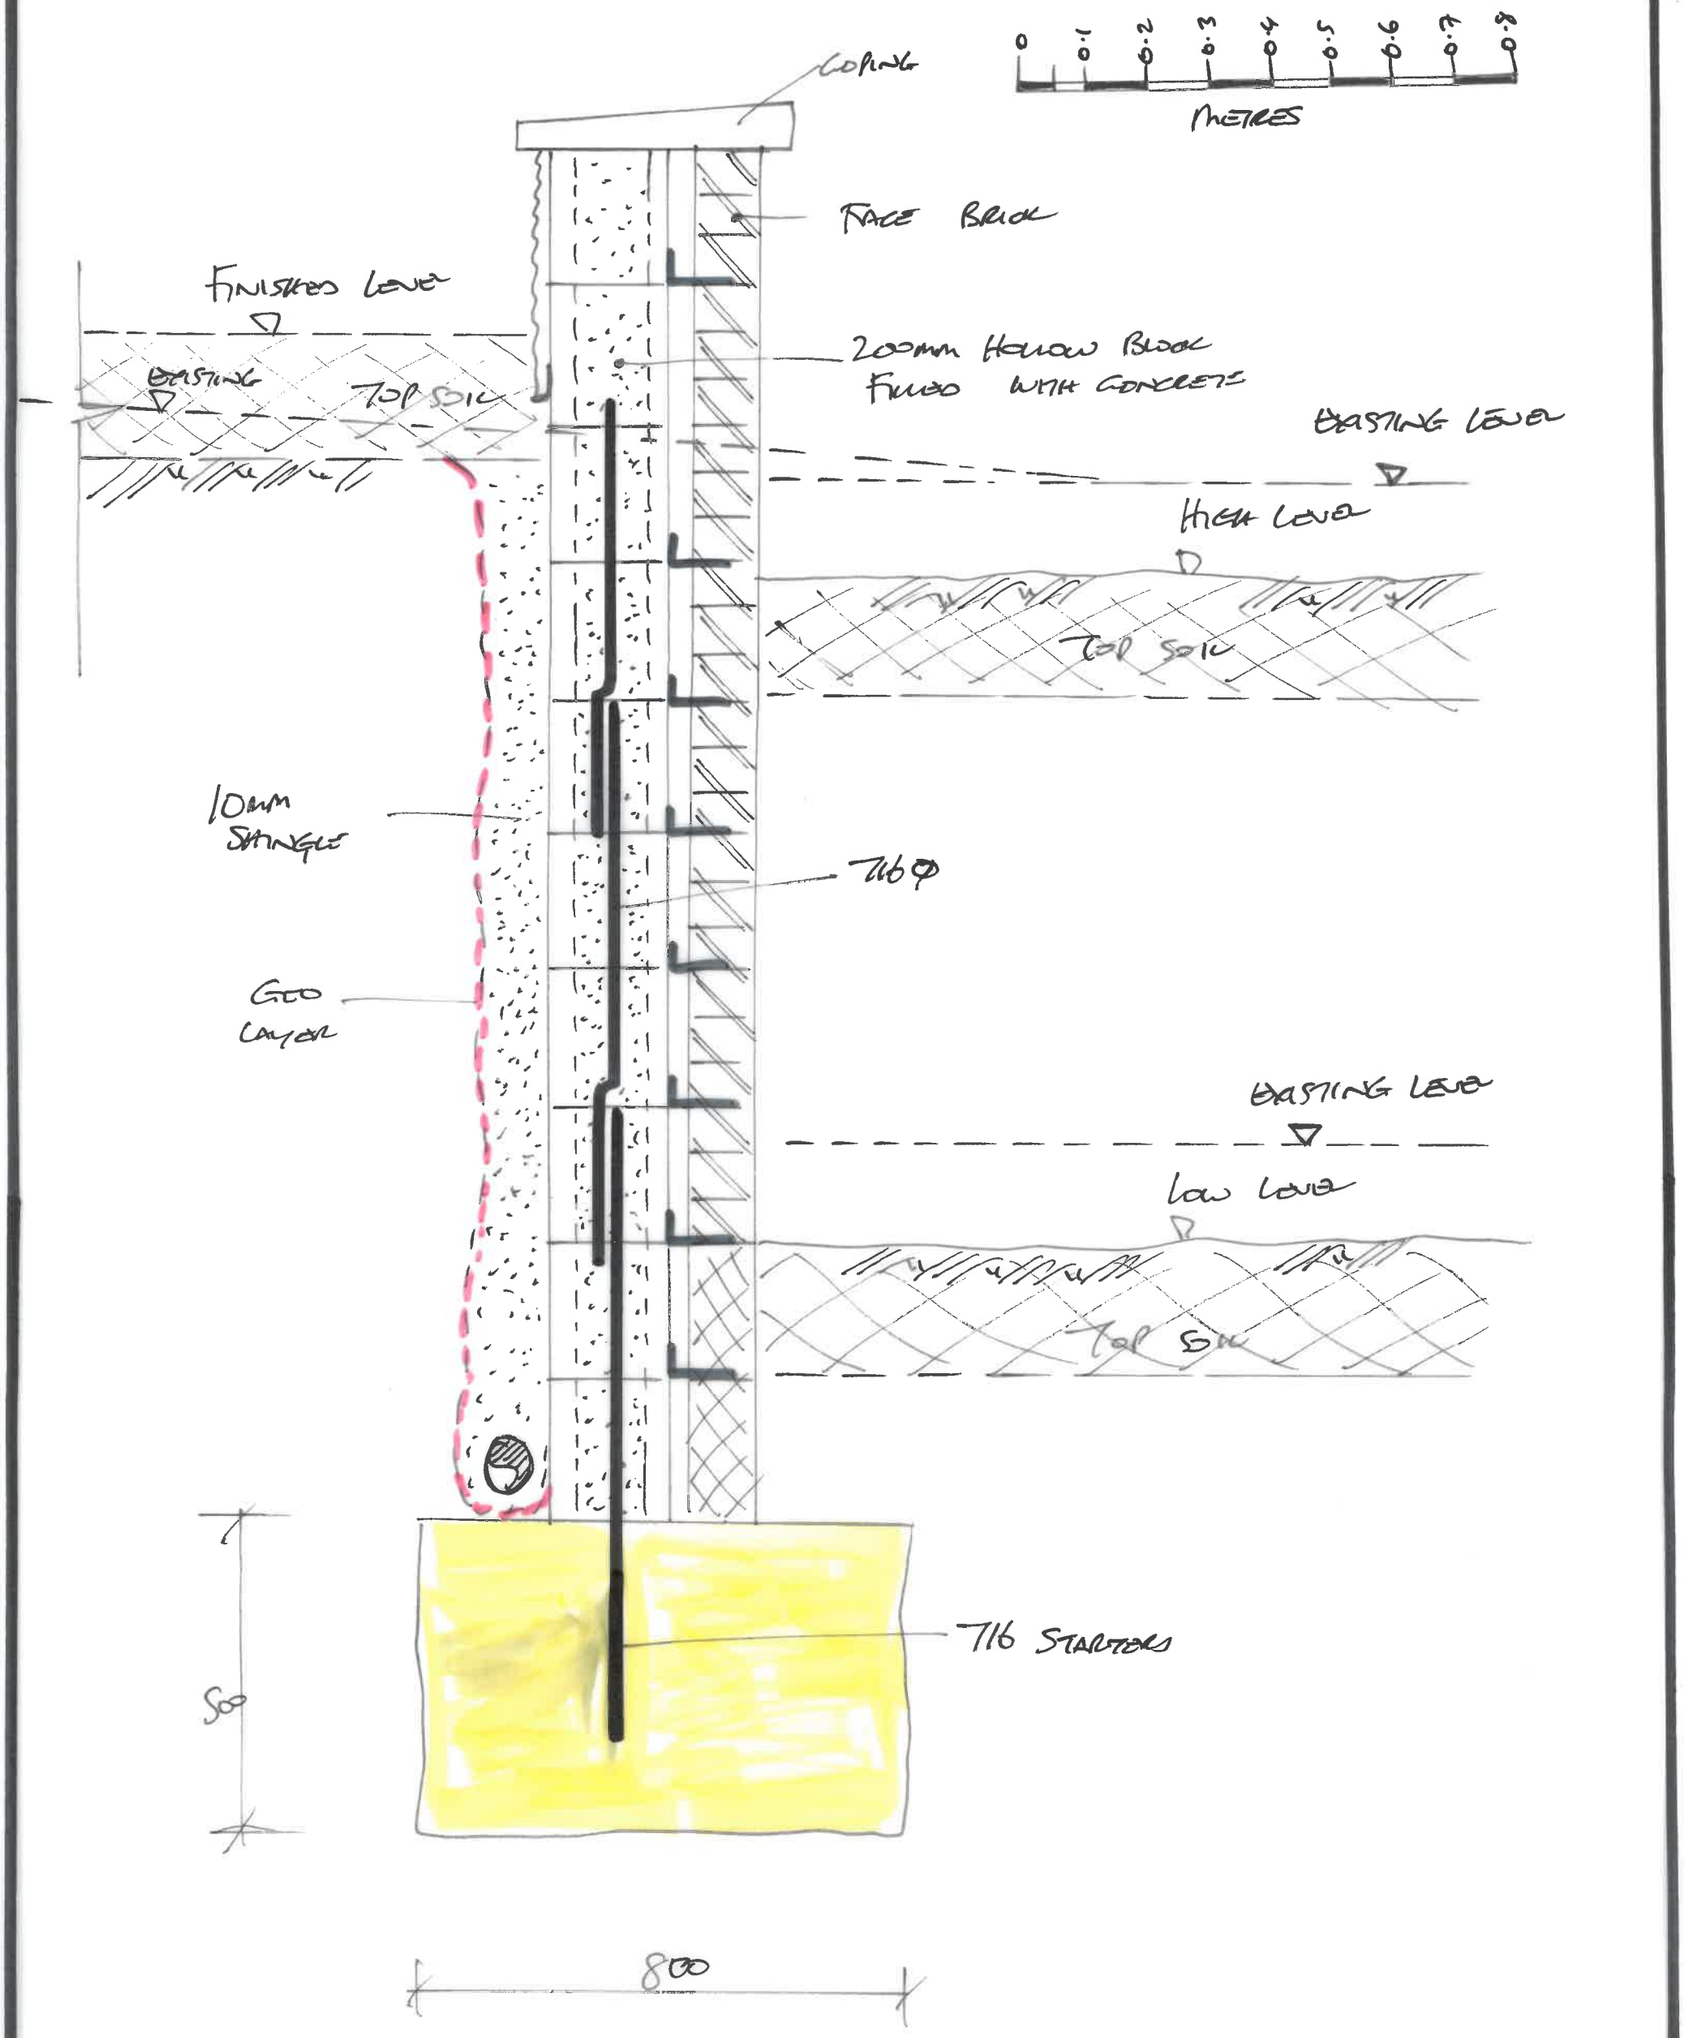

PROJECT	TITLE	DATE	SCALE	DRAWING	REV
FURZY LEA, SHORNE	SECTION NEW RETAINING WALL	FEB/2026	1:10 @ A3	DKM/4401/08	0