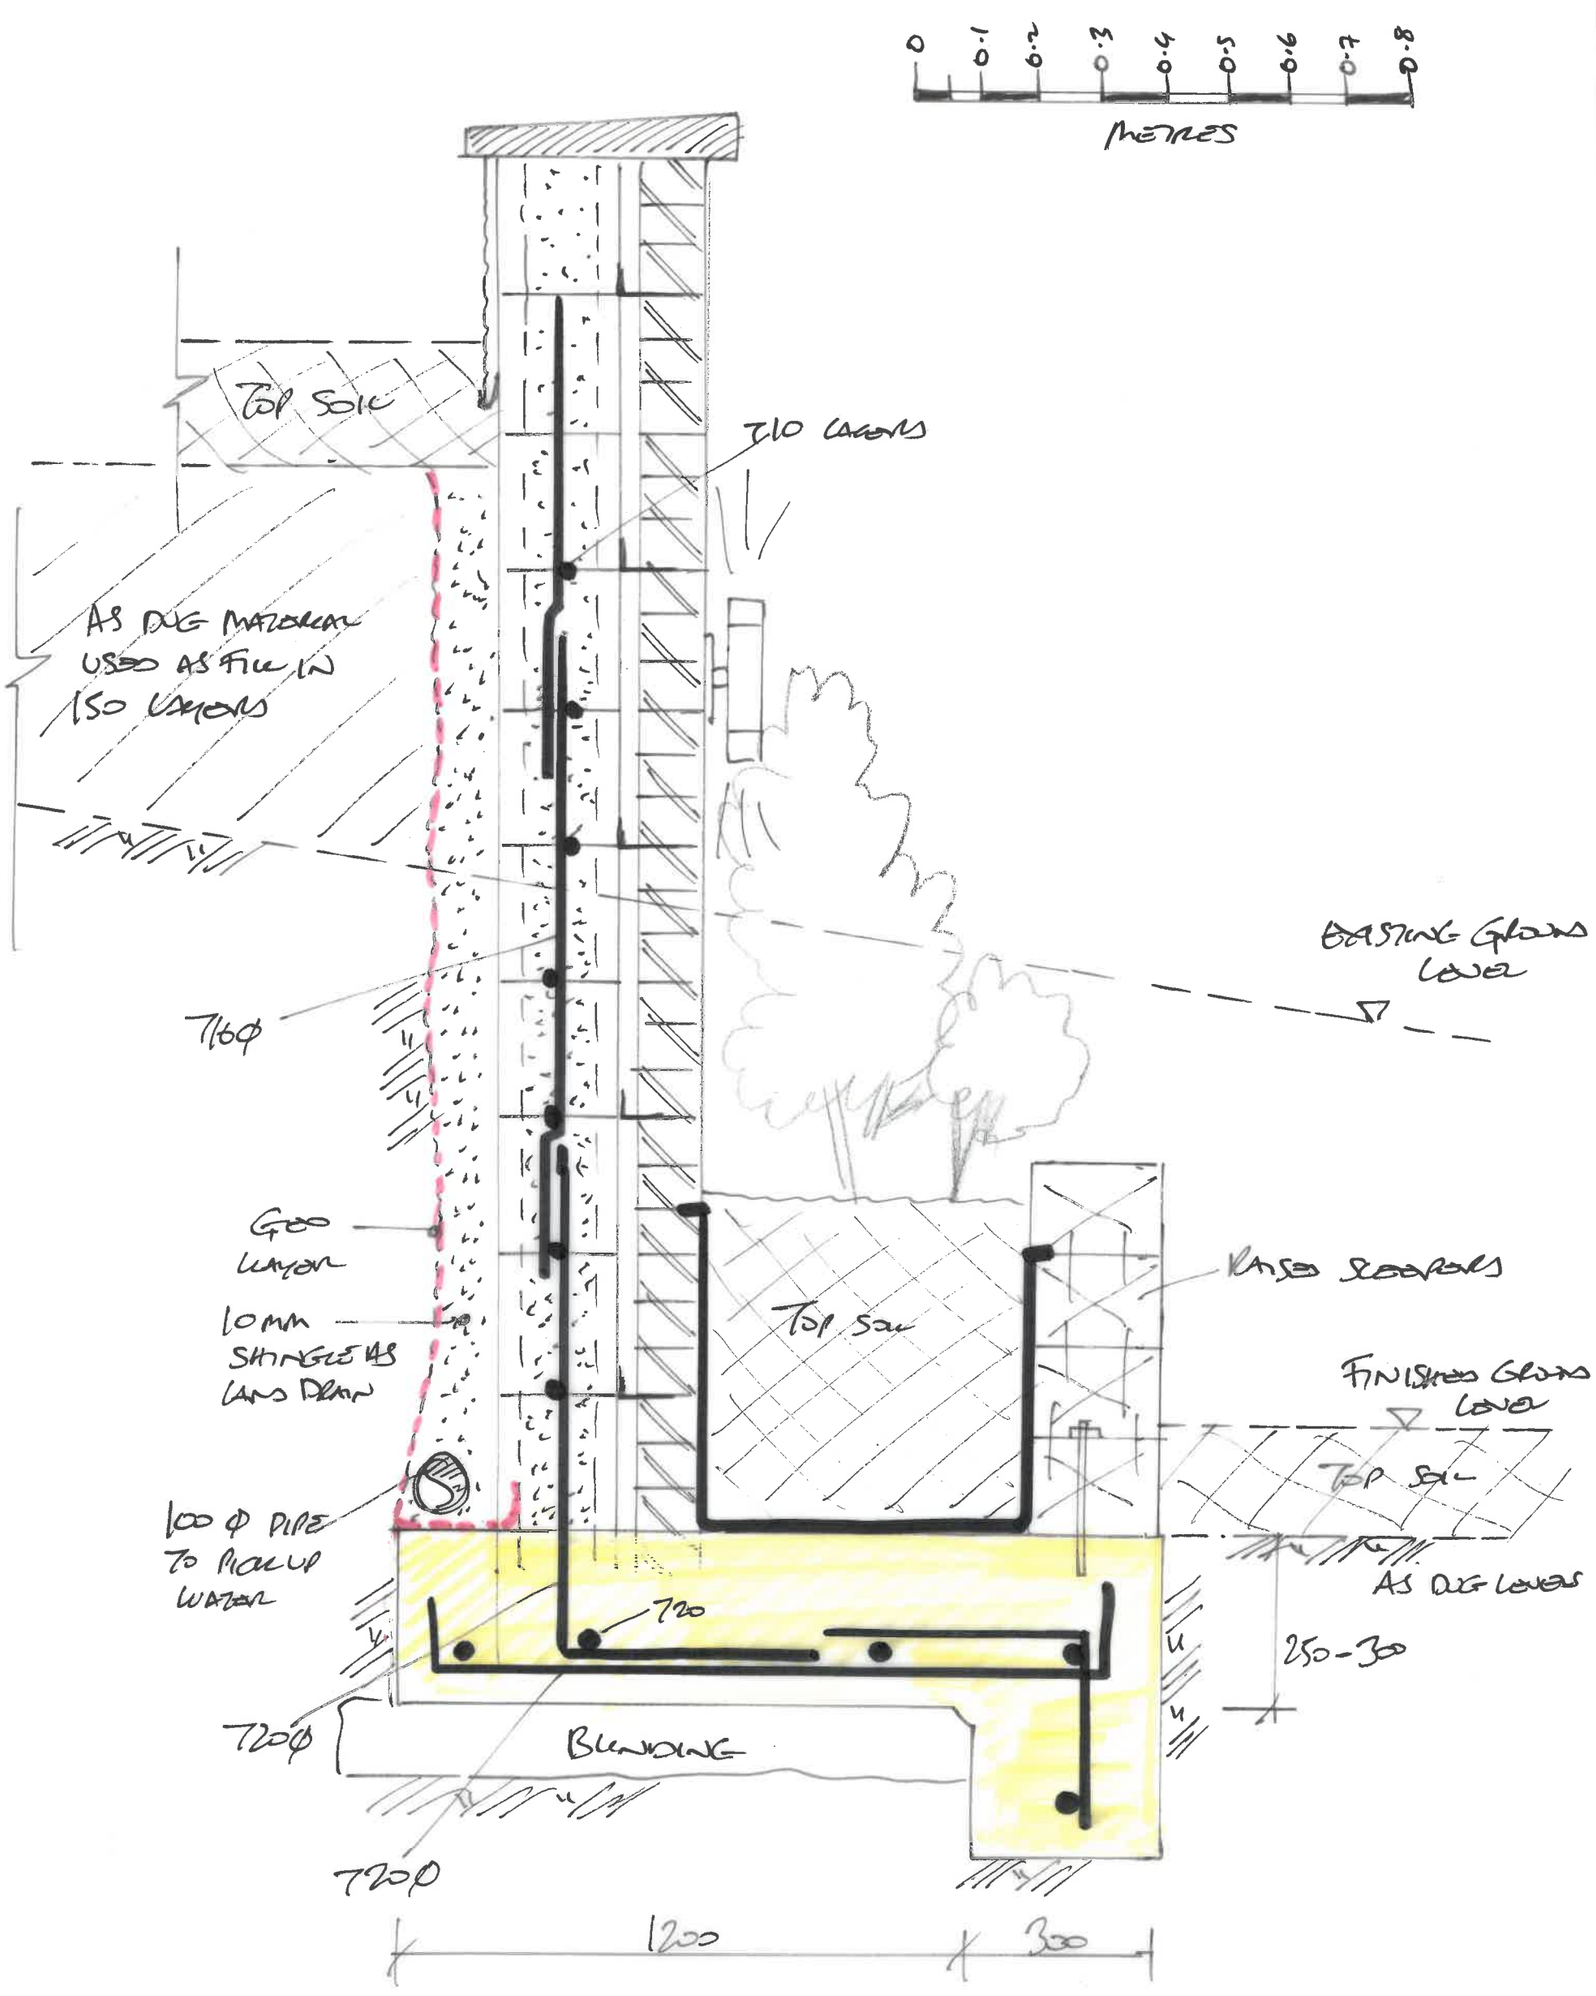


PROJECT	TITLE	DATE	SCALE	DRAWING	REV
FURZEY LODGE / SHEDLANDS	SECTION G/G NEW RETAINING WALL	FEB/2024	1:10 @ A3	DWG/4401/06	01