


STAGE (2) WALL

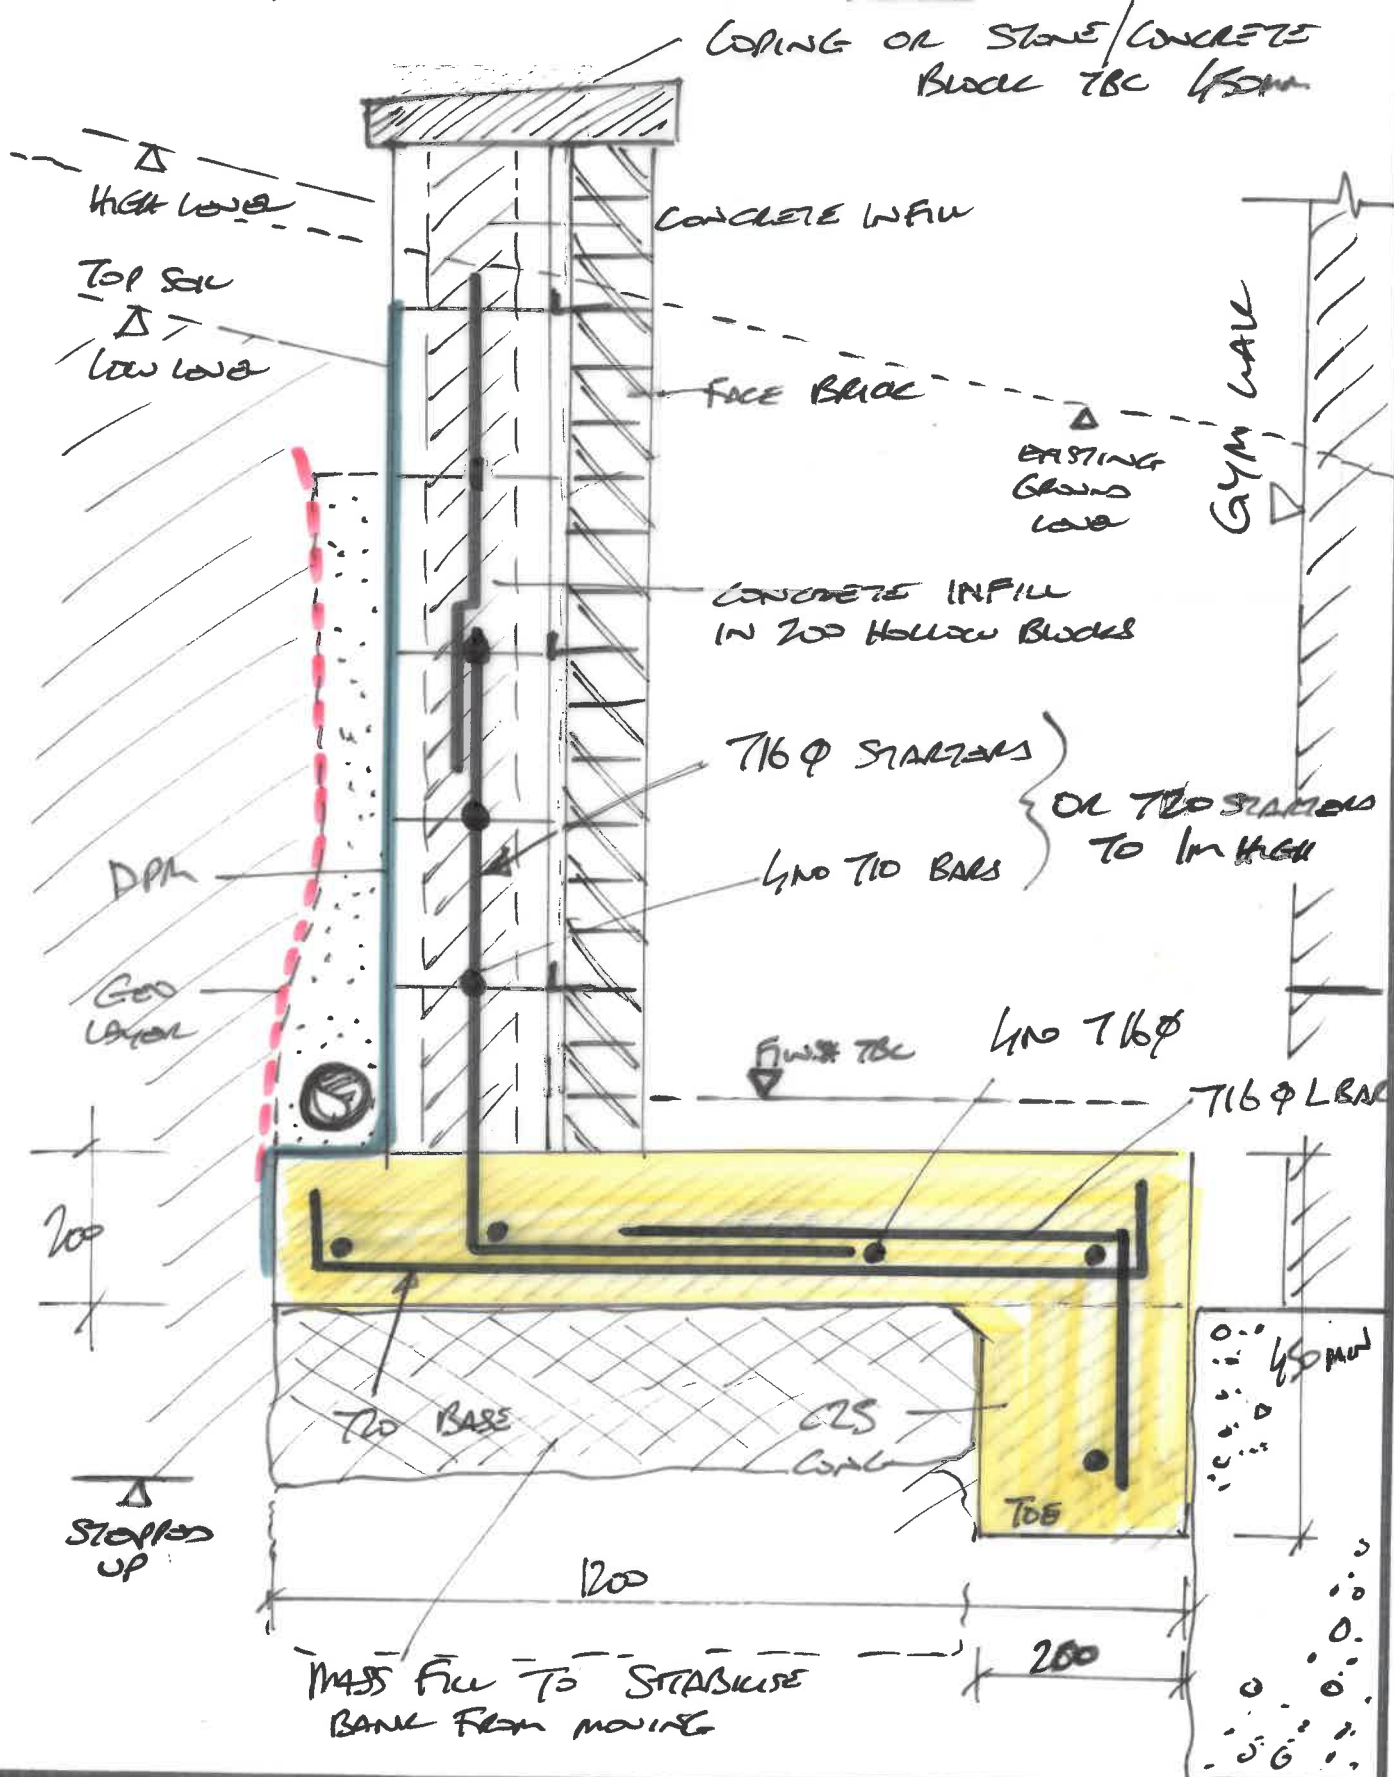

TITLE SECTION B/B NEW RETAINING WALL	DATE FEB/2024	SCALE 1:10 E44
PROJECT FURZY LOP, STONE	DRAWING DKM/4401/02	ROW 02