


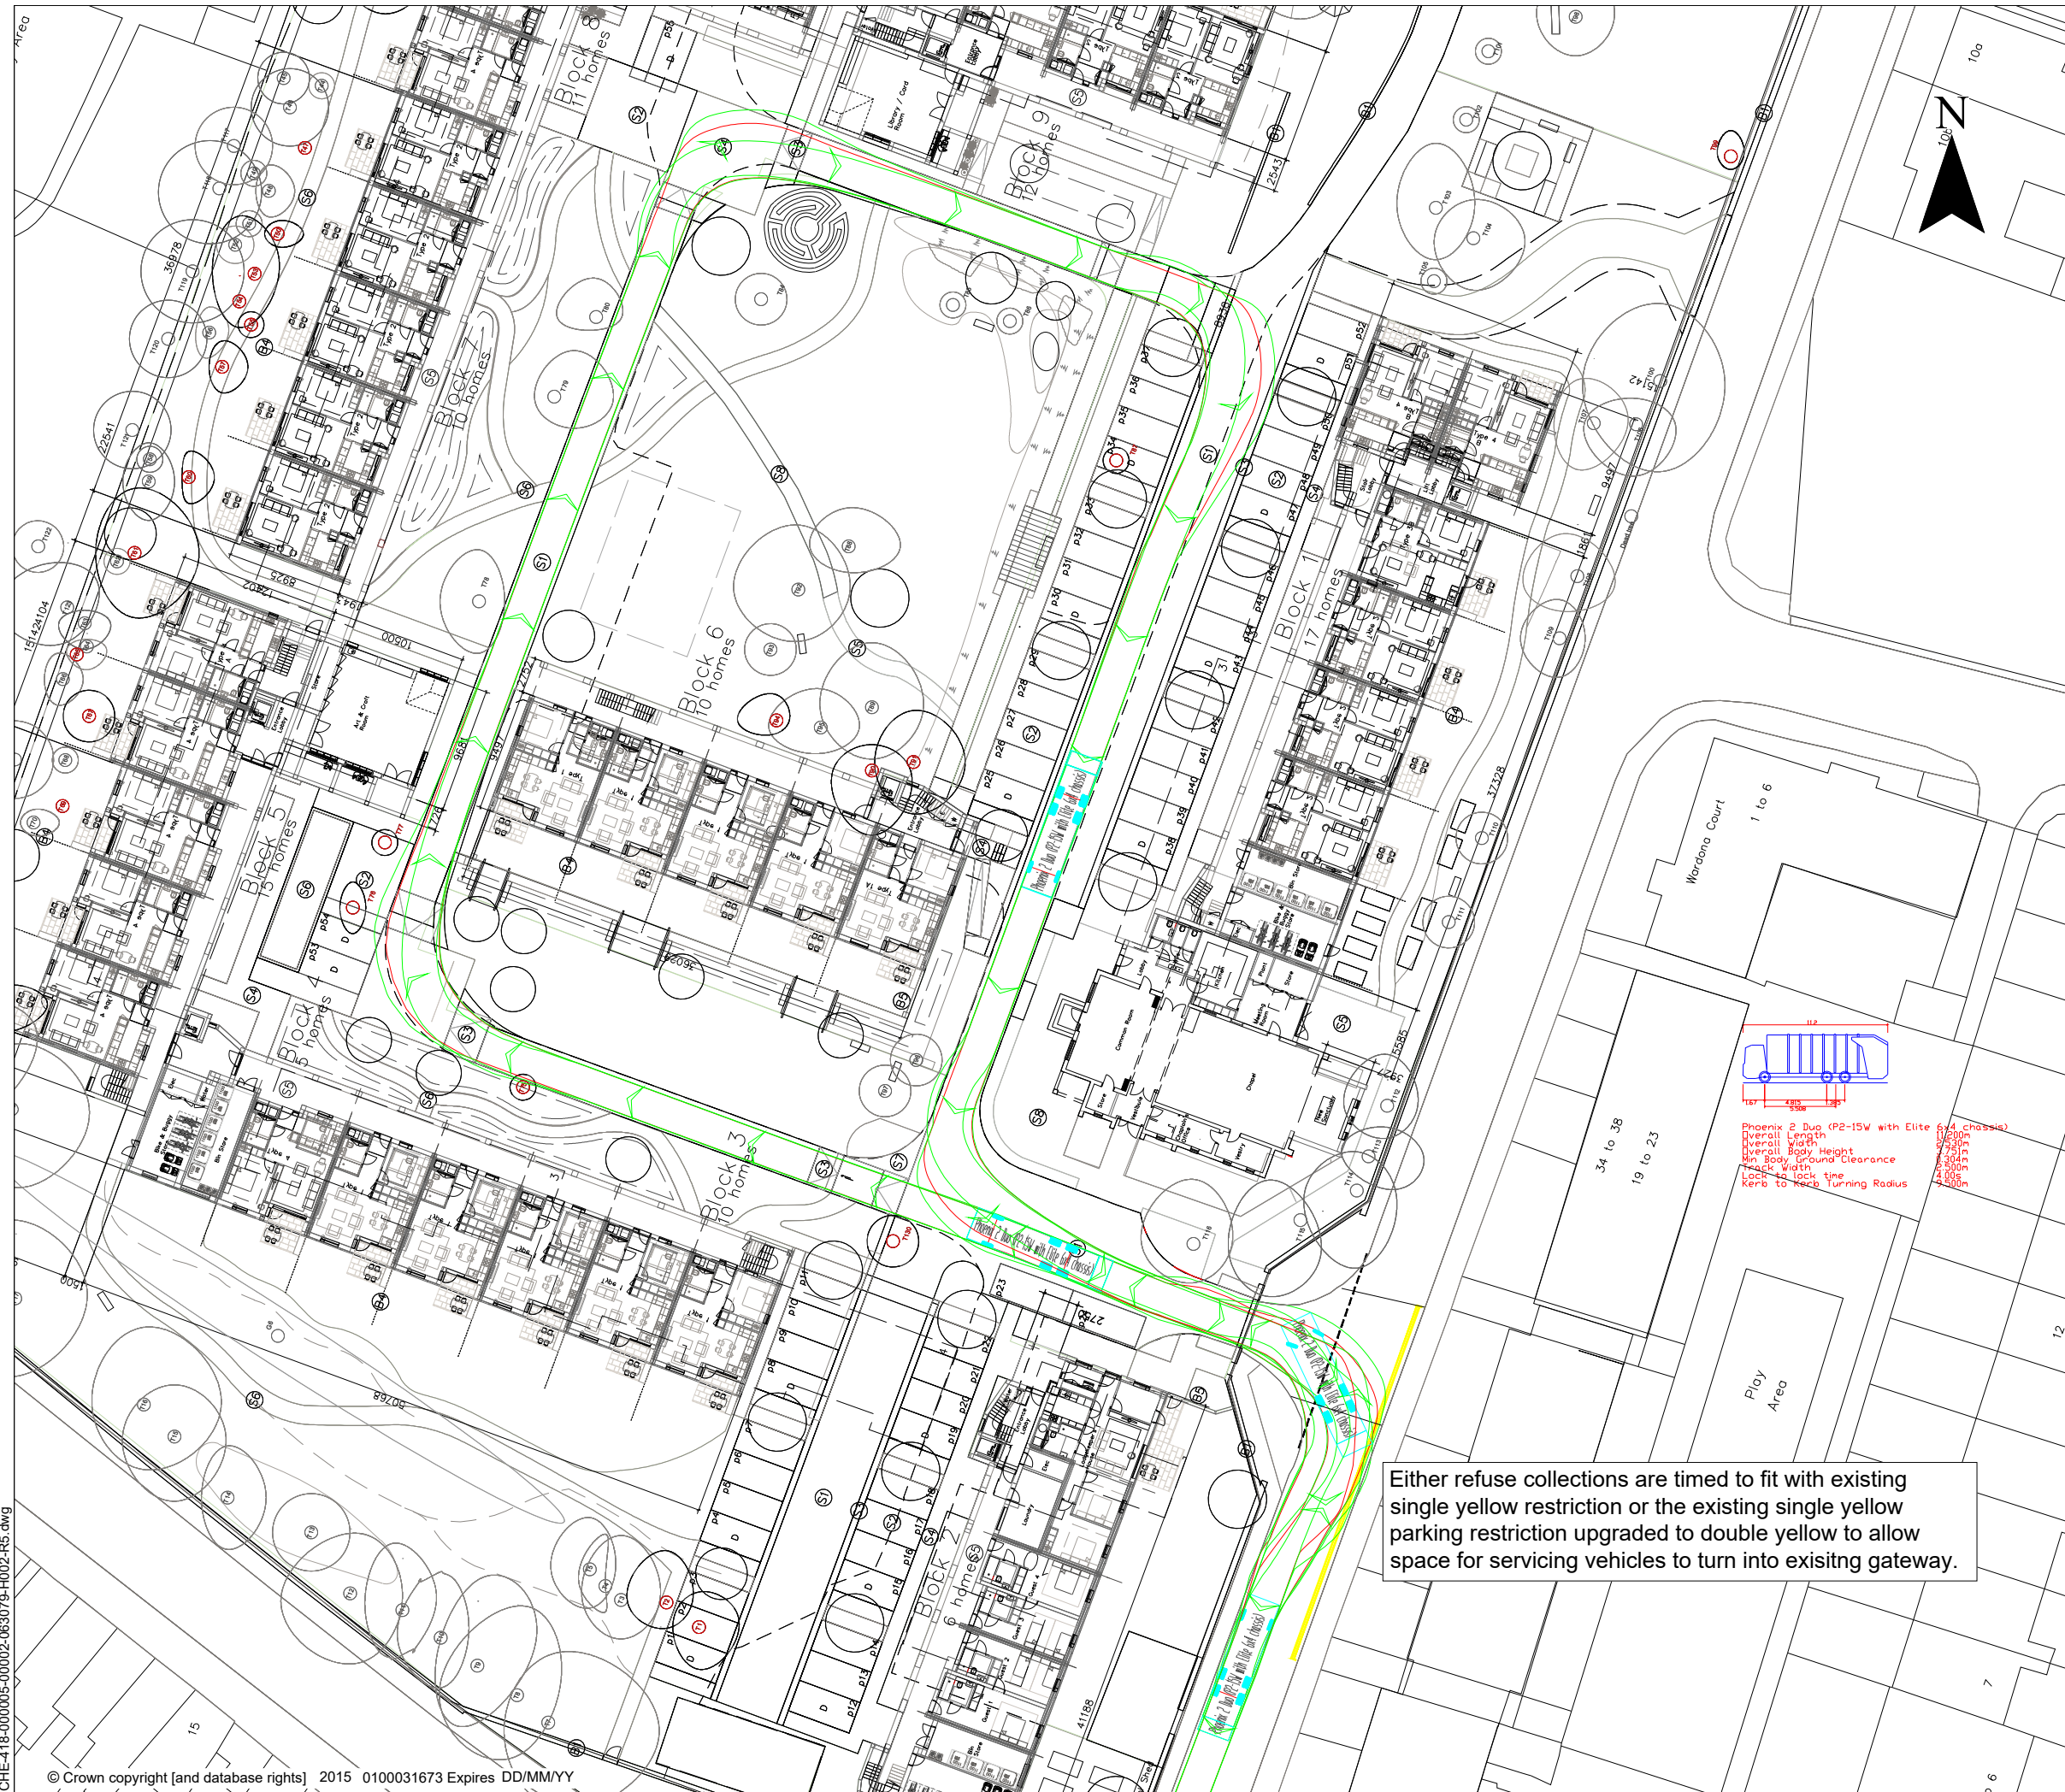

NOTES

LEGEND

Revision	By	Chk'd By	Date	Comments



WATERHOUSE BUSINESS CENTRE
UNIT 77, 2 CROMAR WAY
CHELMSFORD
ESSEX, CM1 2QE
T: 01245 392170
F: 01245 392171
www.slrconsulting.com

Site
HUGGENS COLLEGE
NORTHFLEET

Project

Drawing Title
**ACCESS
SWEEP PATH**

Scale 1:500 @ A3	Date APRIL 2023
Drawing Number H002	Revision R5

CHE418-000005-00002-063079-H002-R5.dwg