
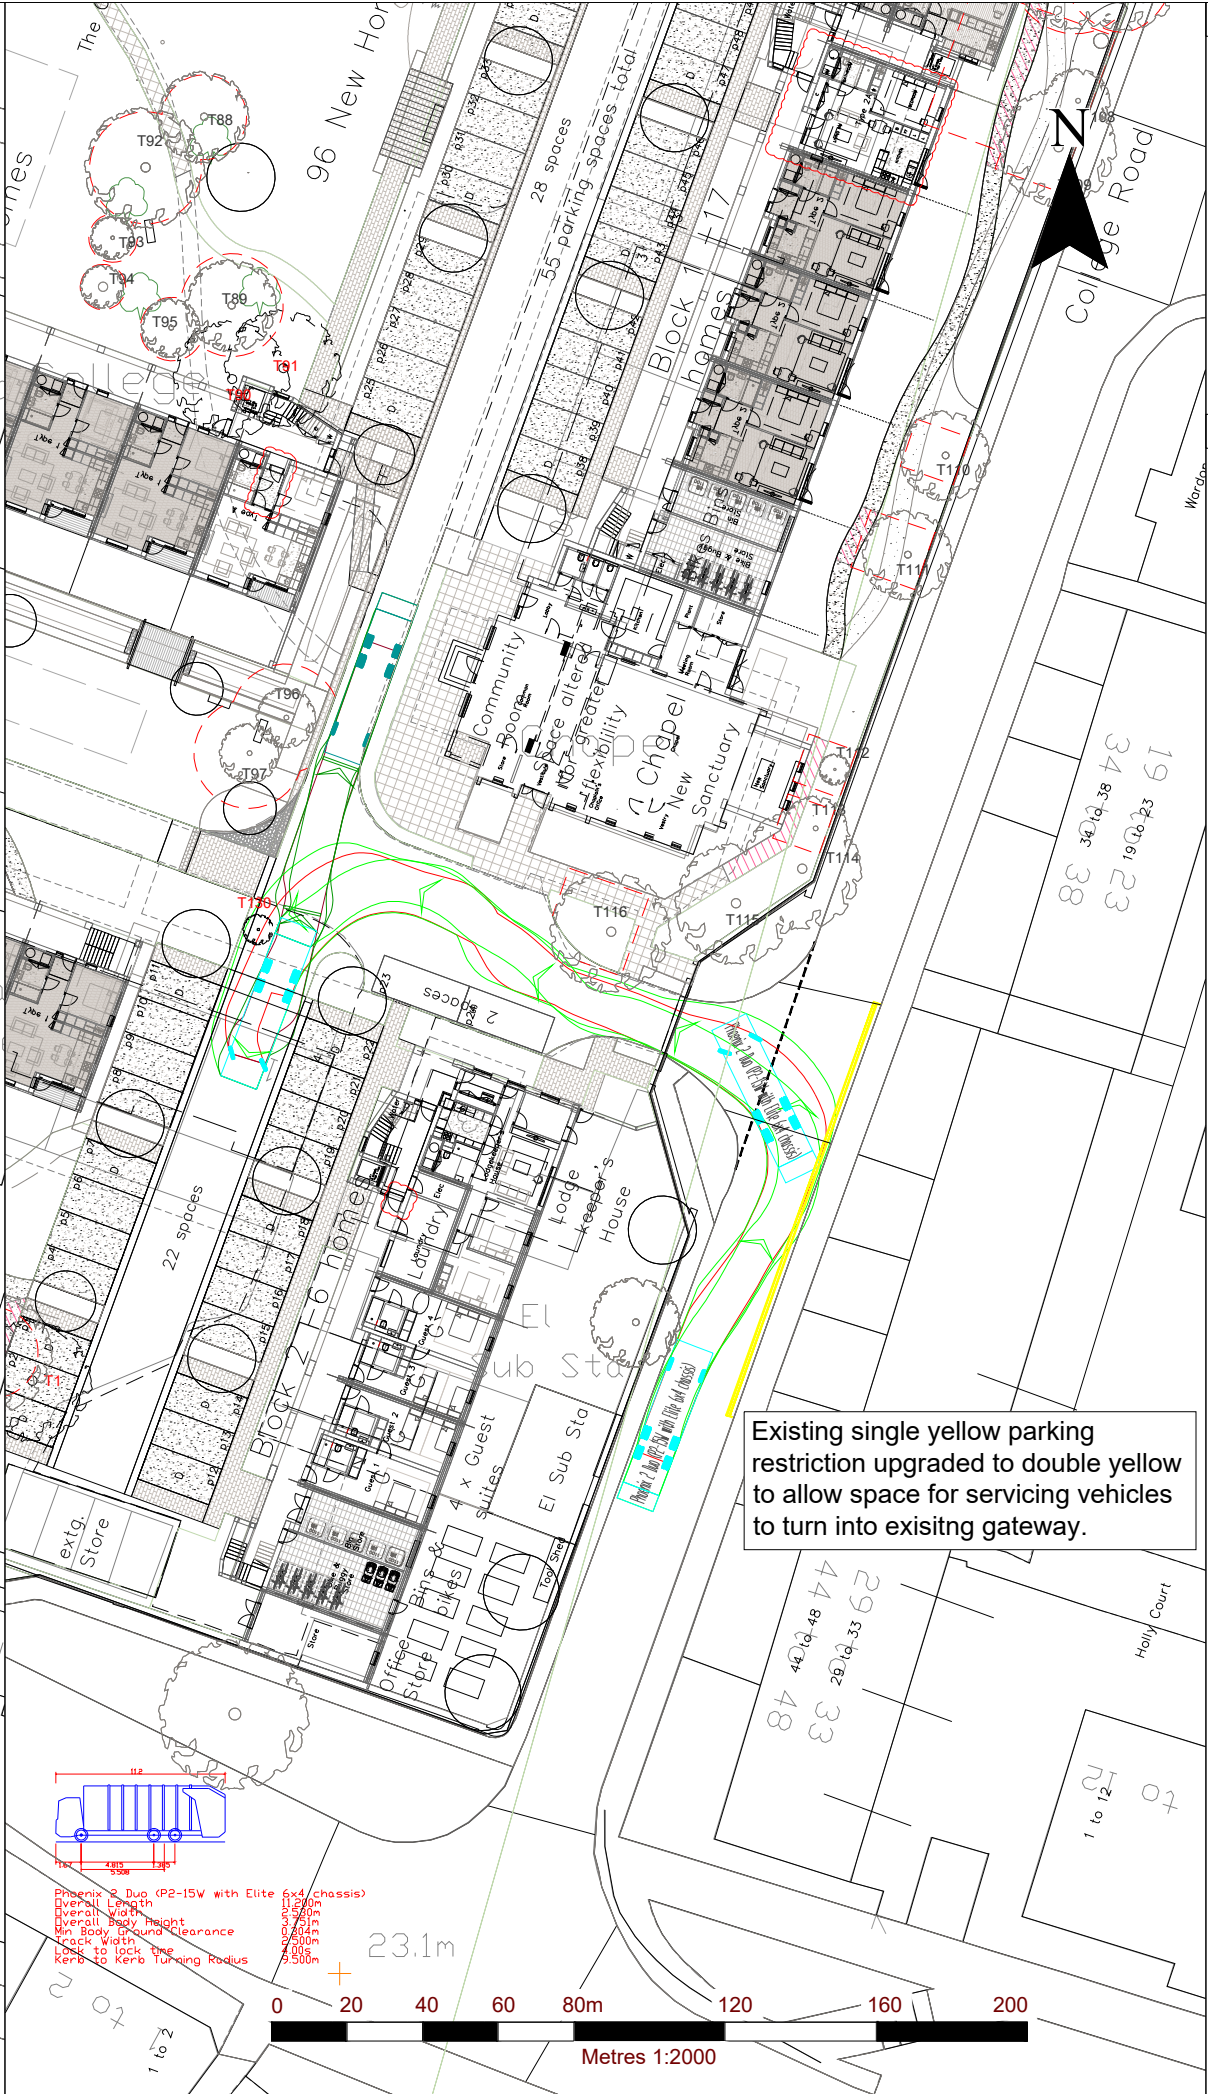


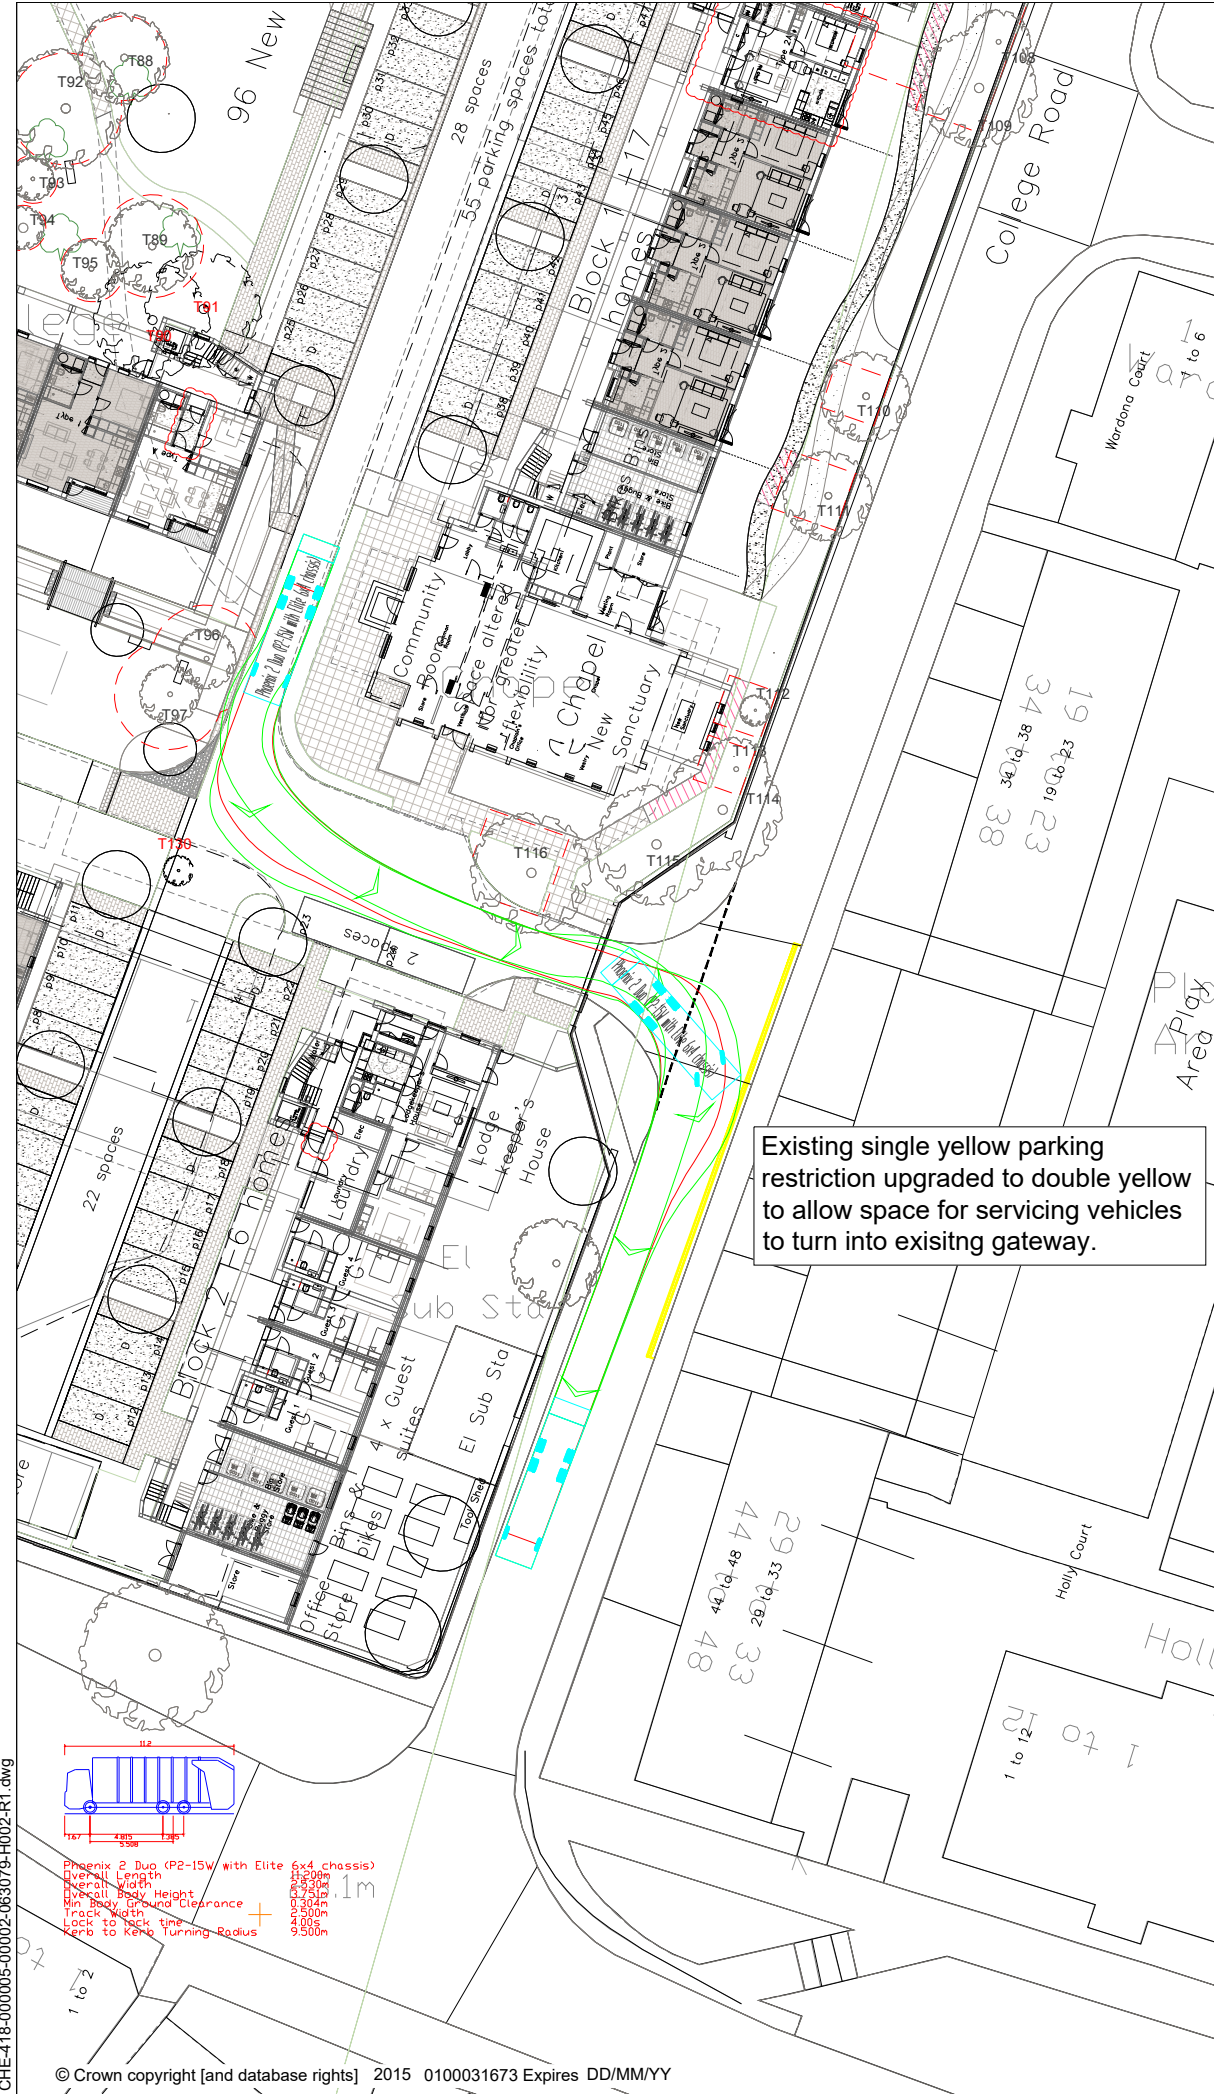

NOTES

LEGEND

Revision	By	Chk'd By	Date	Comments

SLR

WATERHOUSE BUSINESS CENTRE
UNIT 77, 2 CROMAR WAY
CHELMSFORD
ESSEX, CM1 2QE
T: 01245 392170
F: 01245 392171
www.slrconsulting.com

Site
HUGGENS COLLEGE
NORTHFLEET

Project

Drawing Title
**ACCESS
SWEEP PATH**

Scale
1:500 @ A3

Date
APRIL 2023

Drawing Number
H002

Revision
R1