




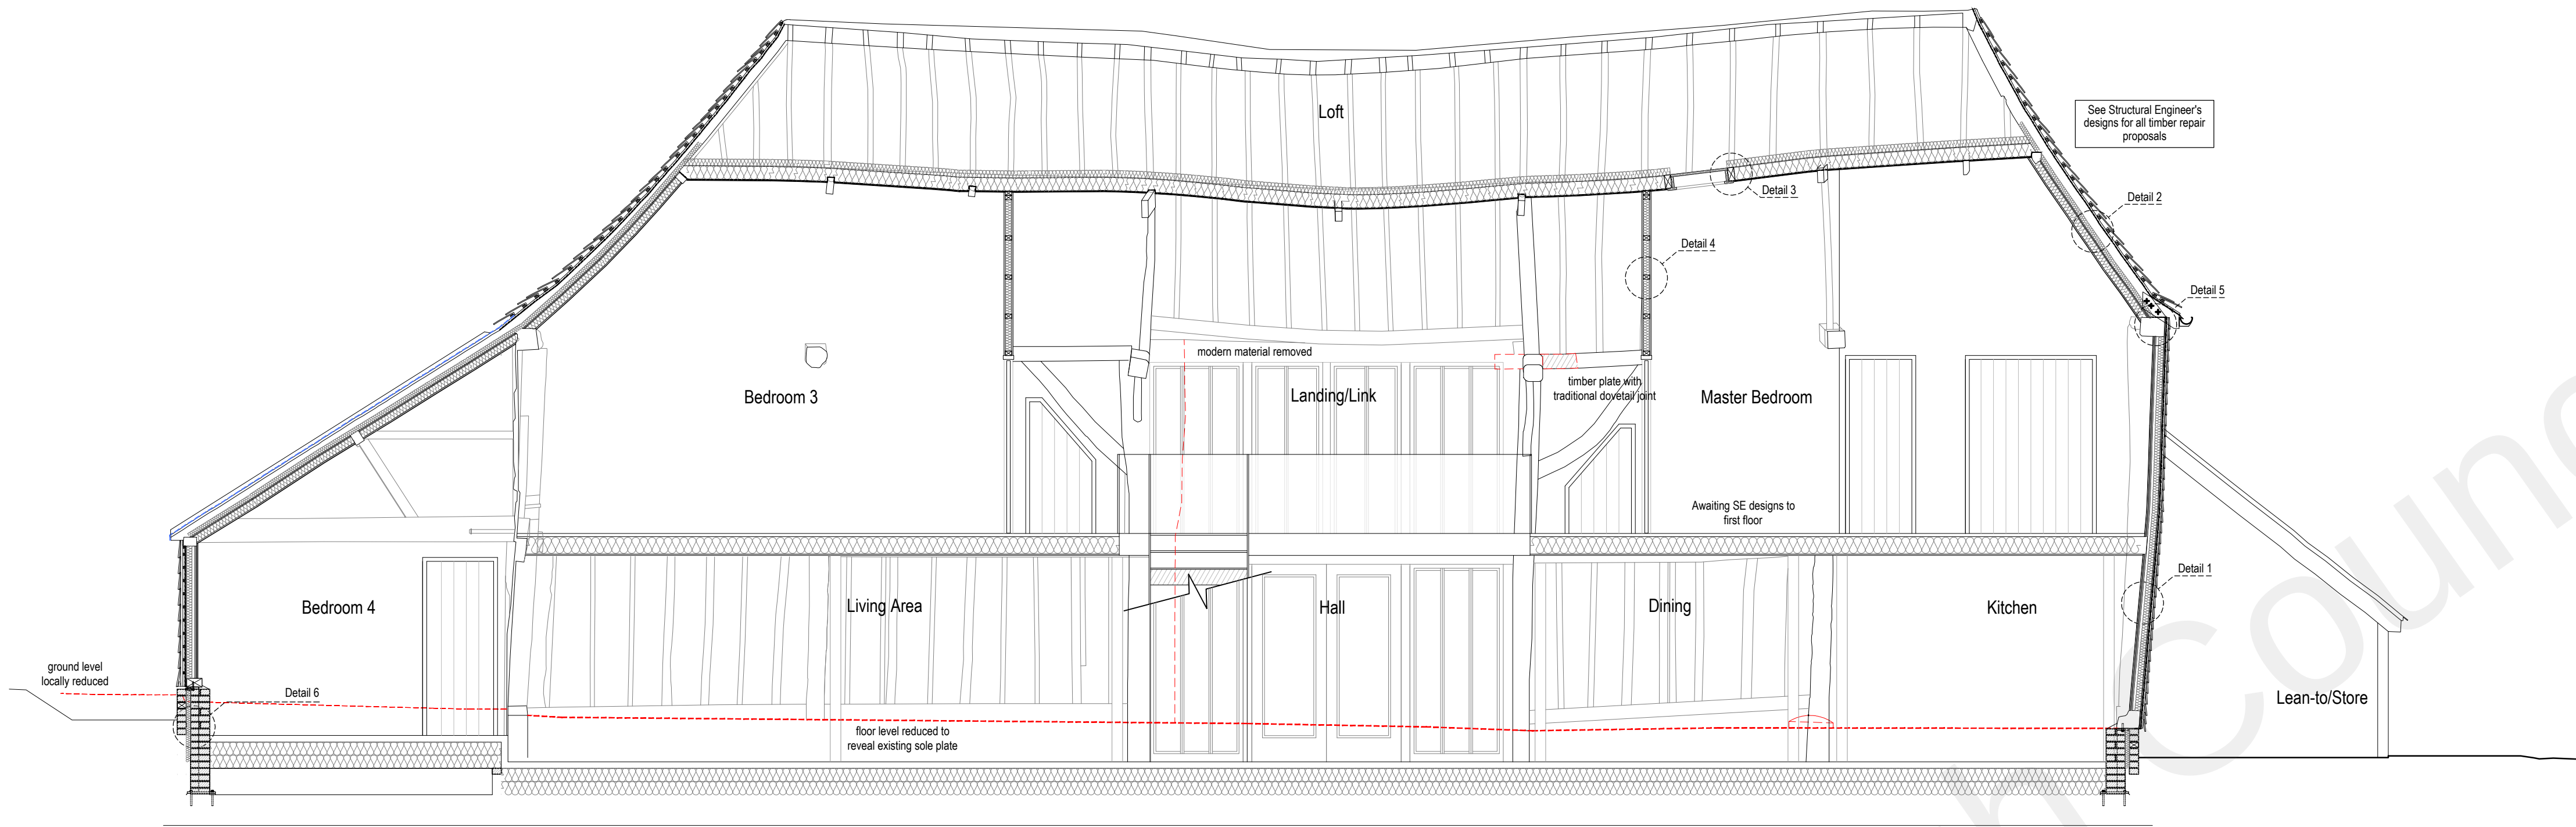

Proposed Section AA

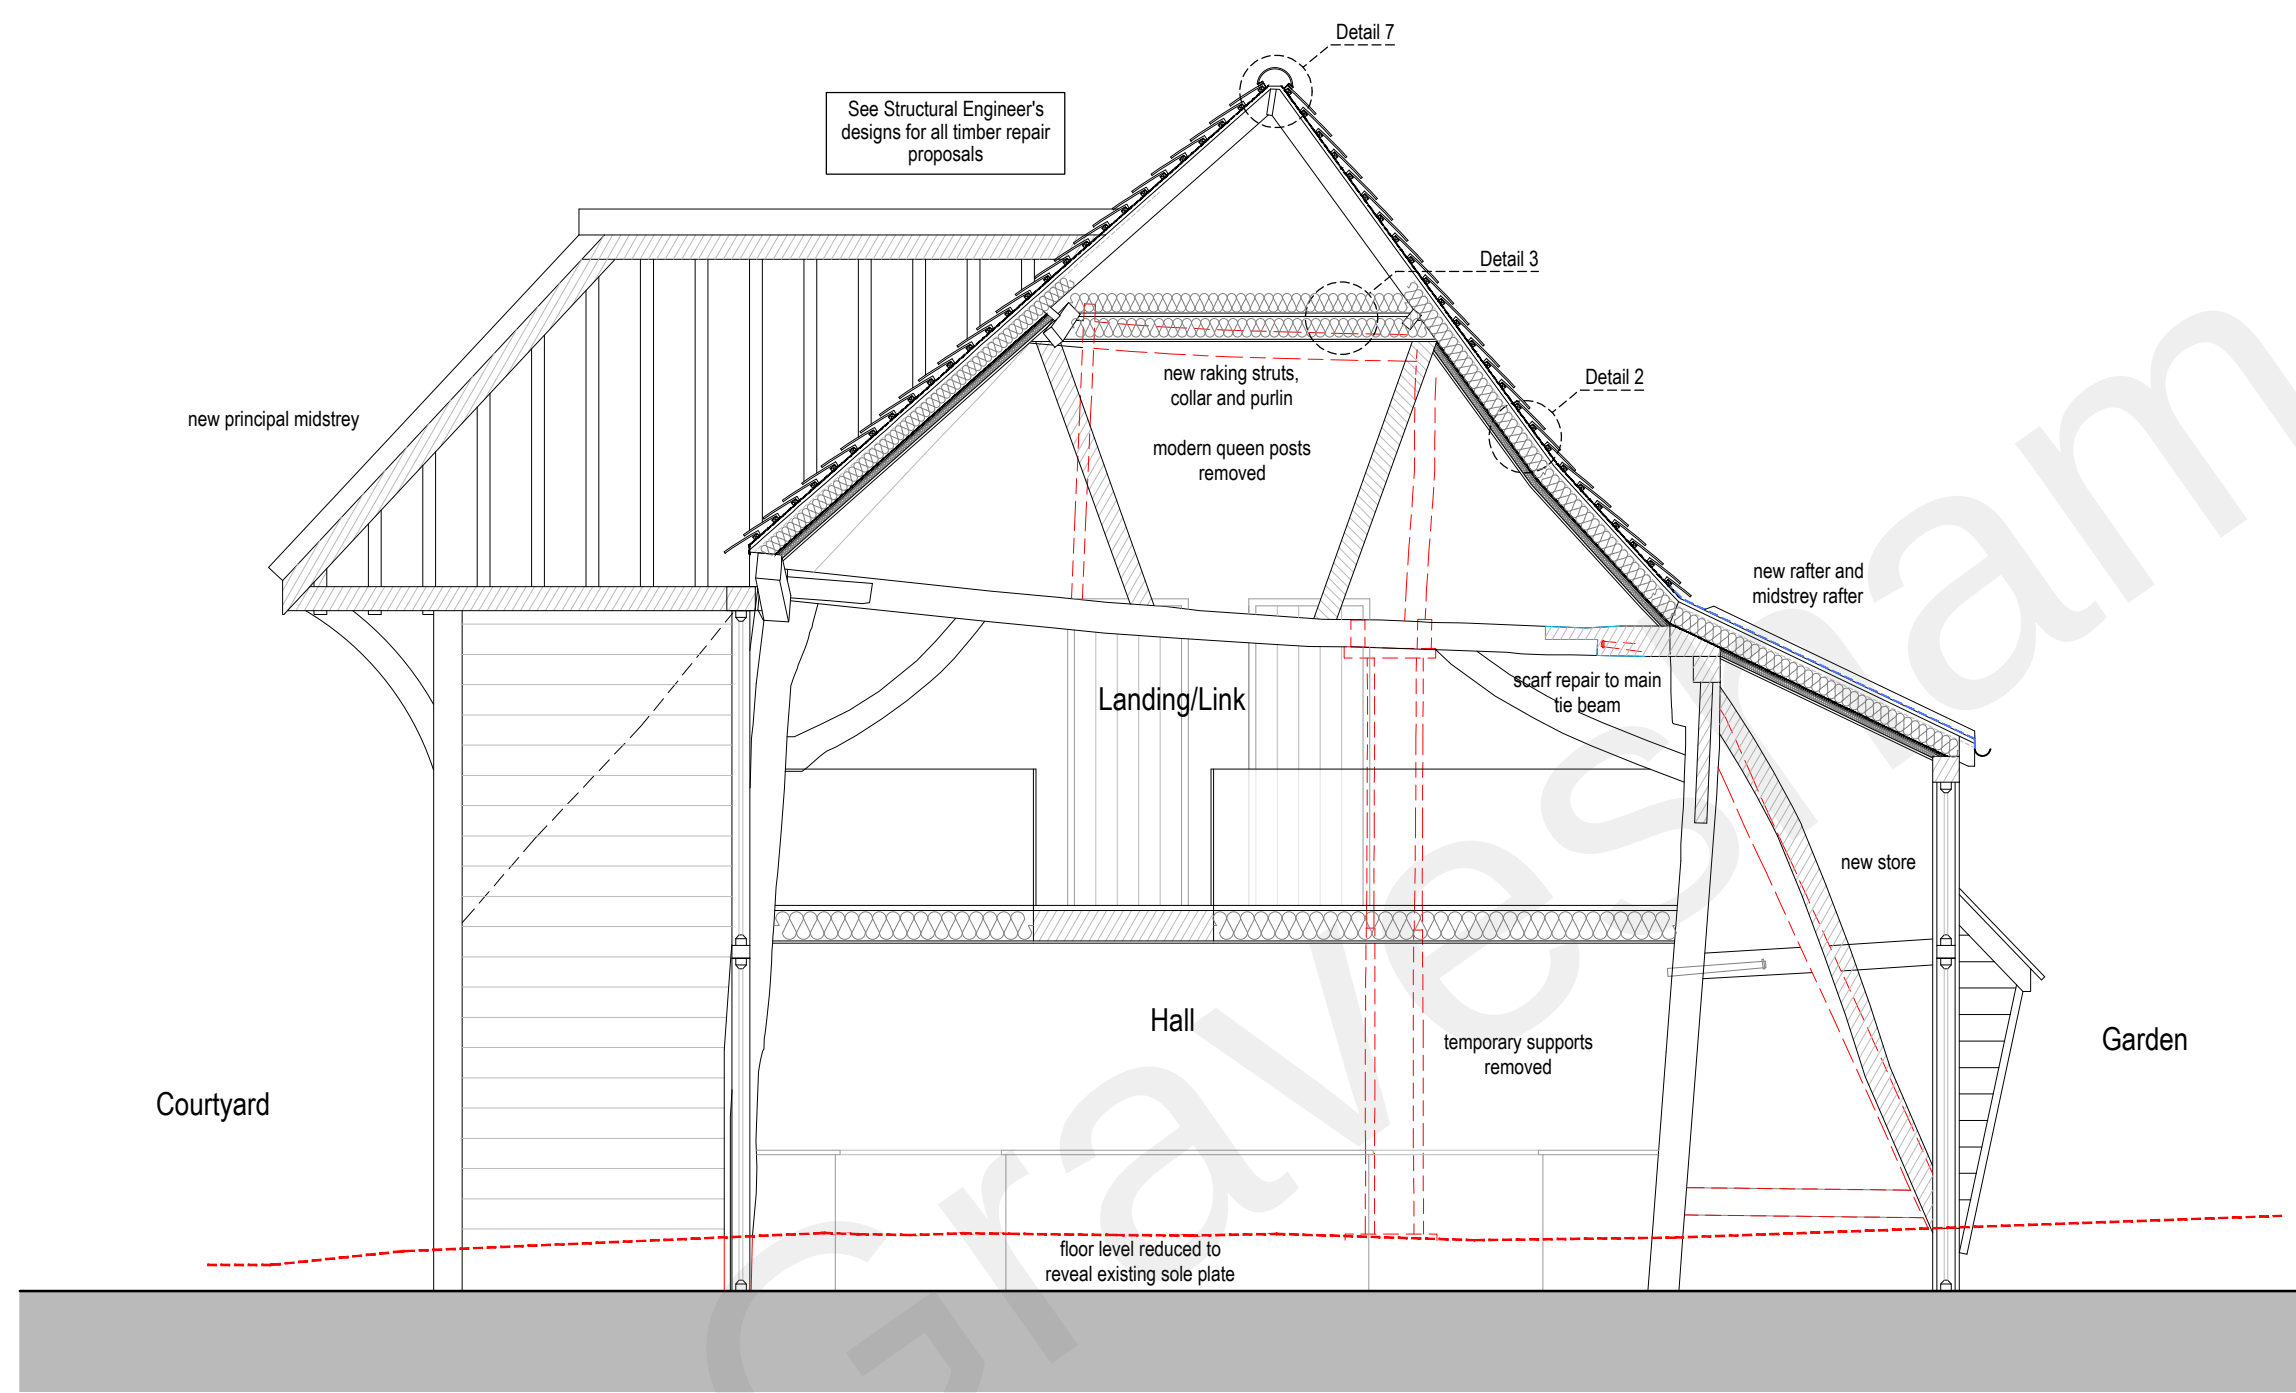


Proposed Section BB

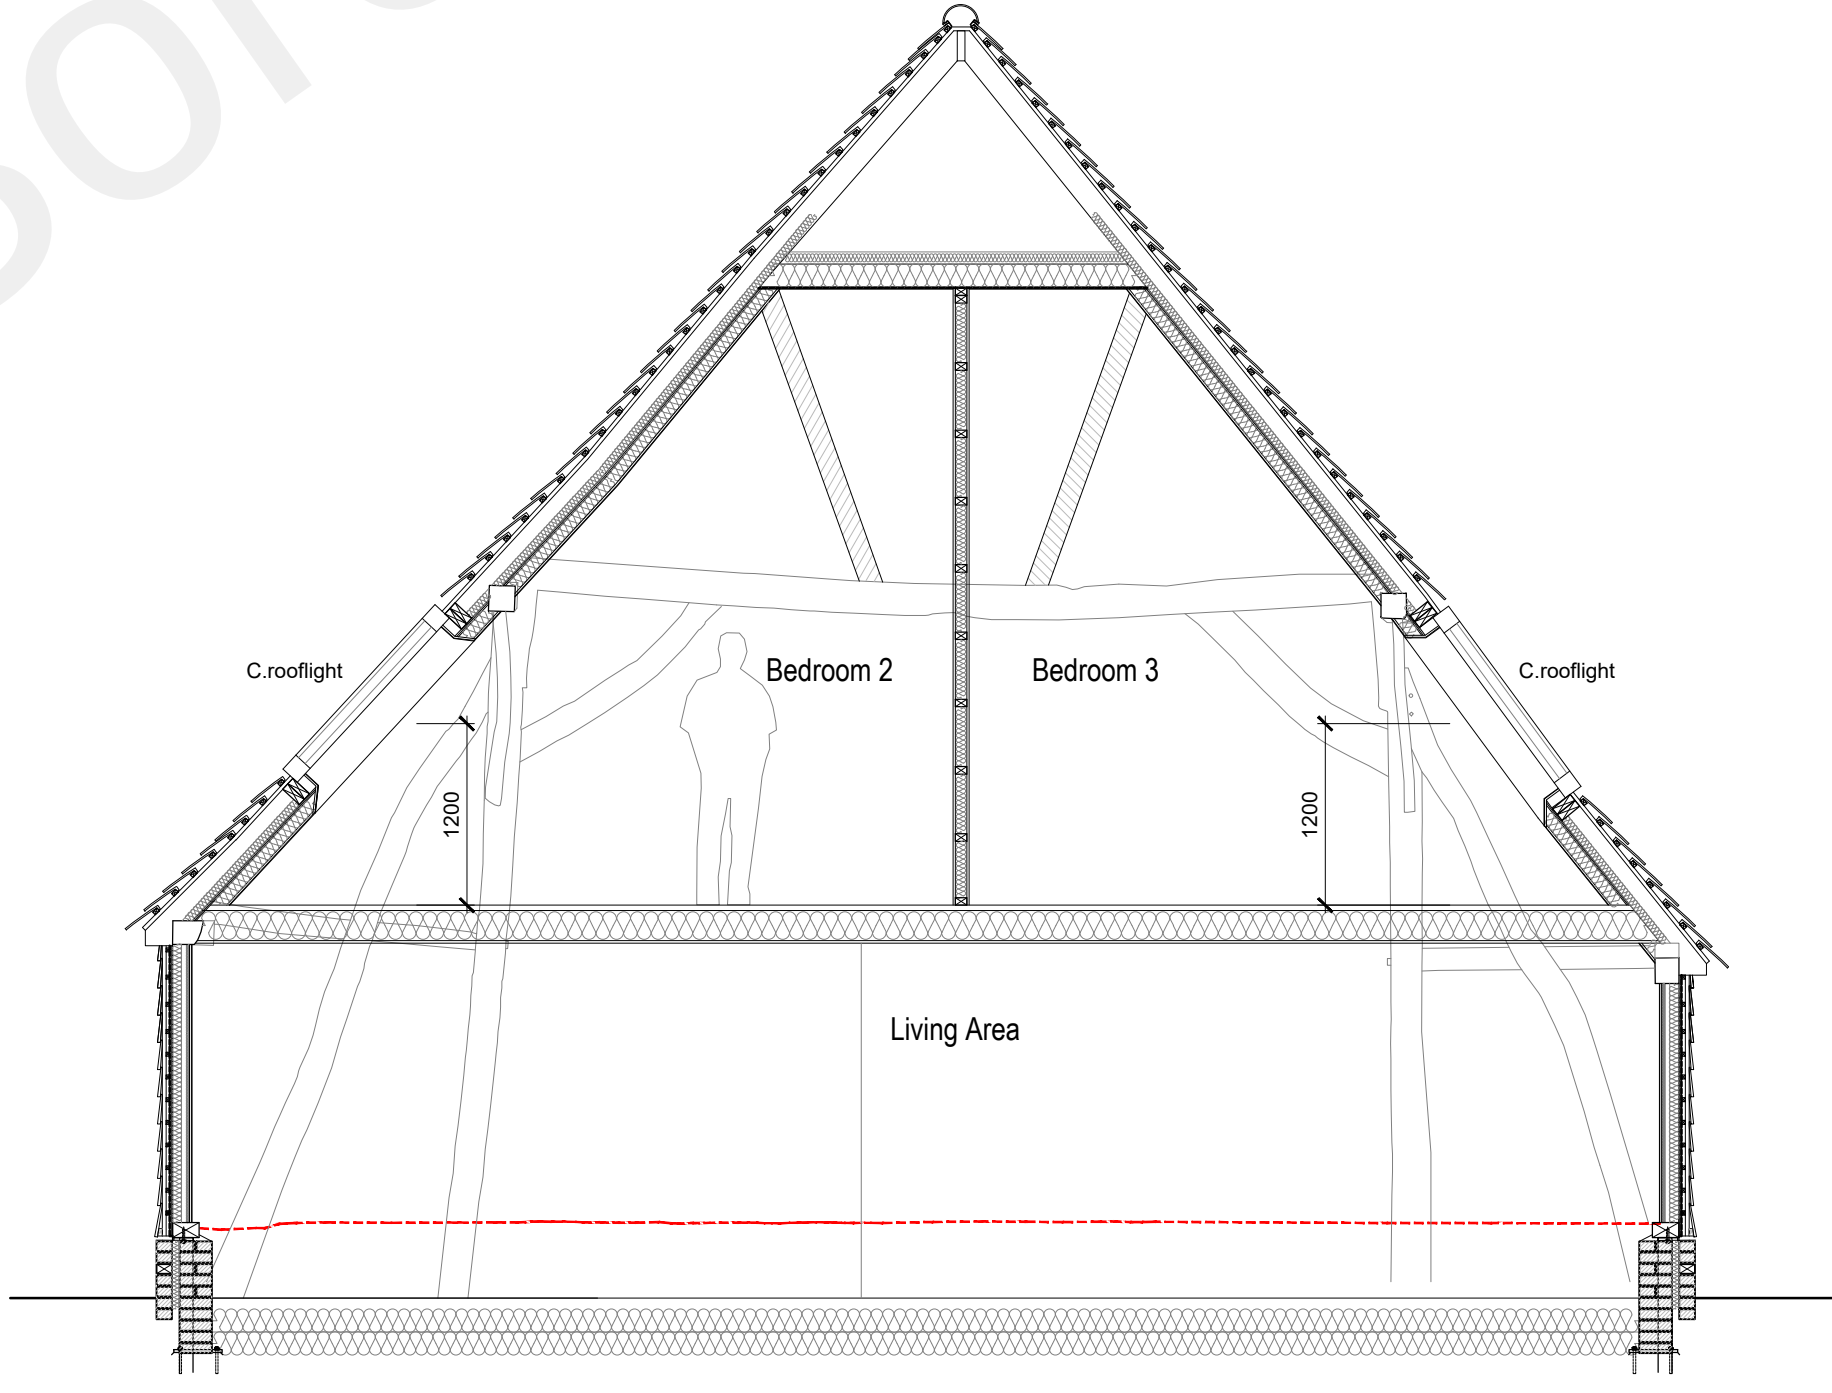

Proposed Section CC

Proposed Kent Barn Sections

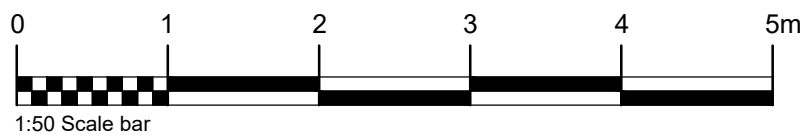

Proposed Residential Development

NOTES:

Do Not Scale.

Report all discrepancies, errors and omissions.

Verify all dimensions on site before commencing any work on site or preparing shop drawings.

All materials, components and workmanship are to comply with the relevant British Standards, Codes of Practice, and appropriate manufacturers recommendations that from time to time shall apply.

For all specialist work, see relevant drawings.

This drawing and design are copyright of Clague LLP  
Registration number OC335948.

| Rev | Date       | Description                  |
|-----|------------|------------------------------|
| A   | 04/10/2022 | Amendments for Client Review |

Note: Rear Midstreys frame requires resetting at a higher level during construction.

Project Title

Bonnex Construction  
Proposed Residential Development  
Gore Green Farm  
Higham  
ME3 7HL

Drawing Description

Proposed Section AA, BB & CC

D R A F T

|                |            |
|----------------|------------|
| Scale          | Drawn by   |
| 1:50 @ A1      | OD         |
| Date           | Checked by |
| September 2022 | GE         |

CLAGUE ARCHITECTS

|                                                                     |               |
|---------------------------------------------------------------------|---------------|
| 62 Burgate, Canterbury<br>Kent CT1 2BH                              | 01227 762060  |
| 1 Kinsbourne Court, Luton Road,<br>Harpenden, Hertfordshire AL5 3BL | 01582 765102  |
| 8, Disney Street<br>London SE1 1JF                                  | 0203 597 6112 |
| CANTERBURY                                                          | LONDON        |
| HARPENDEN                                                           |               |

| Drawing Number | Revision |
|----------------|----------|
| 29767A_405     | A        |