


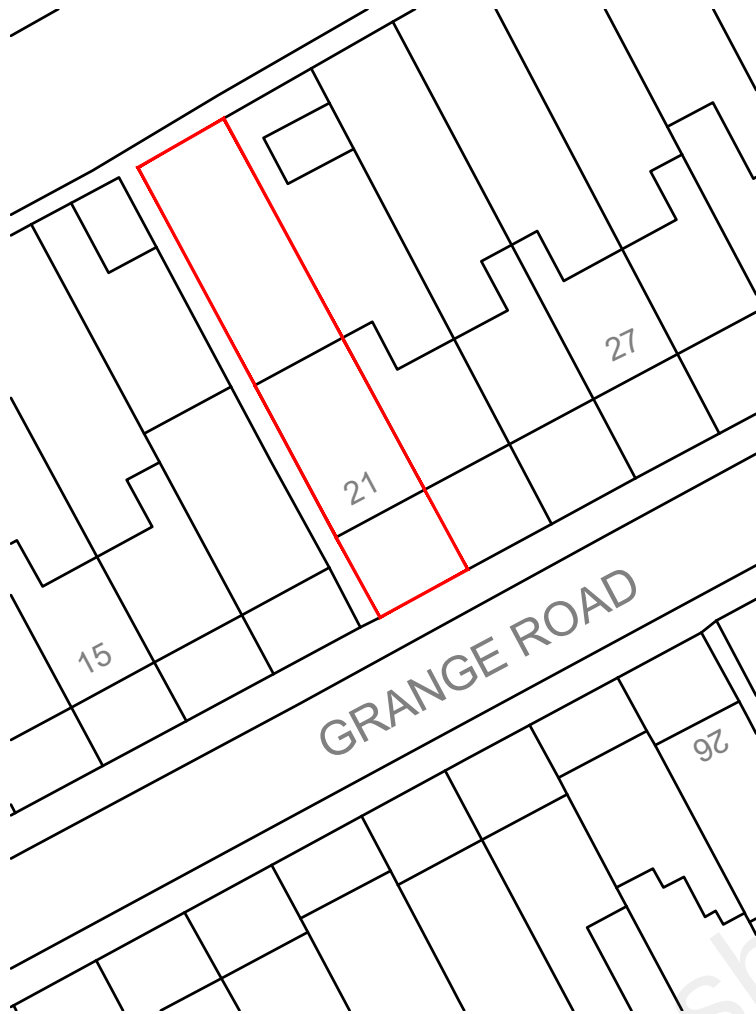
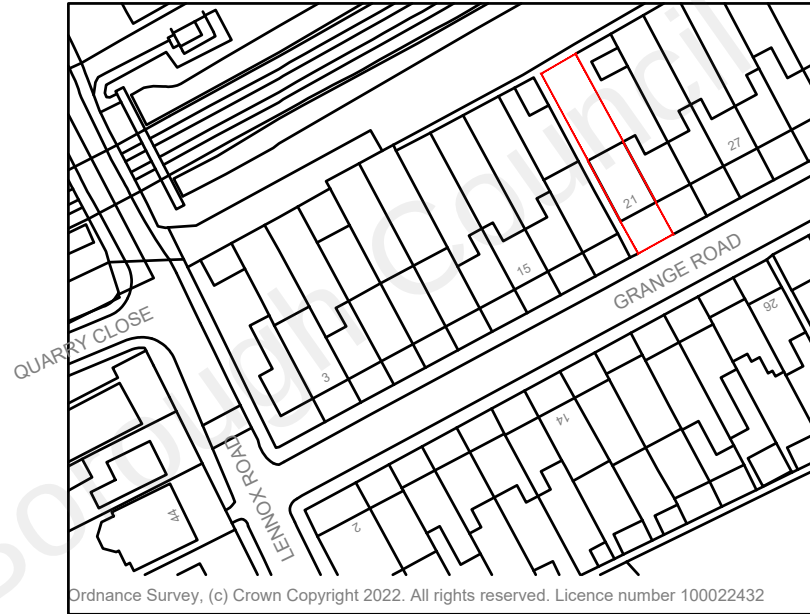


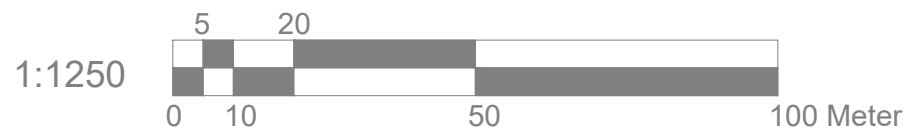

BLOCK PLAN 1:500

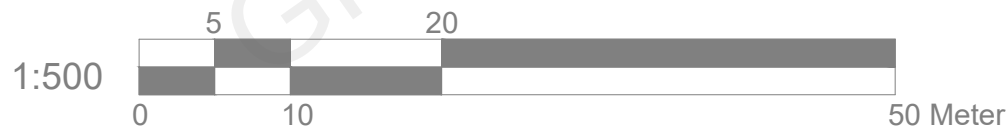

LOCATION PLAN 1:1250

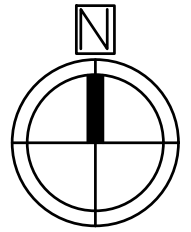

Project: 21 Grange Road Gravesend Kent DA11 0ET				
Title: Block plan Location plan				
Scale: 1:500/1250@A4	Date: May 2022	Drawing No.: 0090/HH-01/SP		
REVISION				
*				
** **				