



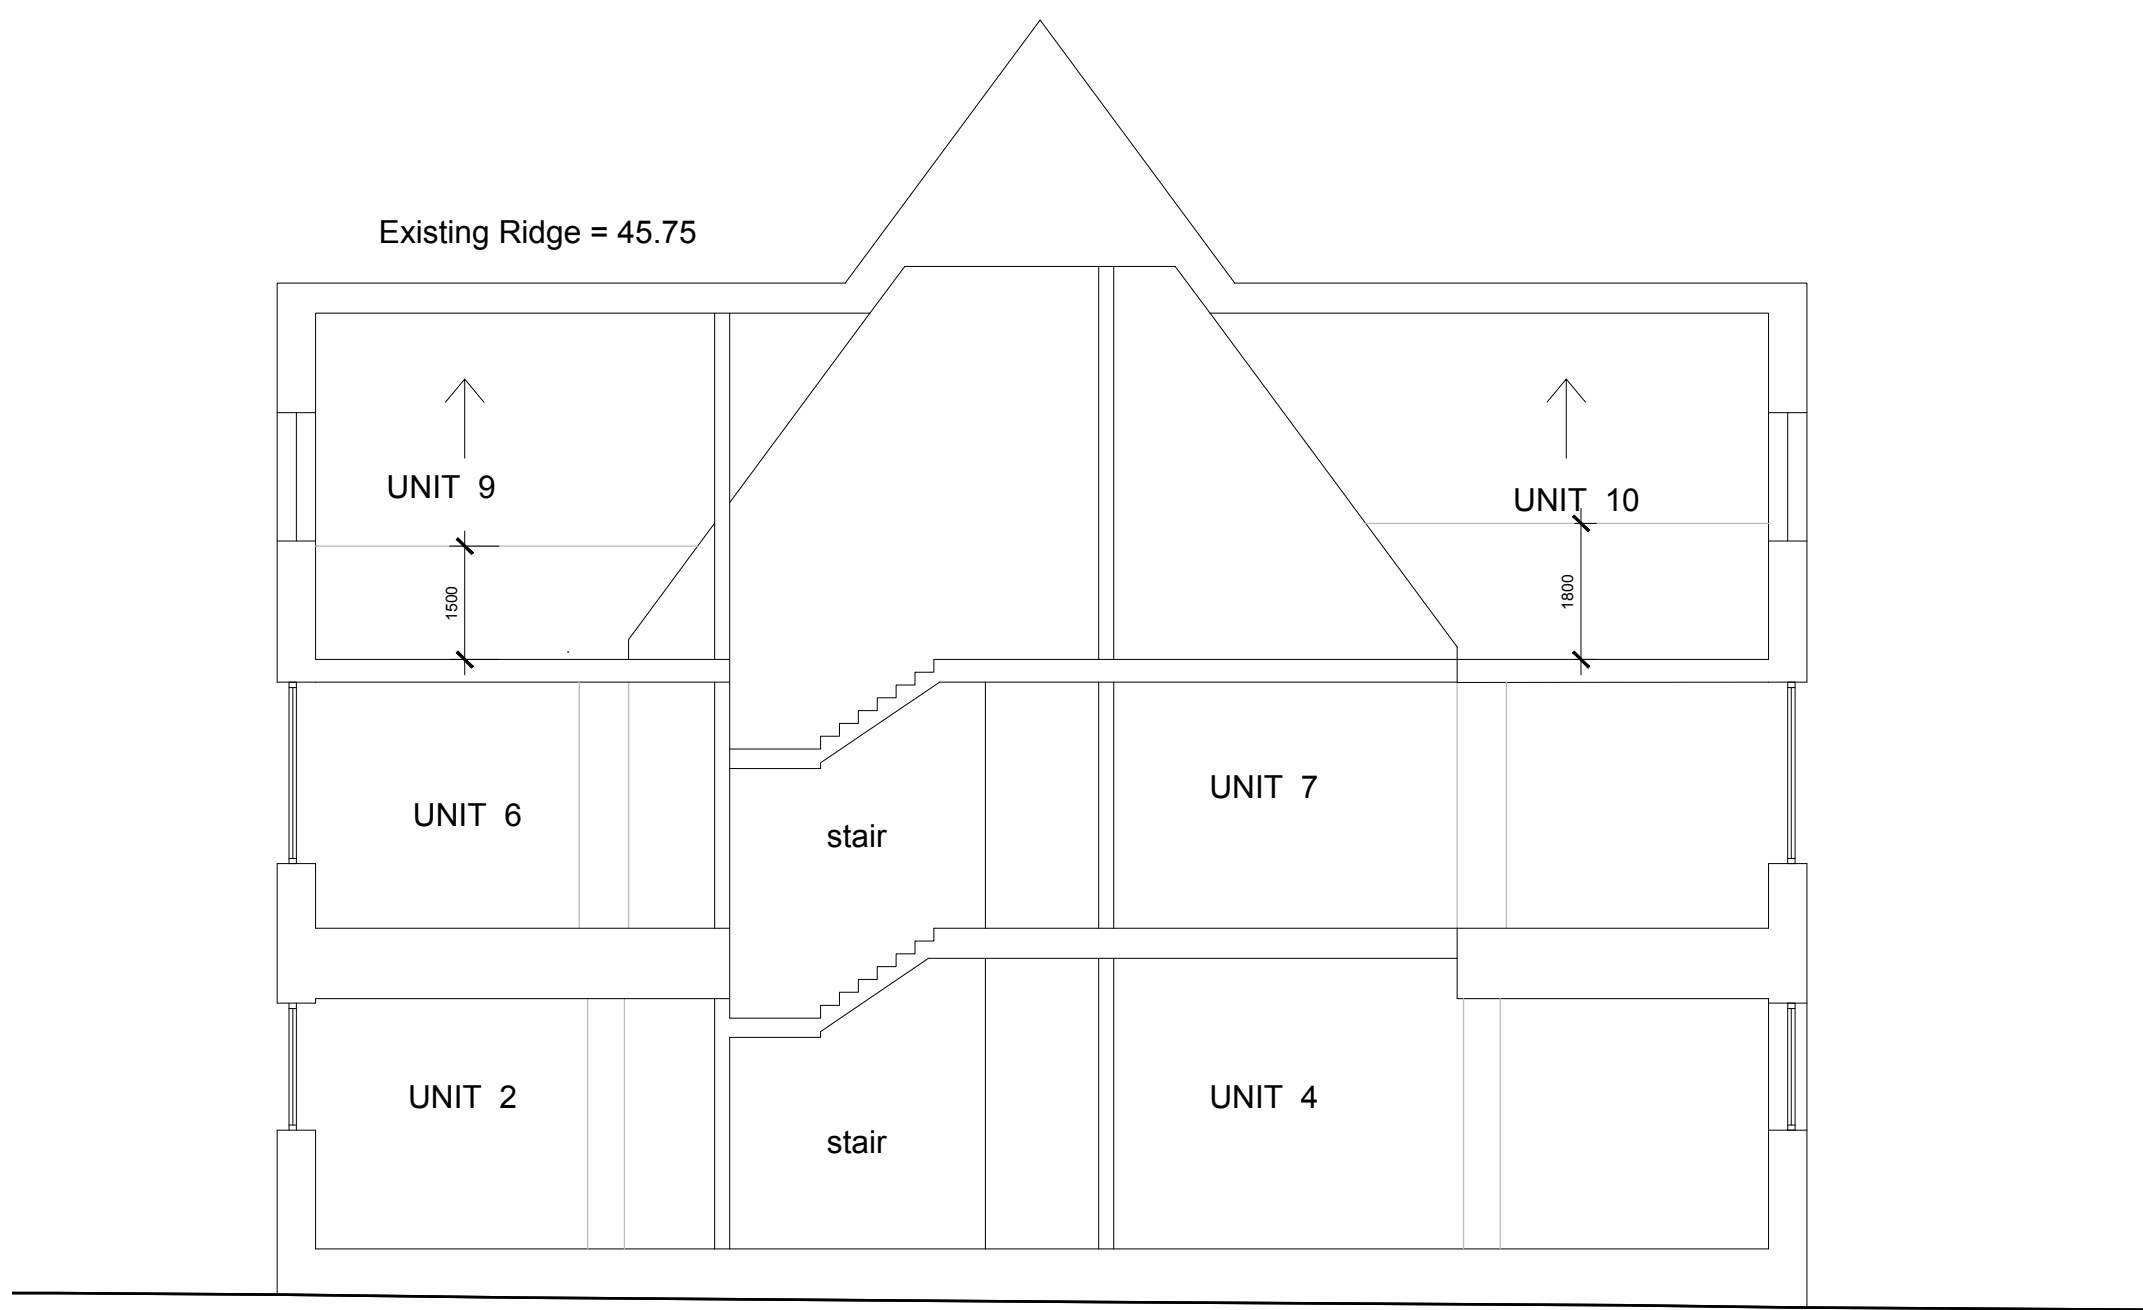

SECTION A-A
Scale 1:100

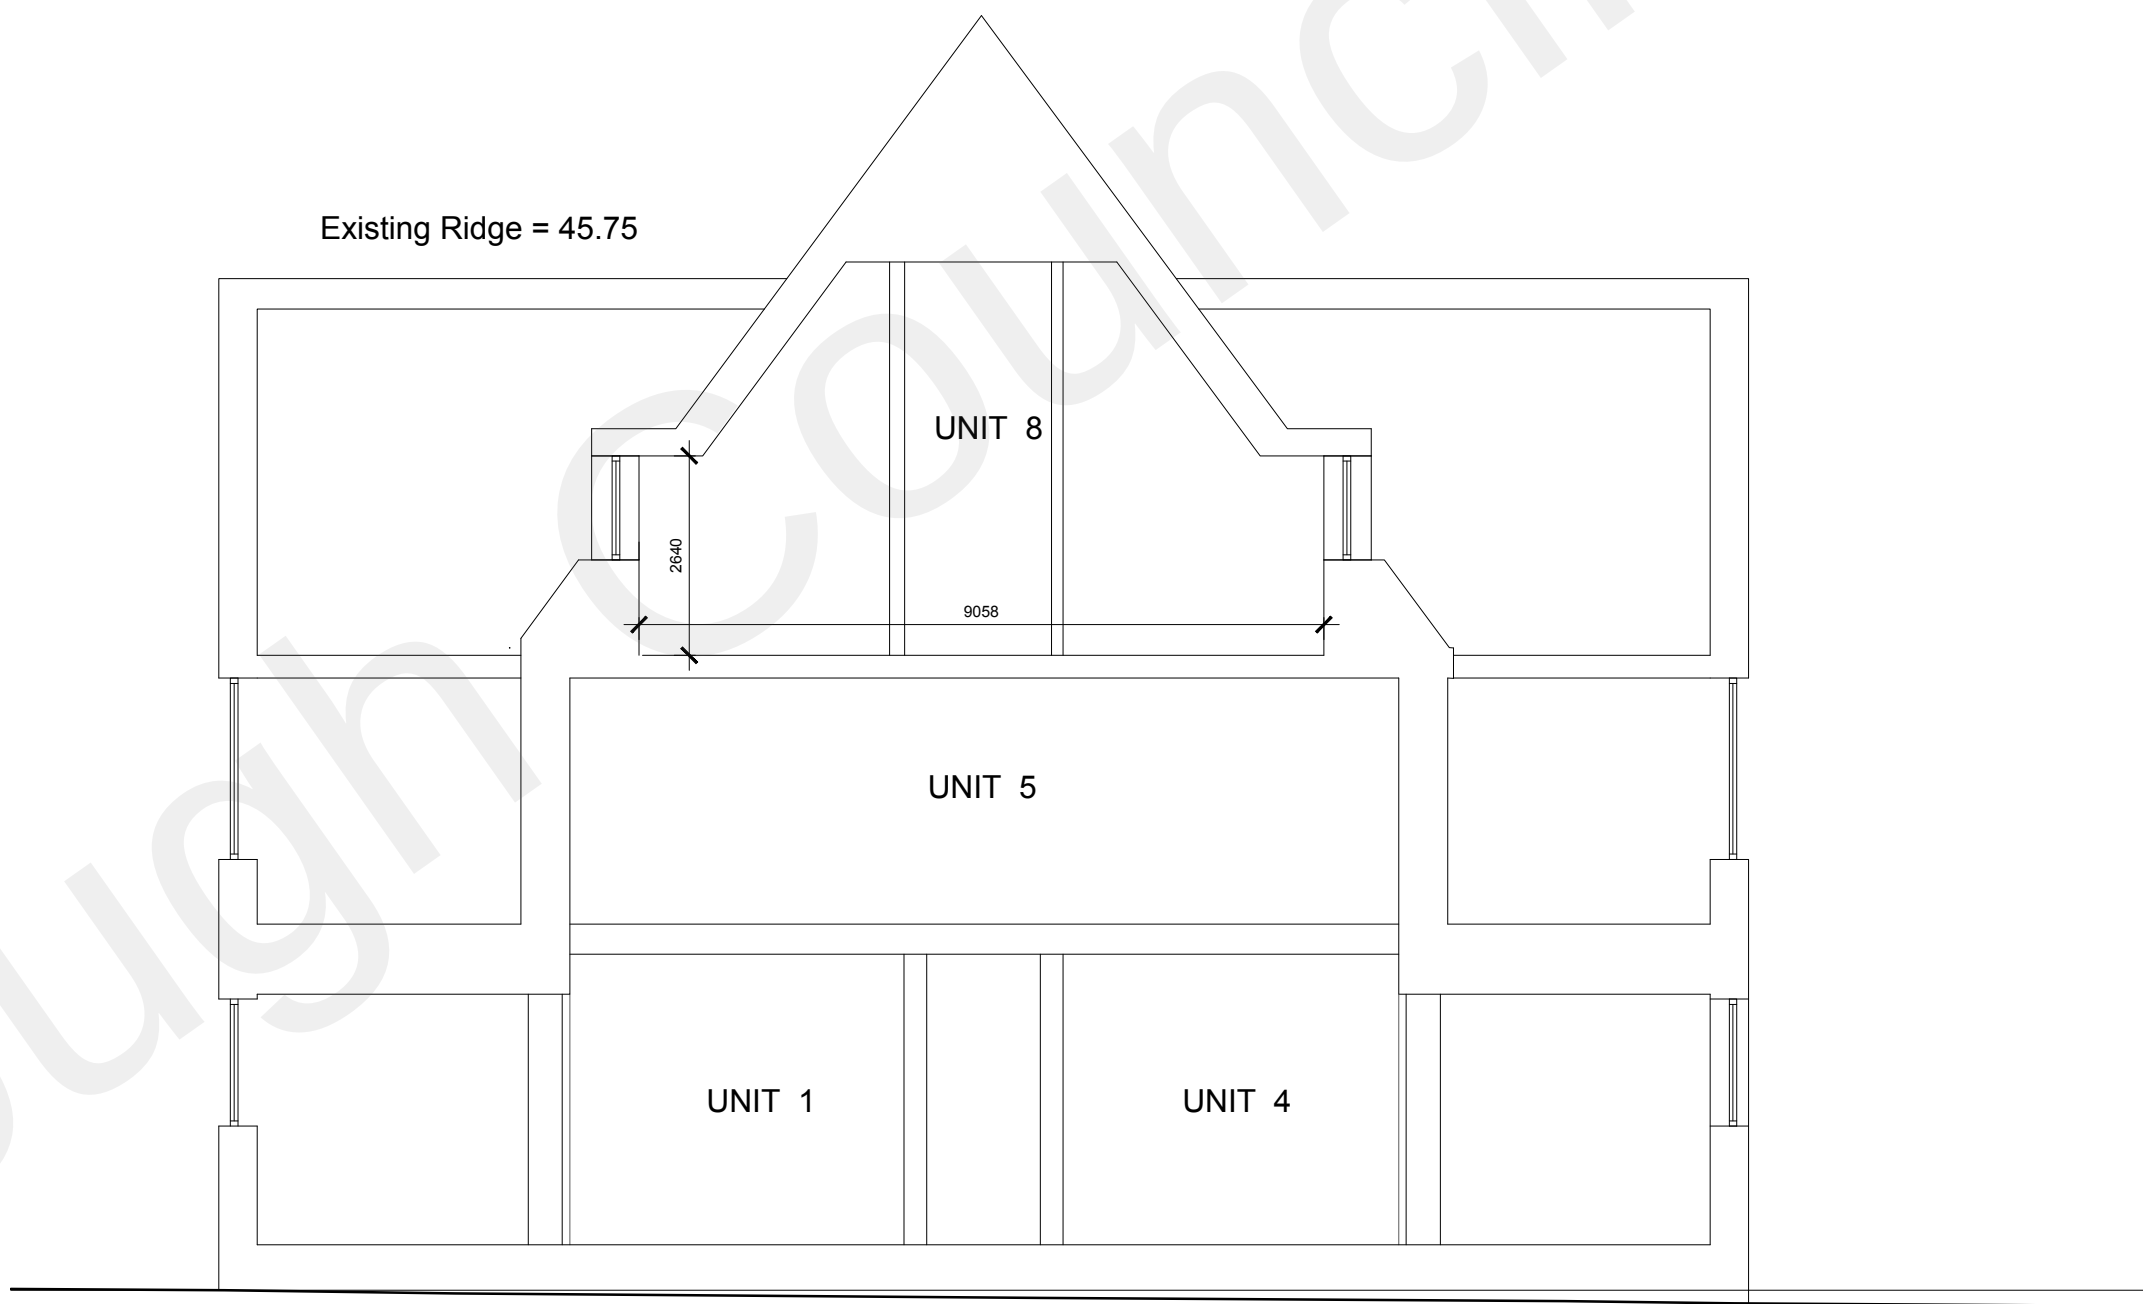

SECTION B-B
Scale 1:100

D	Title block amended
C	Windows added
B	Pre-Application
A	Issued for comment 16.12.21

Rev	Date	Comments
-----	------	----------

Client
Guru Nanak Darbar Gurdwara Gravesend

Project
Proposed Development Site
Sikh Temple Site
Clarence Place
Gravesend
DA12 1LD

Title
Proposed Sections

Project No.	Date
181	APRIL 2022
Drawing No.	Revision
181-PD12	D
Scale	Drawn
1:100@A1	GH
	Check
	JH

