


30 KING STREET

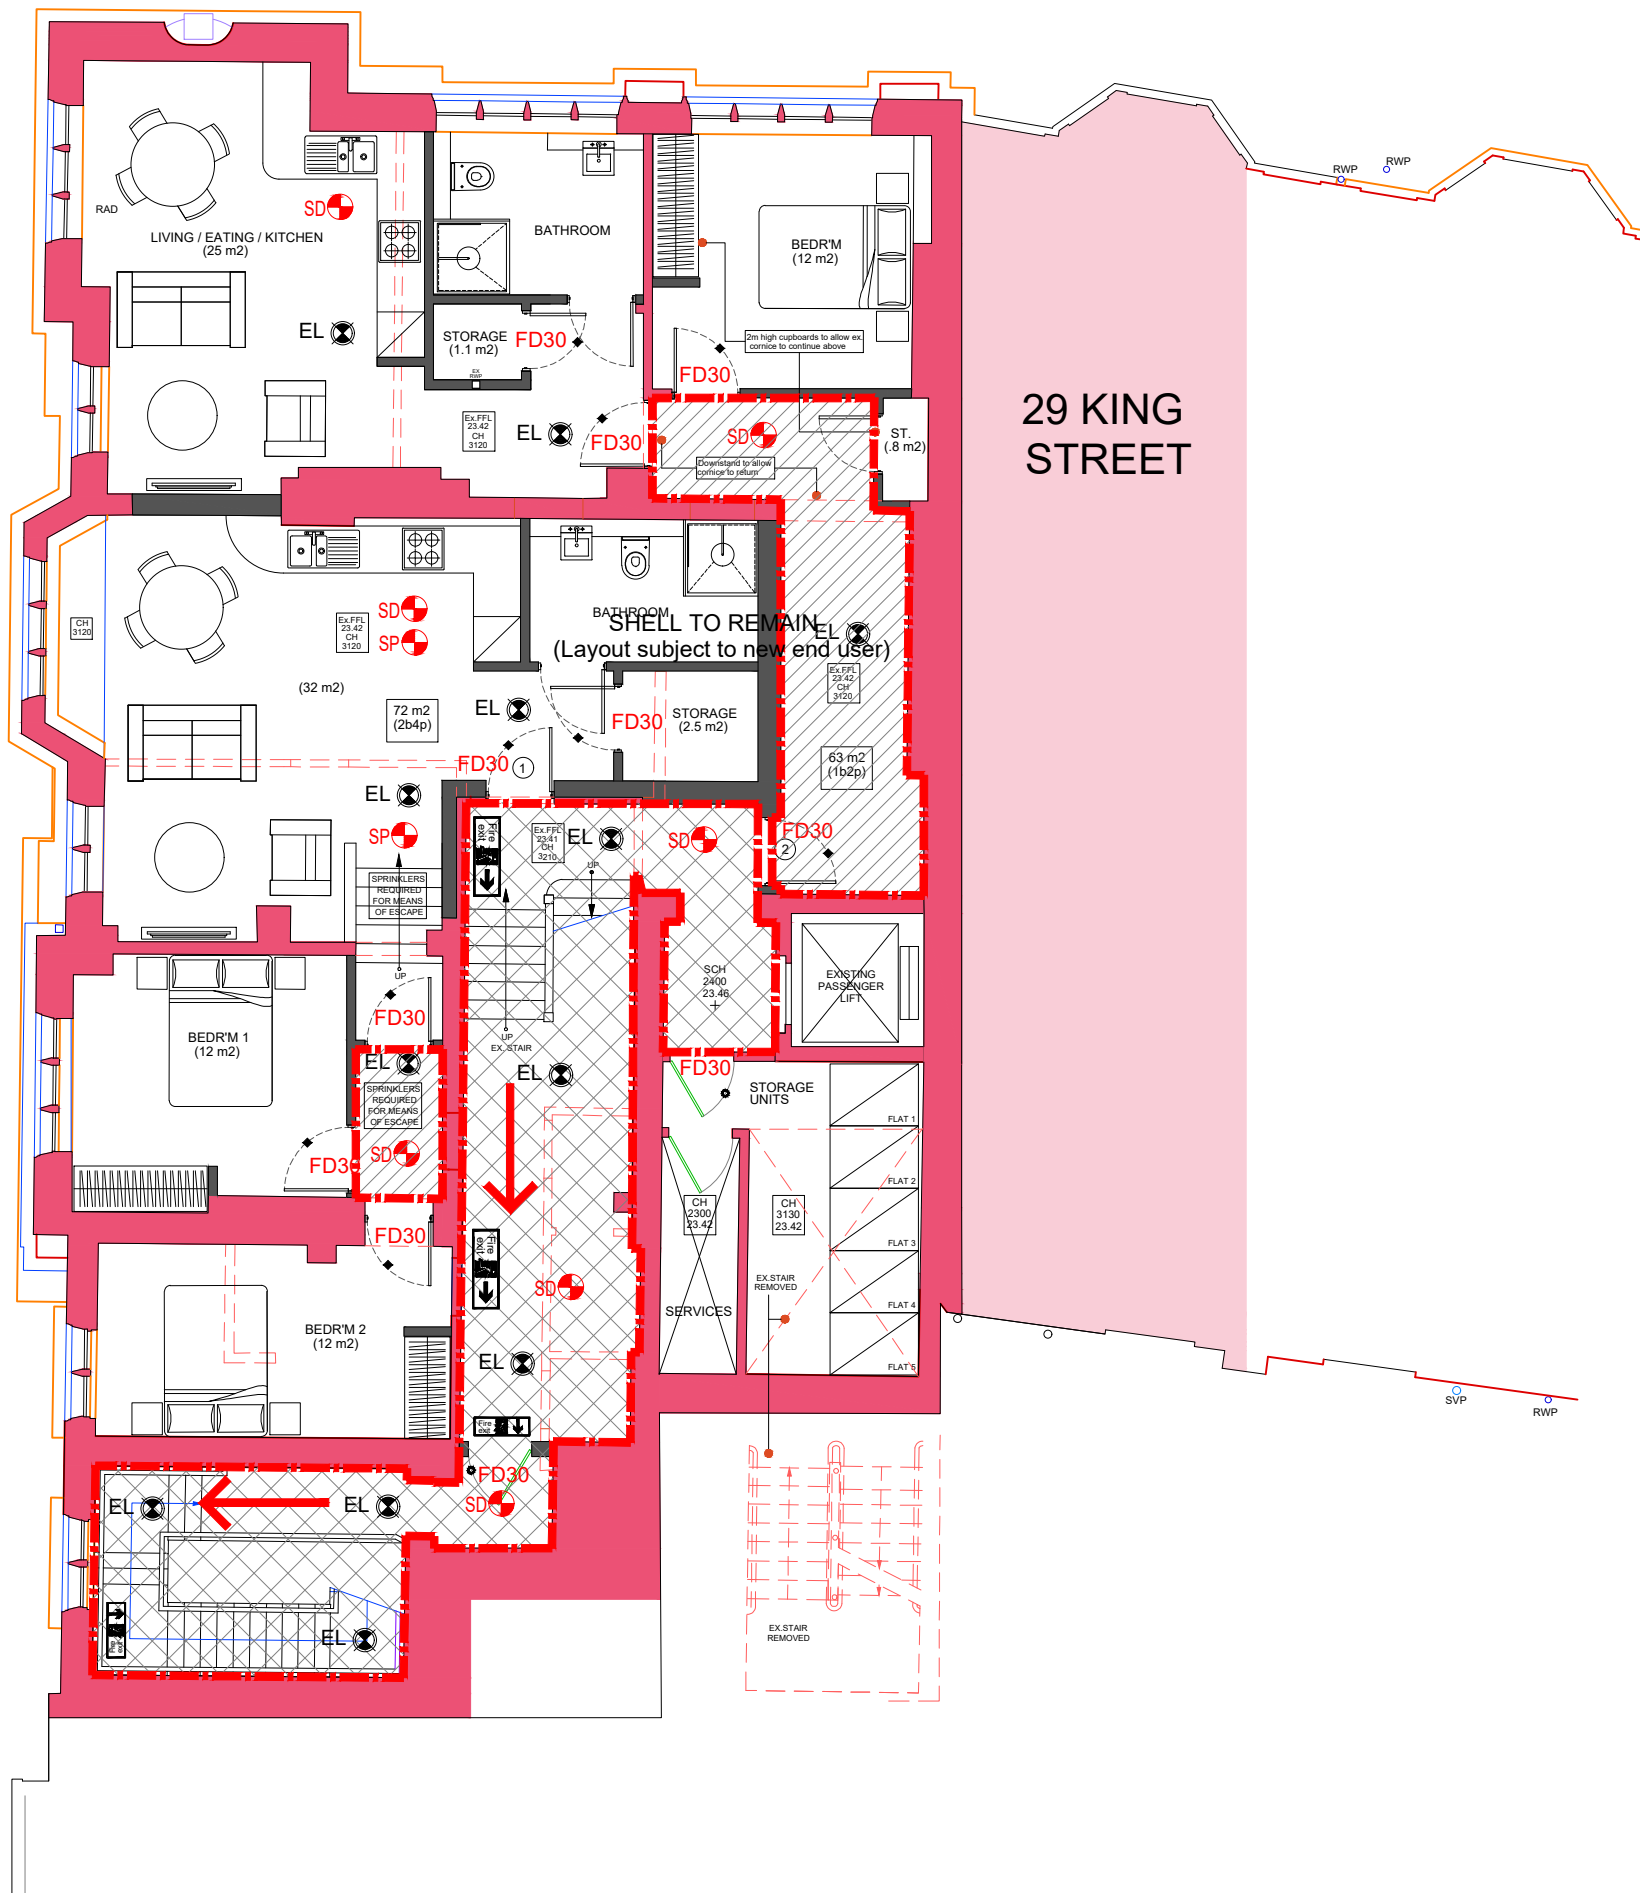

FIRST FLOOR FIRE SAFETY PLAN COMPLIANT WITH POLICY D12(A)

FIRE SIGNAGE
MPDB DECORATIVE LED CEILING MOUNTED SIGNAGE WITH STAINLESS BRACKET BY SAFELINCS OR SIMILAR

S1 Fire exit Keep clear
S2 Fire exit
S3 Fire exit

FIRE SIGNAGE TO BS 5499 PART1

FIRE ESCAPE
FIRE WALL

FIRE DOOR LEGEND

FD30 1/2 HOUR FIRE DOOR IN FULLY COMPLIANT DOOR FRAME
FD30 1/2 HOUR FIRE DOOR WITH SELF CLOSING MECHANISM AND INTUMESCENT SMOKE SEALS IN FULLY COMPLIANT DOOR FRAME.

WHERE A PAIR OF FD30 FIRE DOORS MEET EITHER A REBATED EDGE OR A INTUMESCENT STRIP SHOULD BE PROVIDED TO ONE INNER LEAF TO ENSURE A SUITABLE SEAL/STOP IS PROVIDED BETWEEN DOORS.

SP SPRINKLER - MAINS OPERATED
SD SMOKE DETECTOR - MAINS OPERATED
EL EMERGENCY LIGHTING TO COMMON AREAS TO BS5266. DESIGN TO SPECIALIST DETAILS.
DR DRY RISER
AOV AUTOMATIC OPENING VENT

30mins PROTECTED INTERNAL LOBBY
30mins PROTECTED COMMON ESCAPE ROUTE

REVISION	DATE	 LIME Architects Studio 1, The Forge 20 Beardsell Street London SE19 1TP E richard@LIME.uk.com	PROJECT TITLE	CLIENT	DATE
			No.30 KING STREET GRAVESEND DA12 2XX Application for conversion of 1st,2nd & 3rd floors into residential	4KIWI LTD	JANUARY 2026
				DRAWING TITLE	DRAWN BY
				PROPOSED FIRST FLOOR FIRE SAFETY PLAN (D12 COMPLIANT)	LIME
				No.30 KING STREET	Revision
					P-366- 26 - 23
				SCALE	0 1 2 3 4 5
				A3 @ 1:100	(m)