
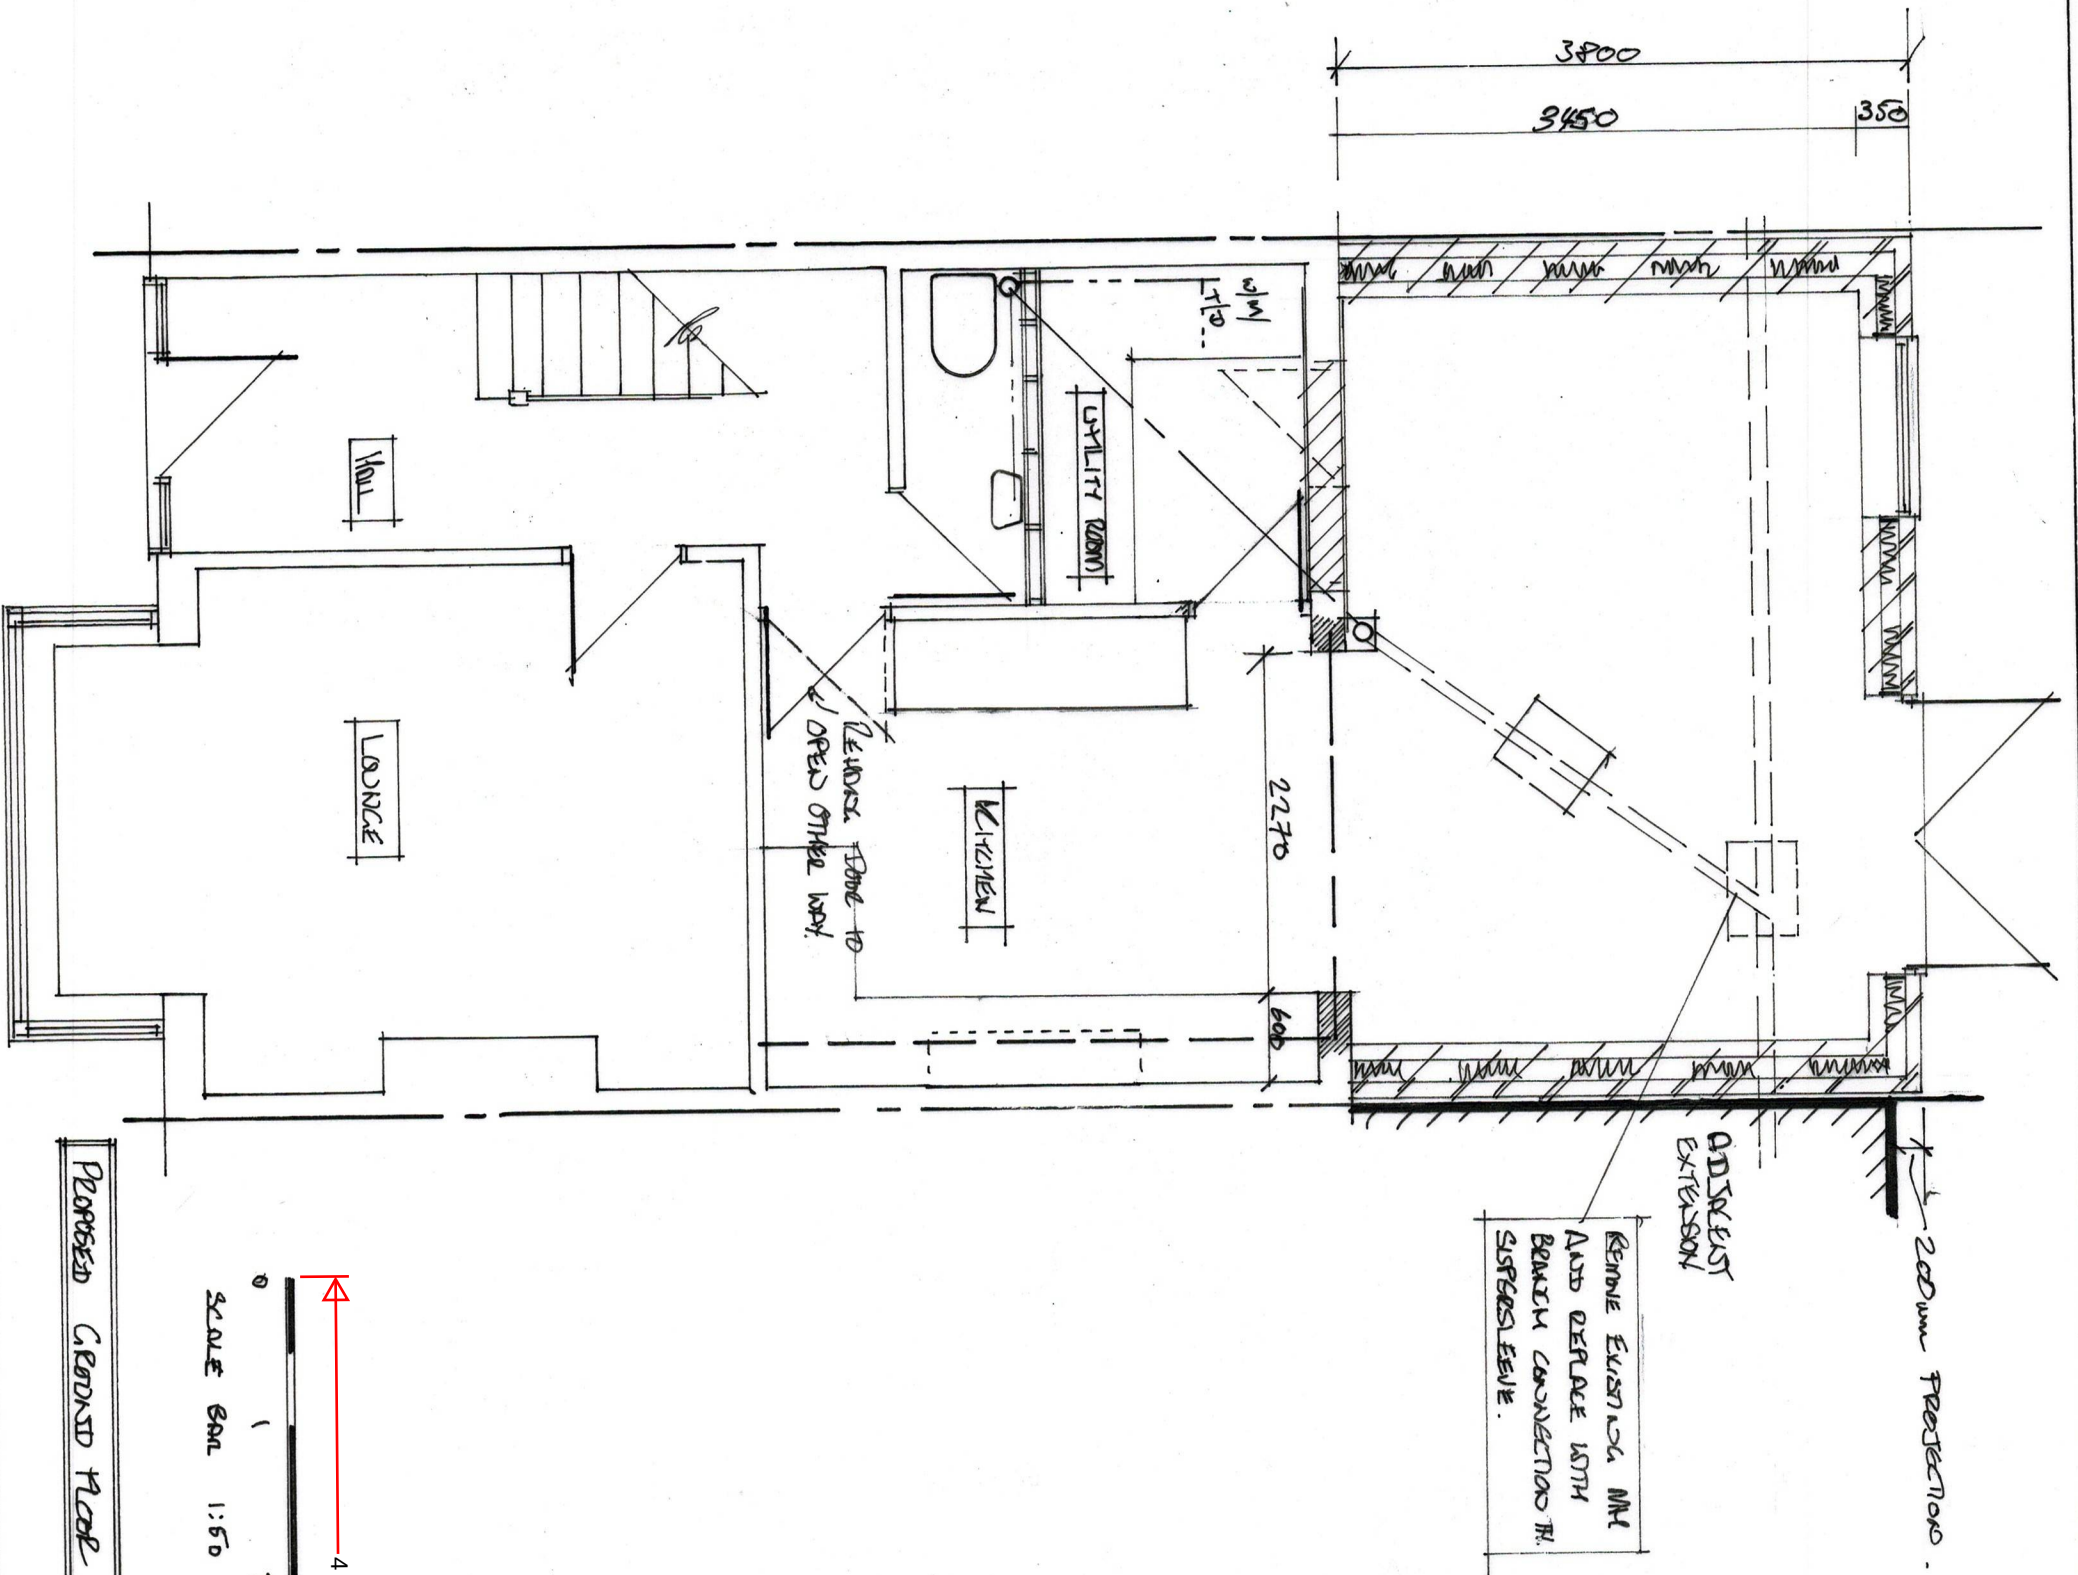


PROPOSED GROUND FLOOR PLAN

SECTION

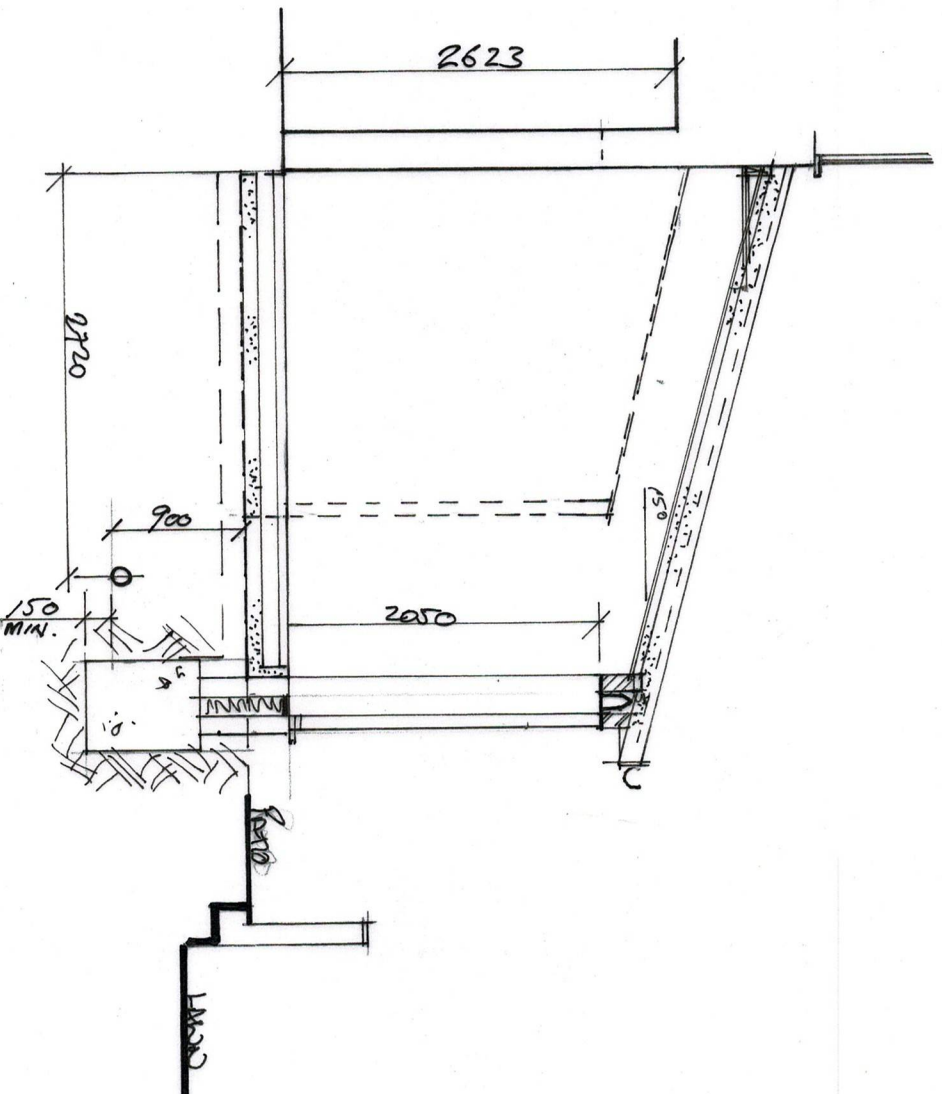

SINGLE STOREY REAR EXTENSION AND INTERNAL ALTERATIONS		MRS C. DUNCAN 96 REGENT AVENUE CRENSHAW	
SCALE 1/50, 1/100	DATE 03/3/25	EXT. DATE 02/03/02	02