
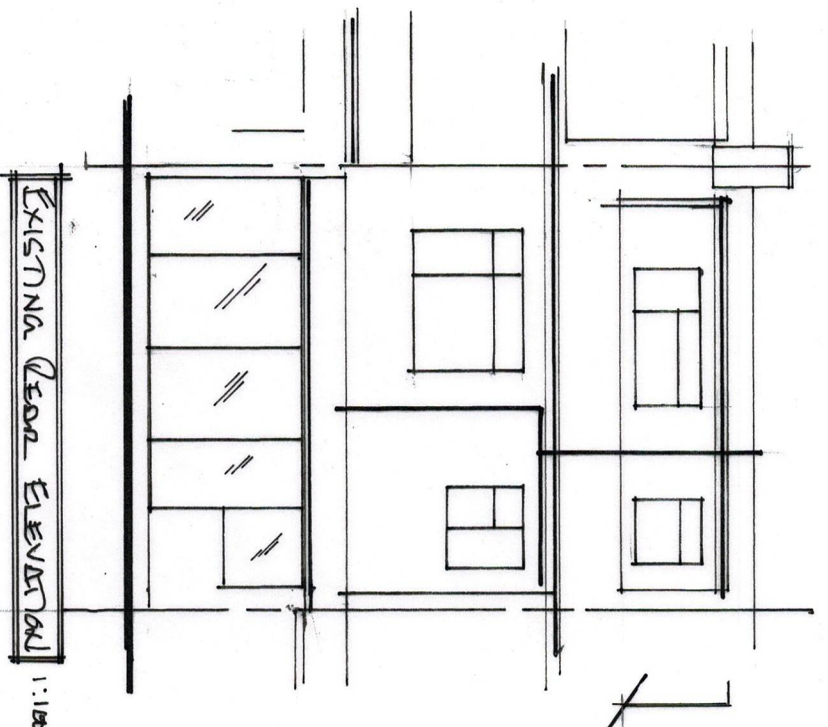
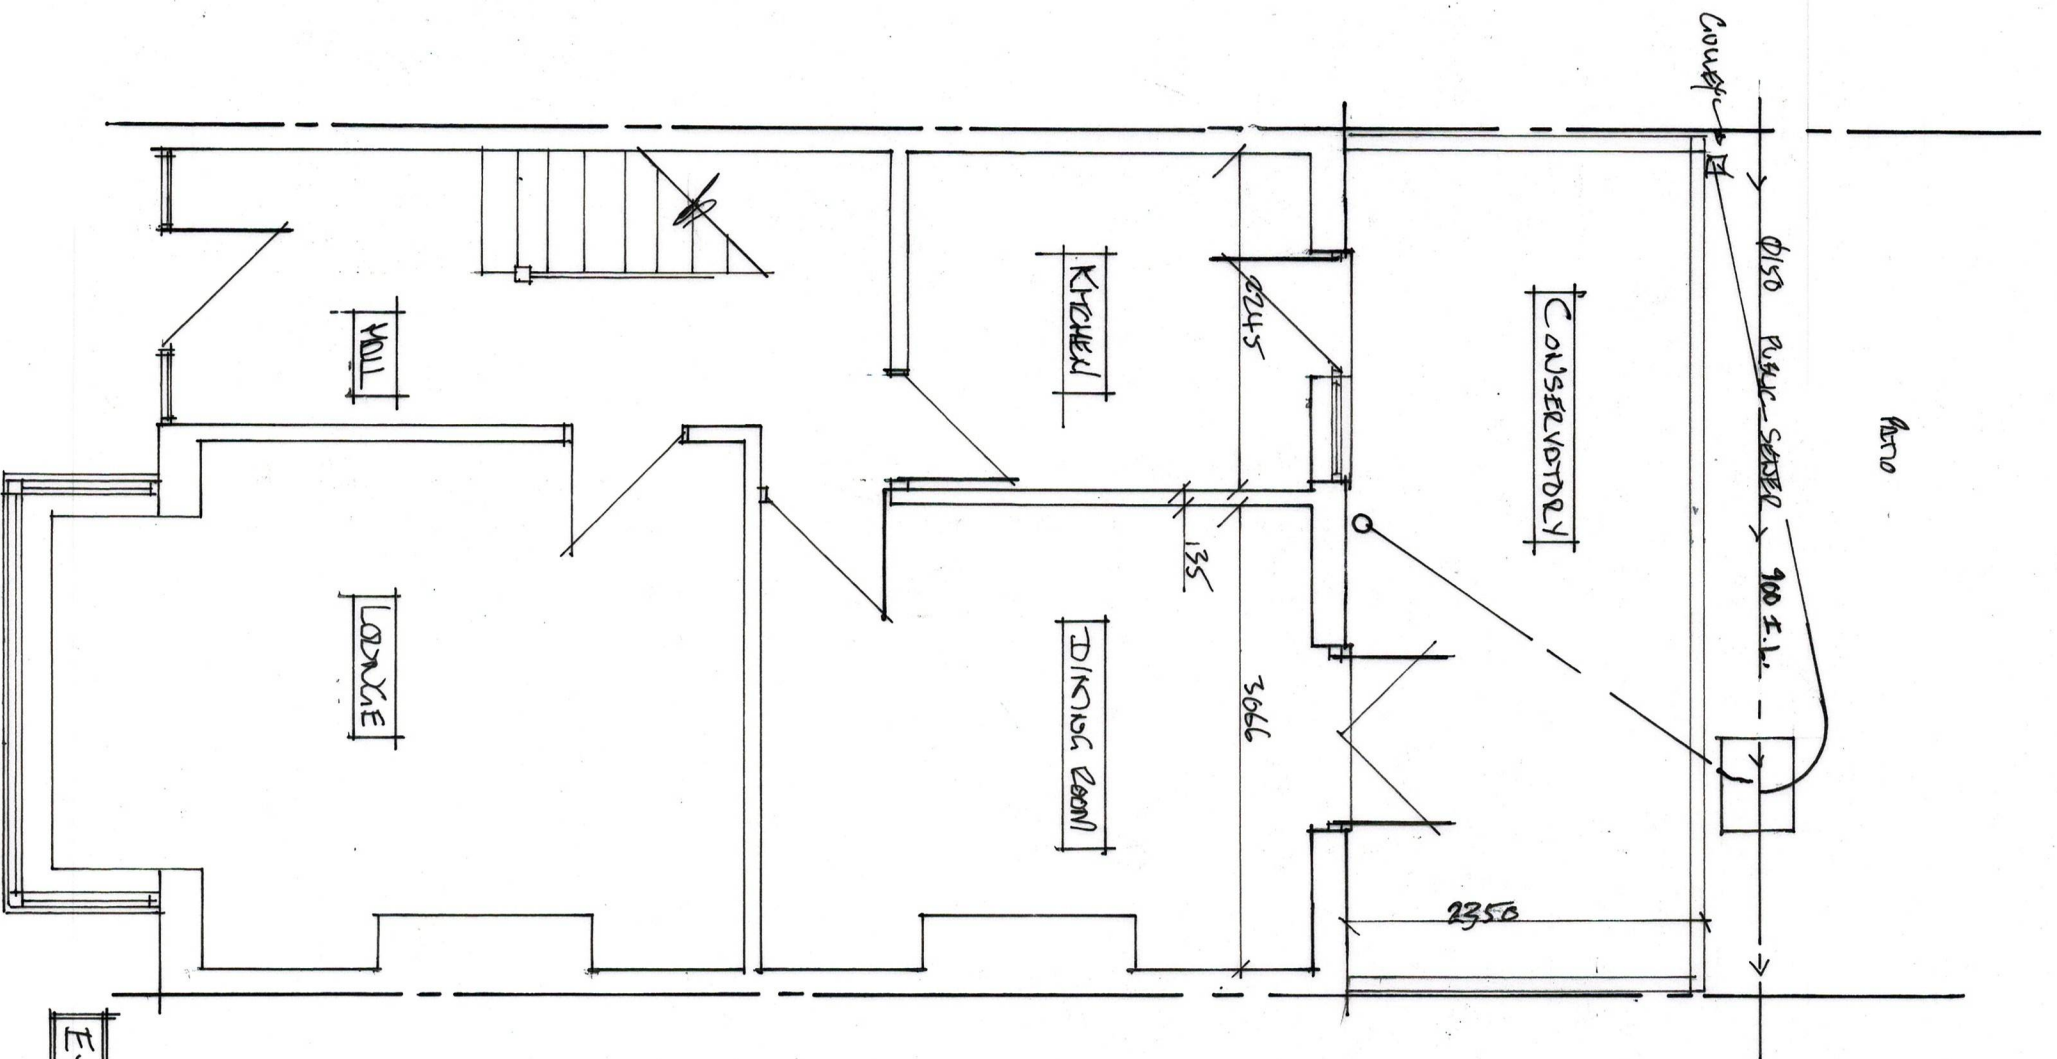


EXISTING GROUND FLOOR PLAN

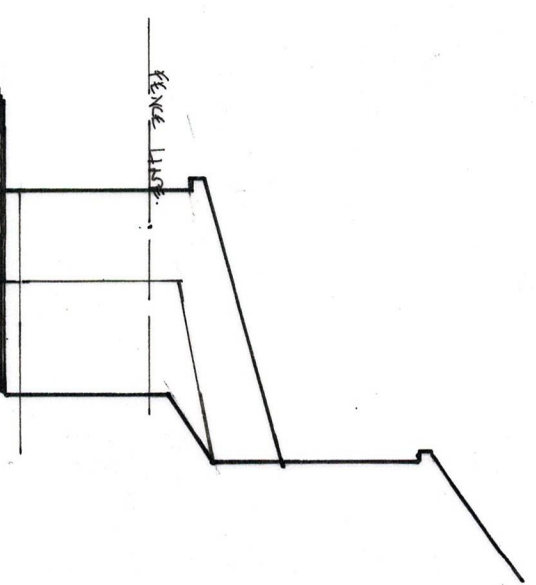

|                                                             |              |                                                 |               |
|-------------------------------------------------------------|--------------|-------------------------------------------------|---------------|
| SINGLE STOREY REAR<br>EXTENSION AND INTERNAL<br>ALTERATIONS |              | MR C. DONOVAN<br>96 BIRCHLEY AVENUE<br>MIDLESEX |               |
| SCALE 1/50                                                  | DATE 31/3/25 | DESIGNER DR J. S. B.                            | DATE 25/03/02 |
|                                                             |              |                                                 | 01            |