

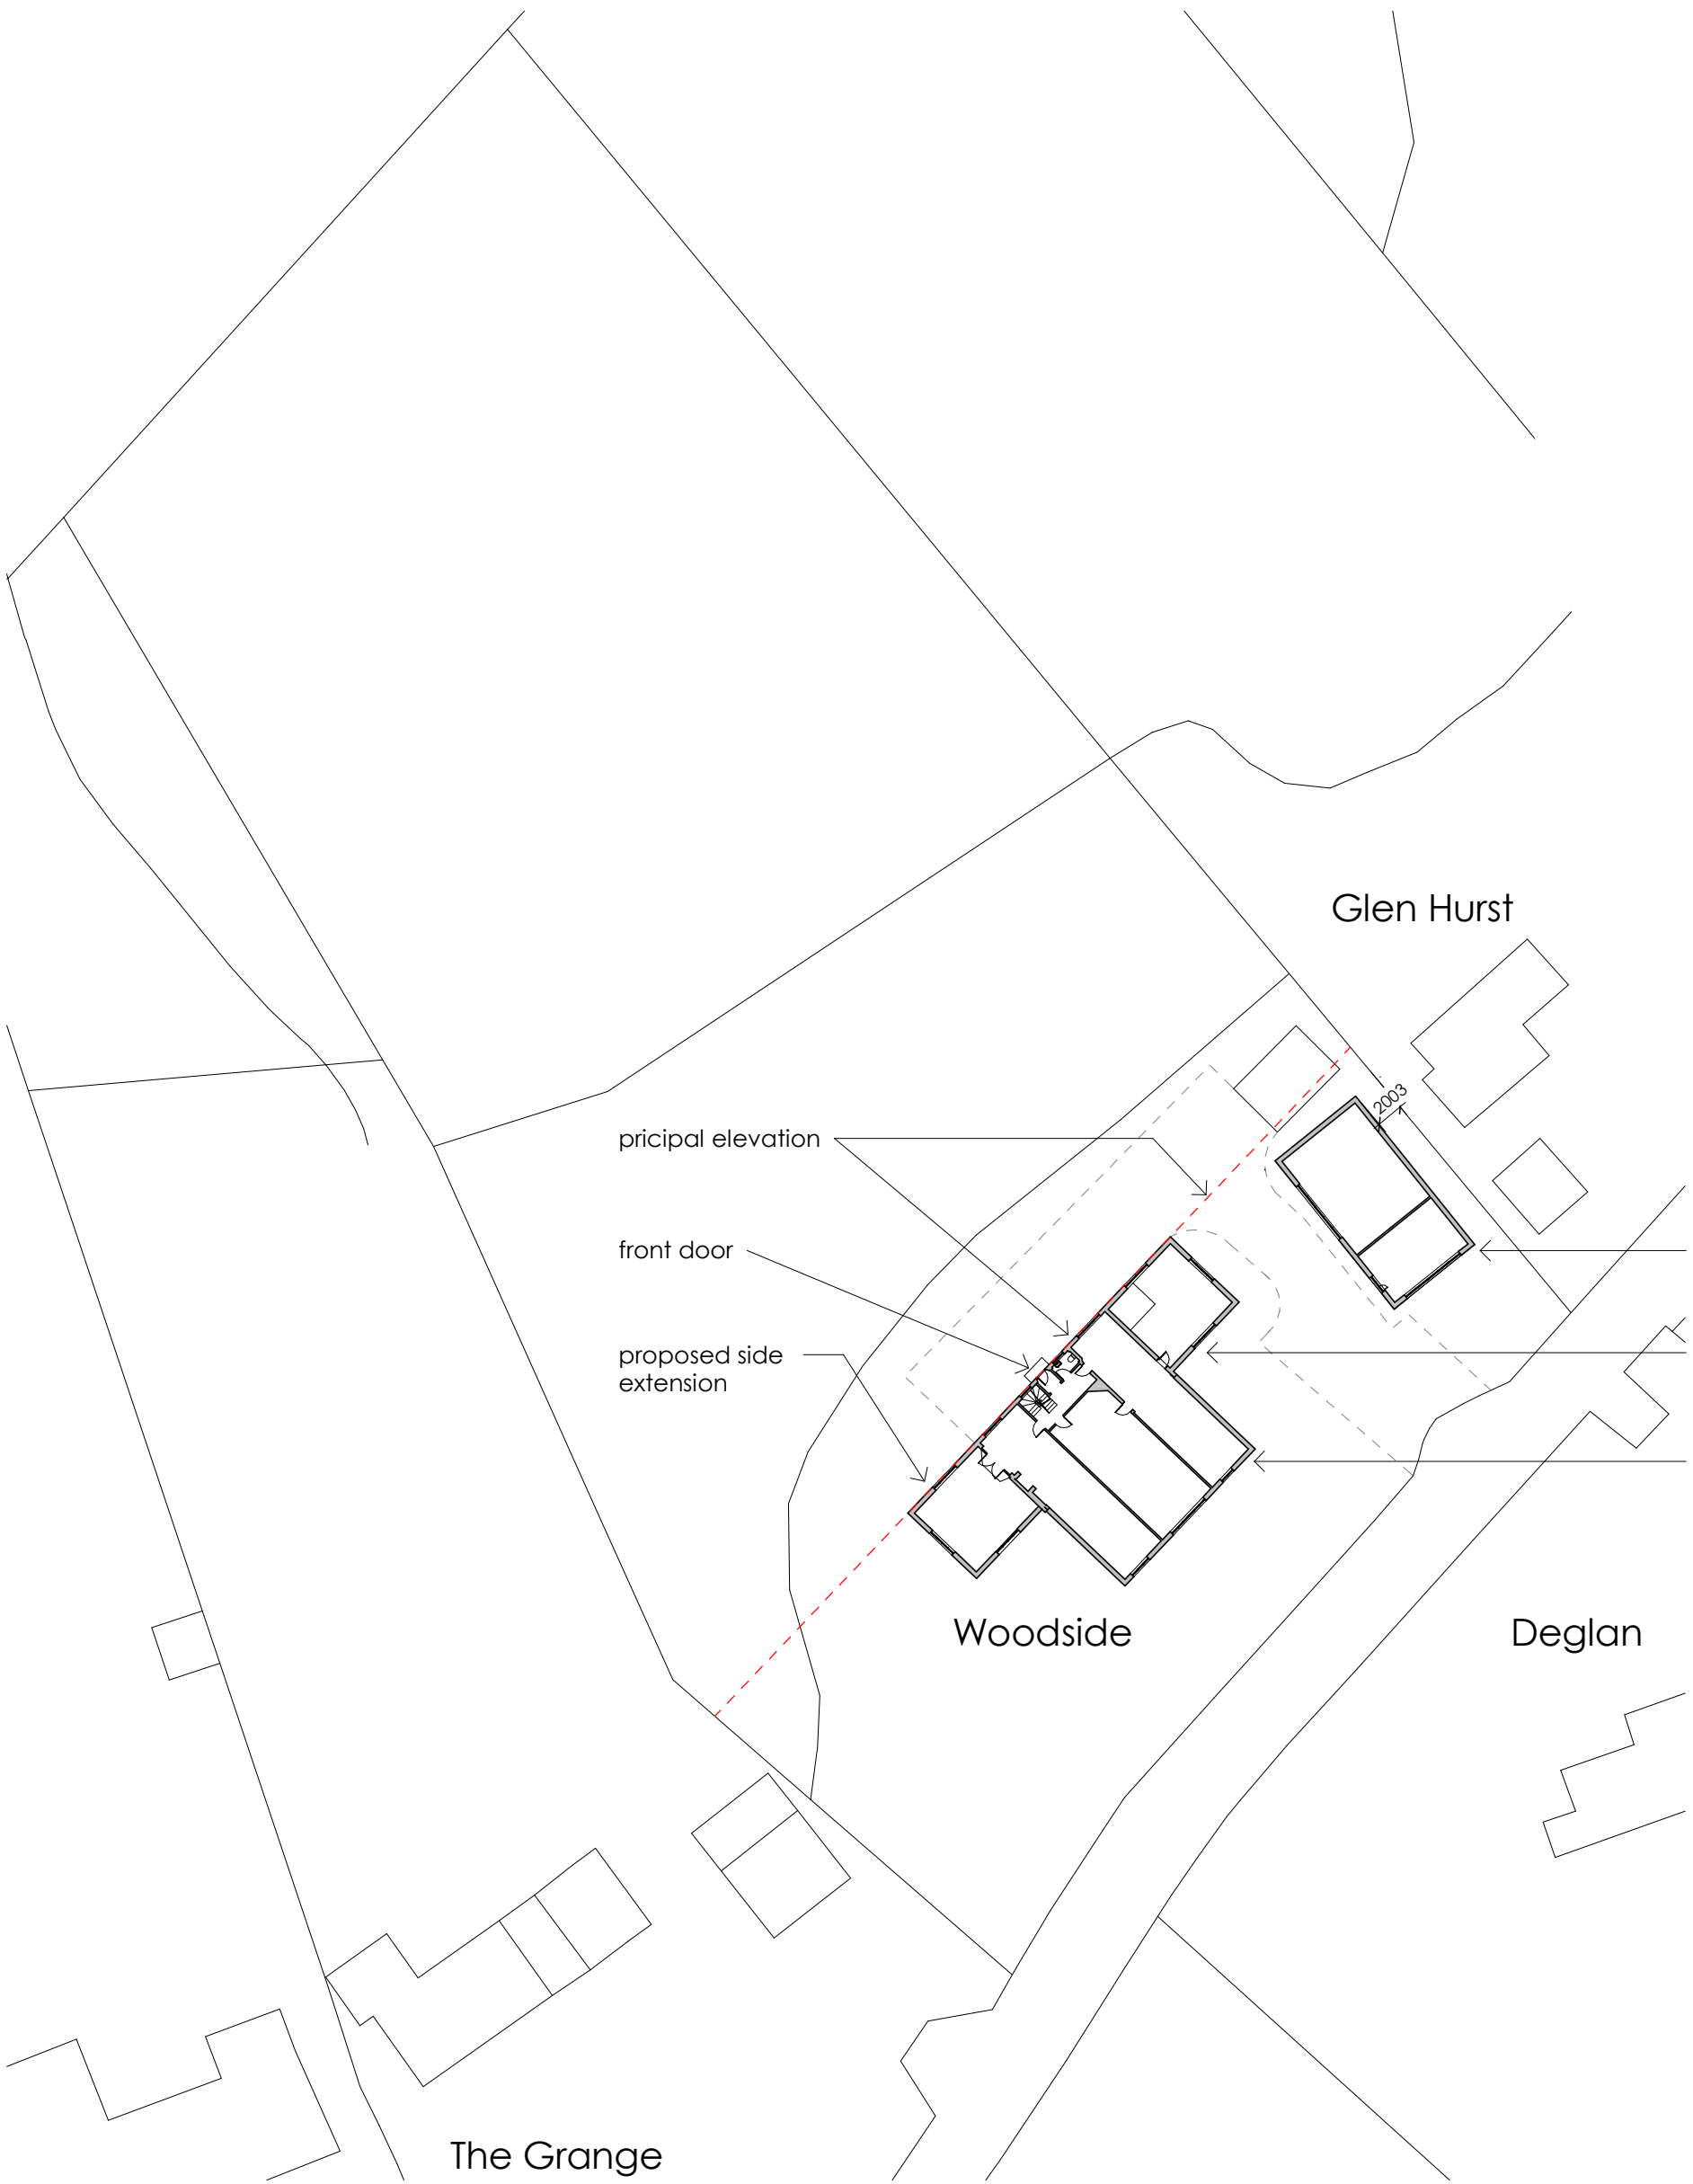
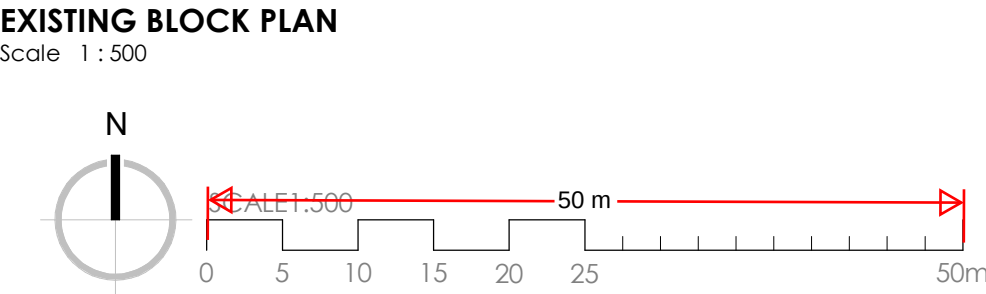


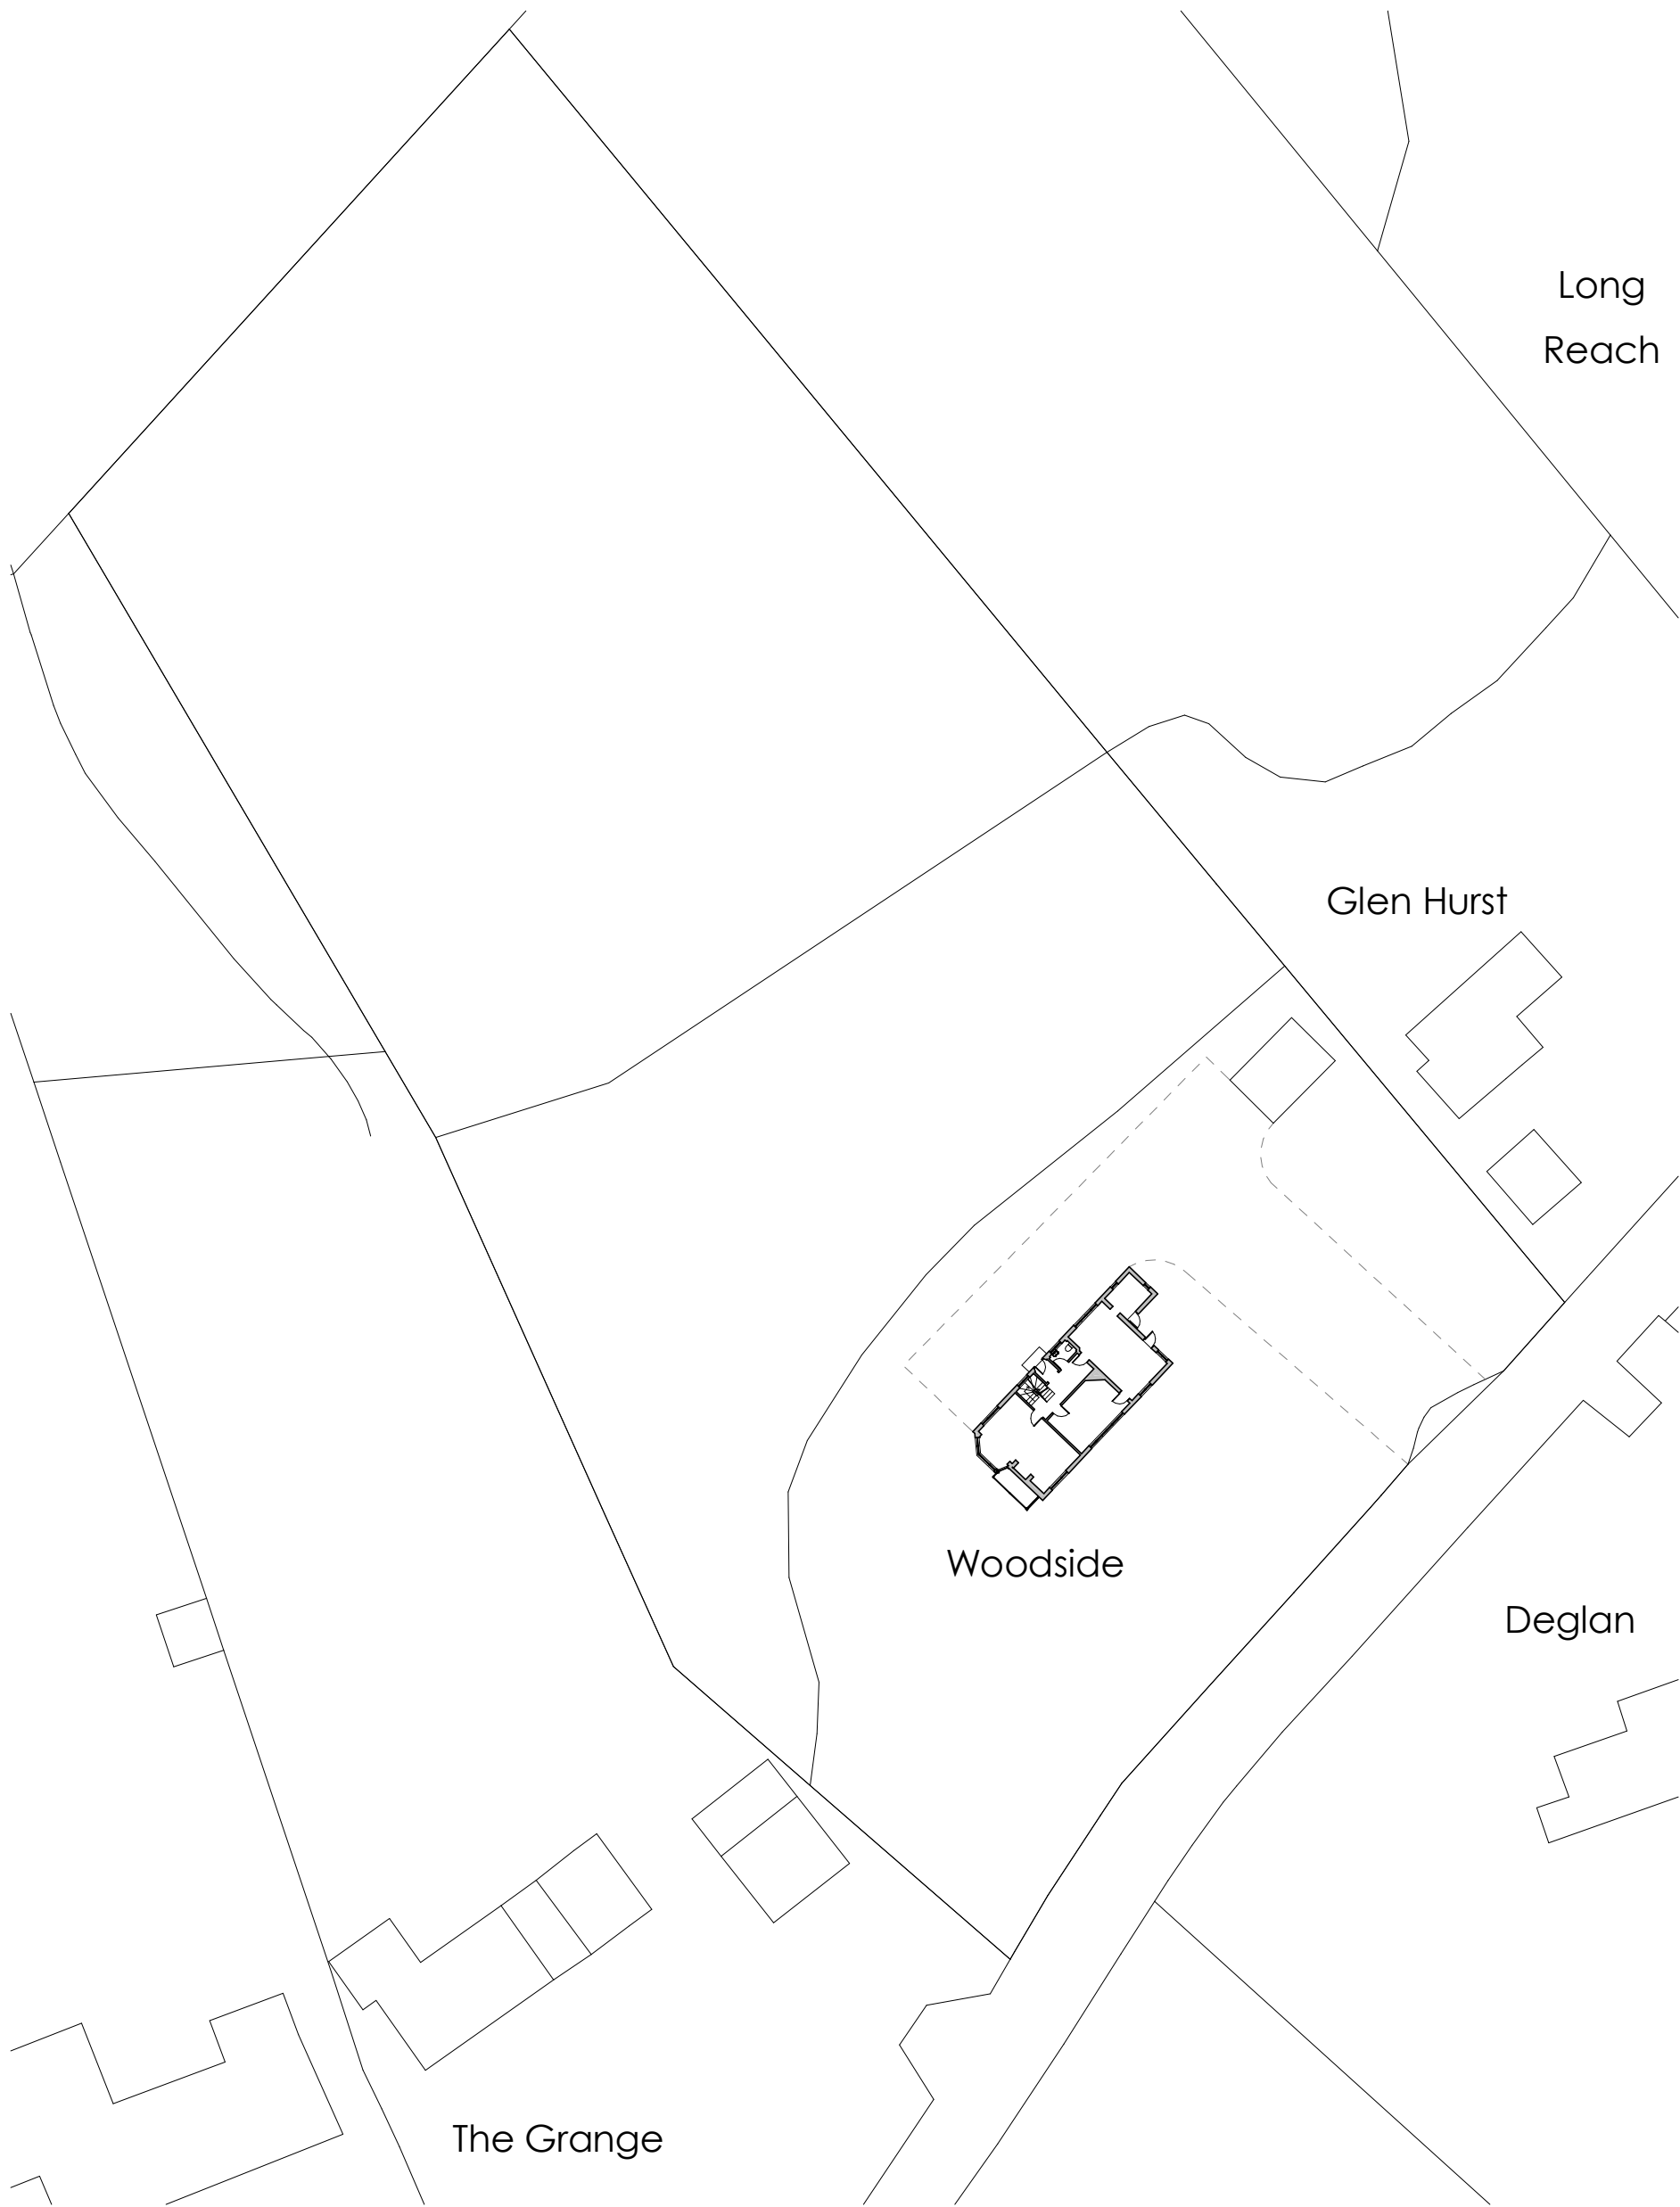

PROPOSED BLOCK PLAN
Scale 1:500

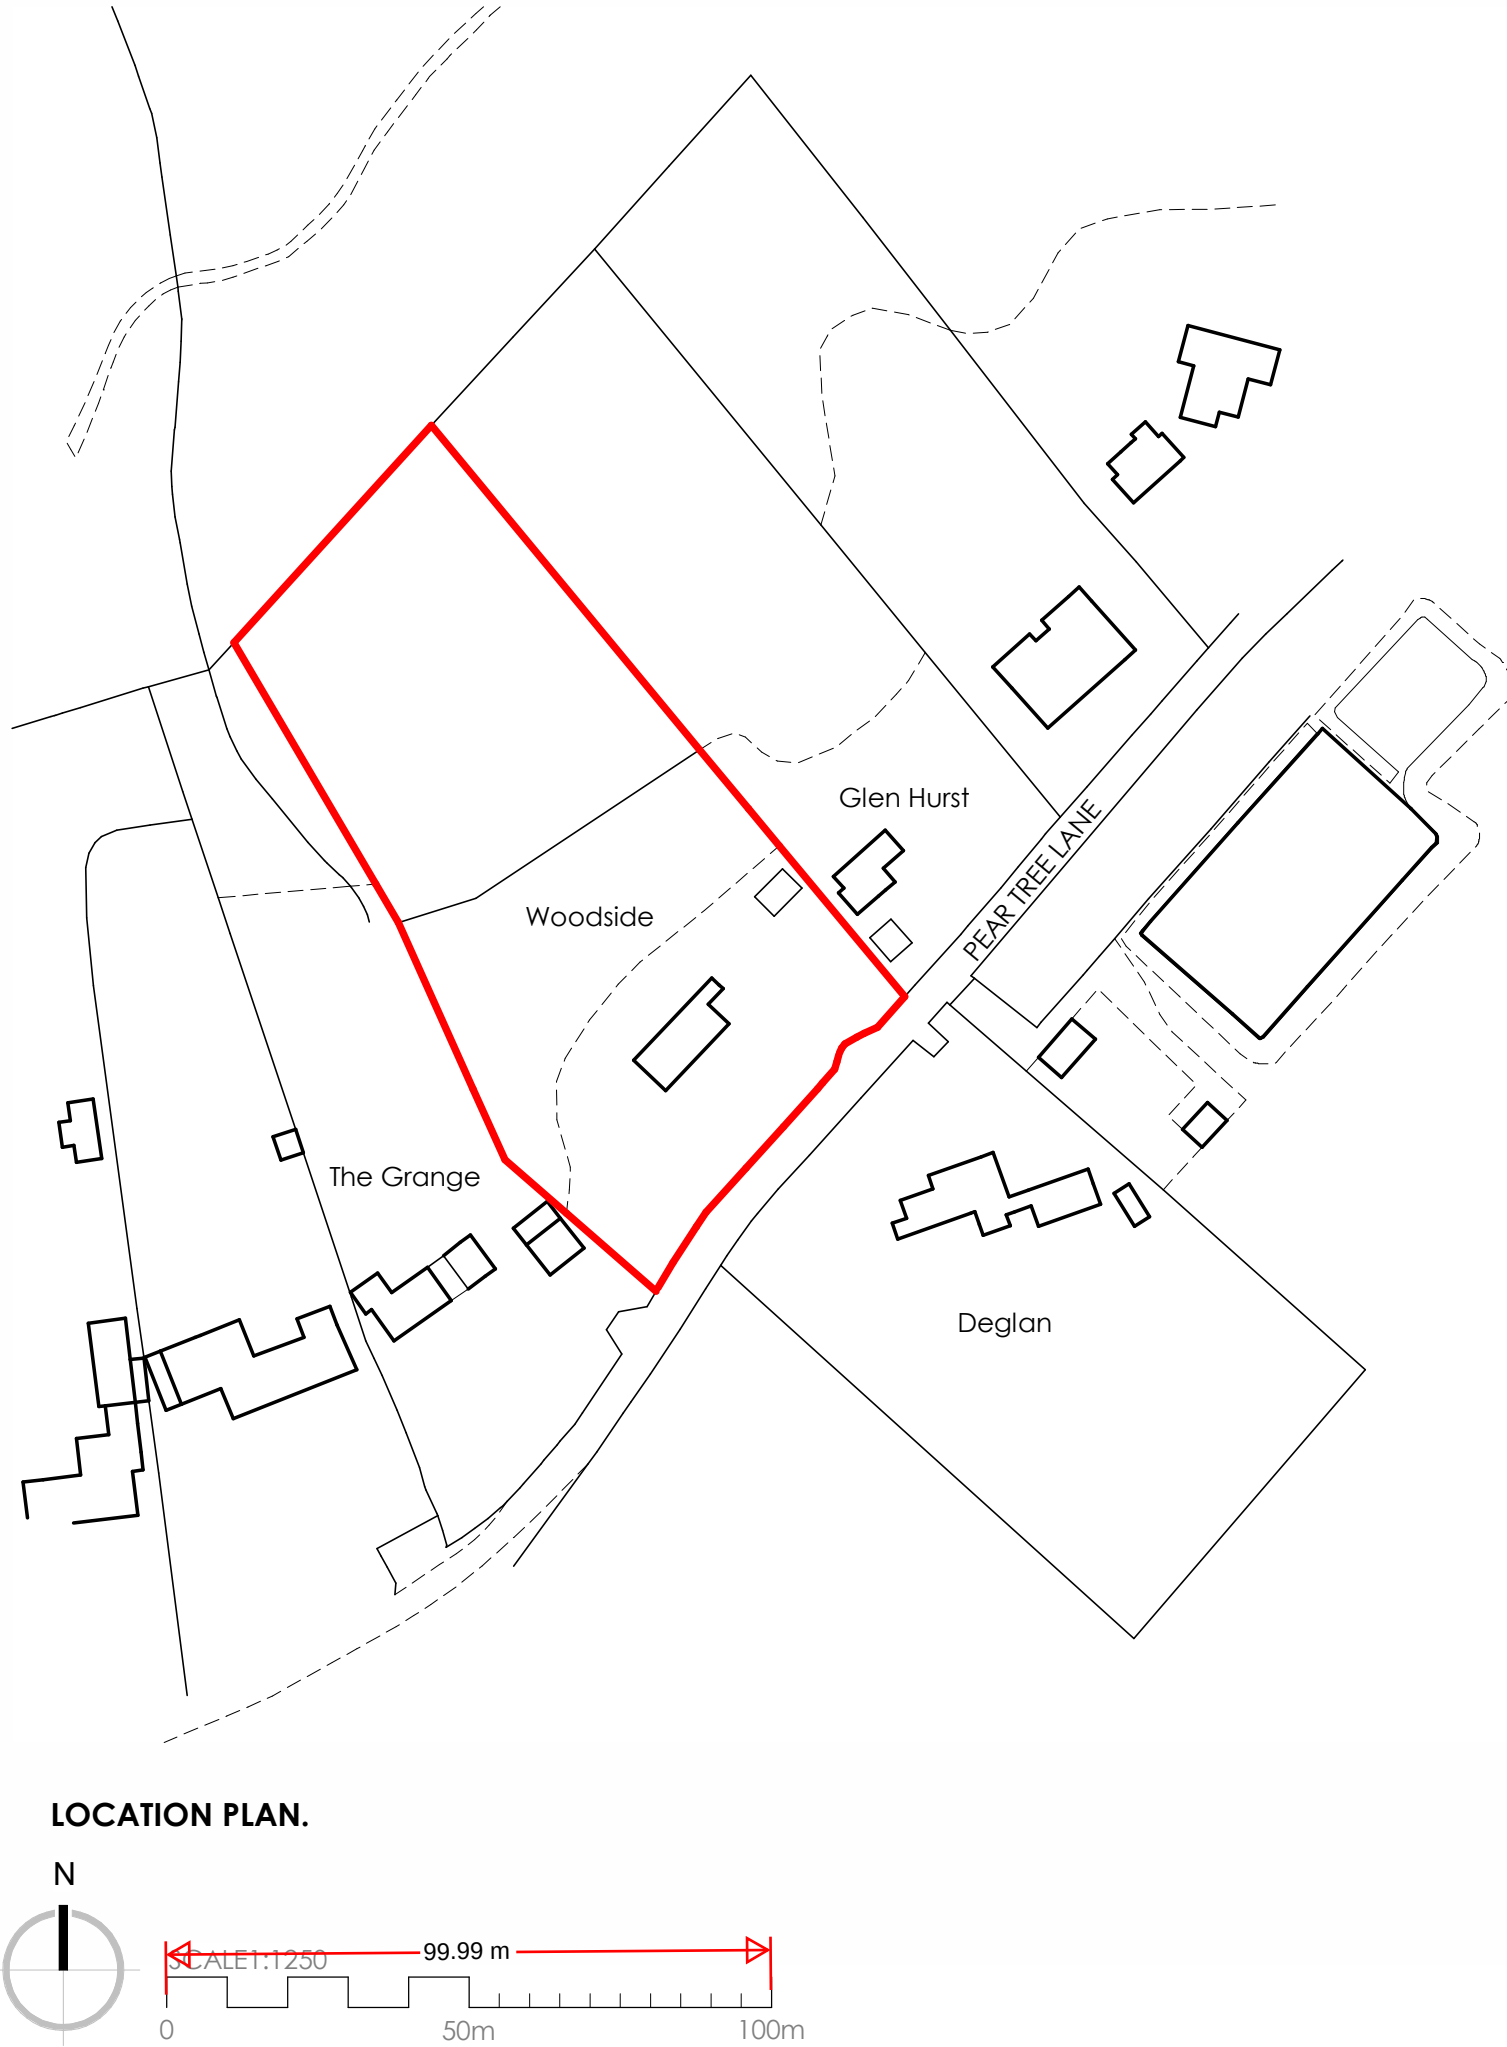

LOCATION PLAN.
N
SCALE 1:250
99.99 m
0 50m 100m

Rev	Date	Comments
PRELIMINARY		
CLIENT Mr & Mrs Sakaria		
PROJECT Woodside, Pear Tree Lane, Shorne, Kent, DA12 3JT		
TITLE Permitted Development Existing and Proposed Block Plan and Location Plan		
PROJECT NO. 8768	DATE April 2025	
DRAWING NO. 8768 - SK-20	REVISION	
SCALE As indicated@ A1	DRAWN PR	
	CHECKED PH	

Nepicar House, London Road,
Waltham Heath, N15 7RS
phone: 01752 753333
fax: 01752 753334
info@offsetarchitects.co.uk
www.offsetarchitects.com

