



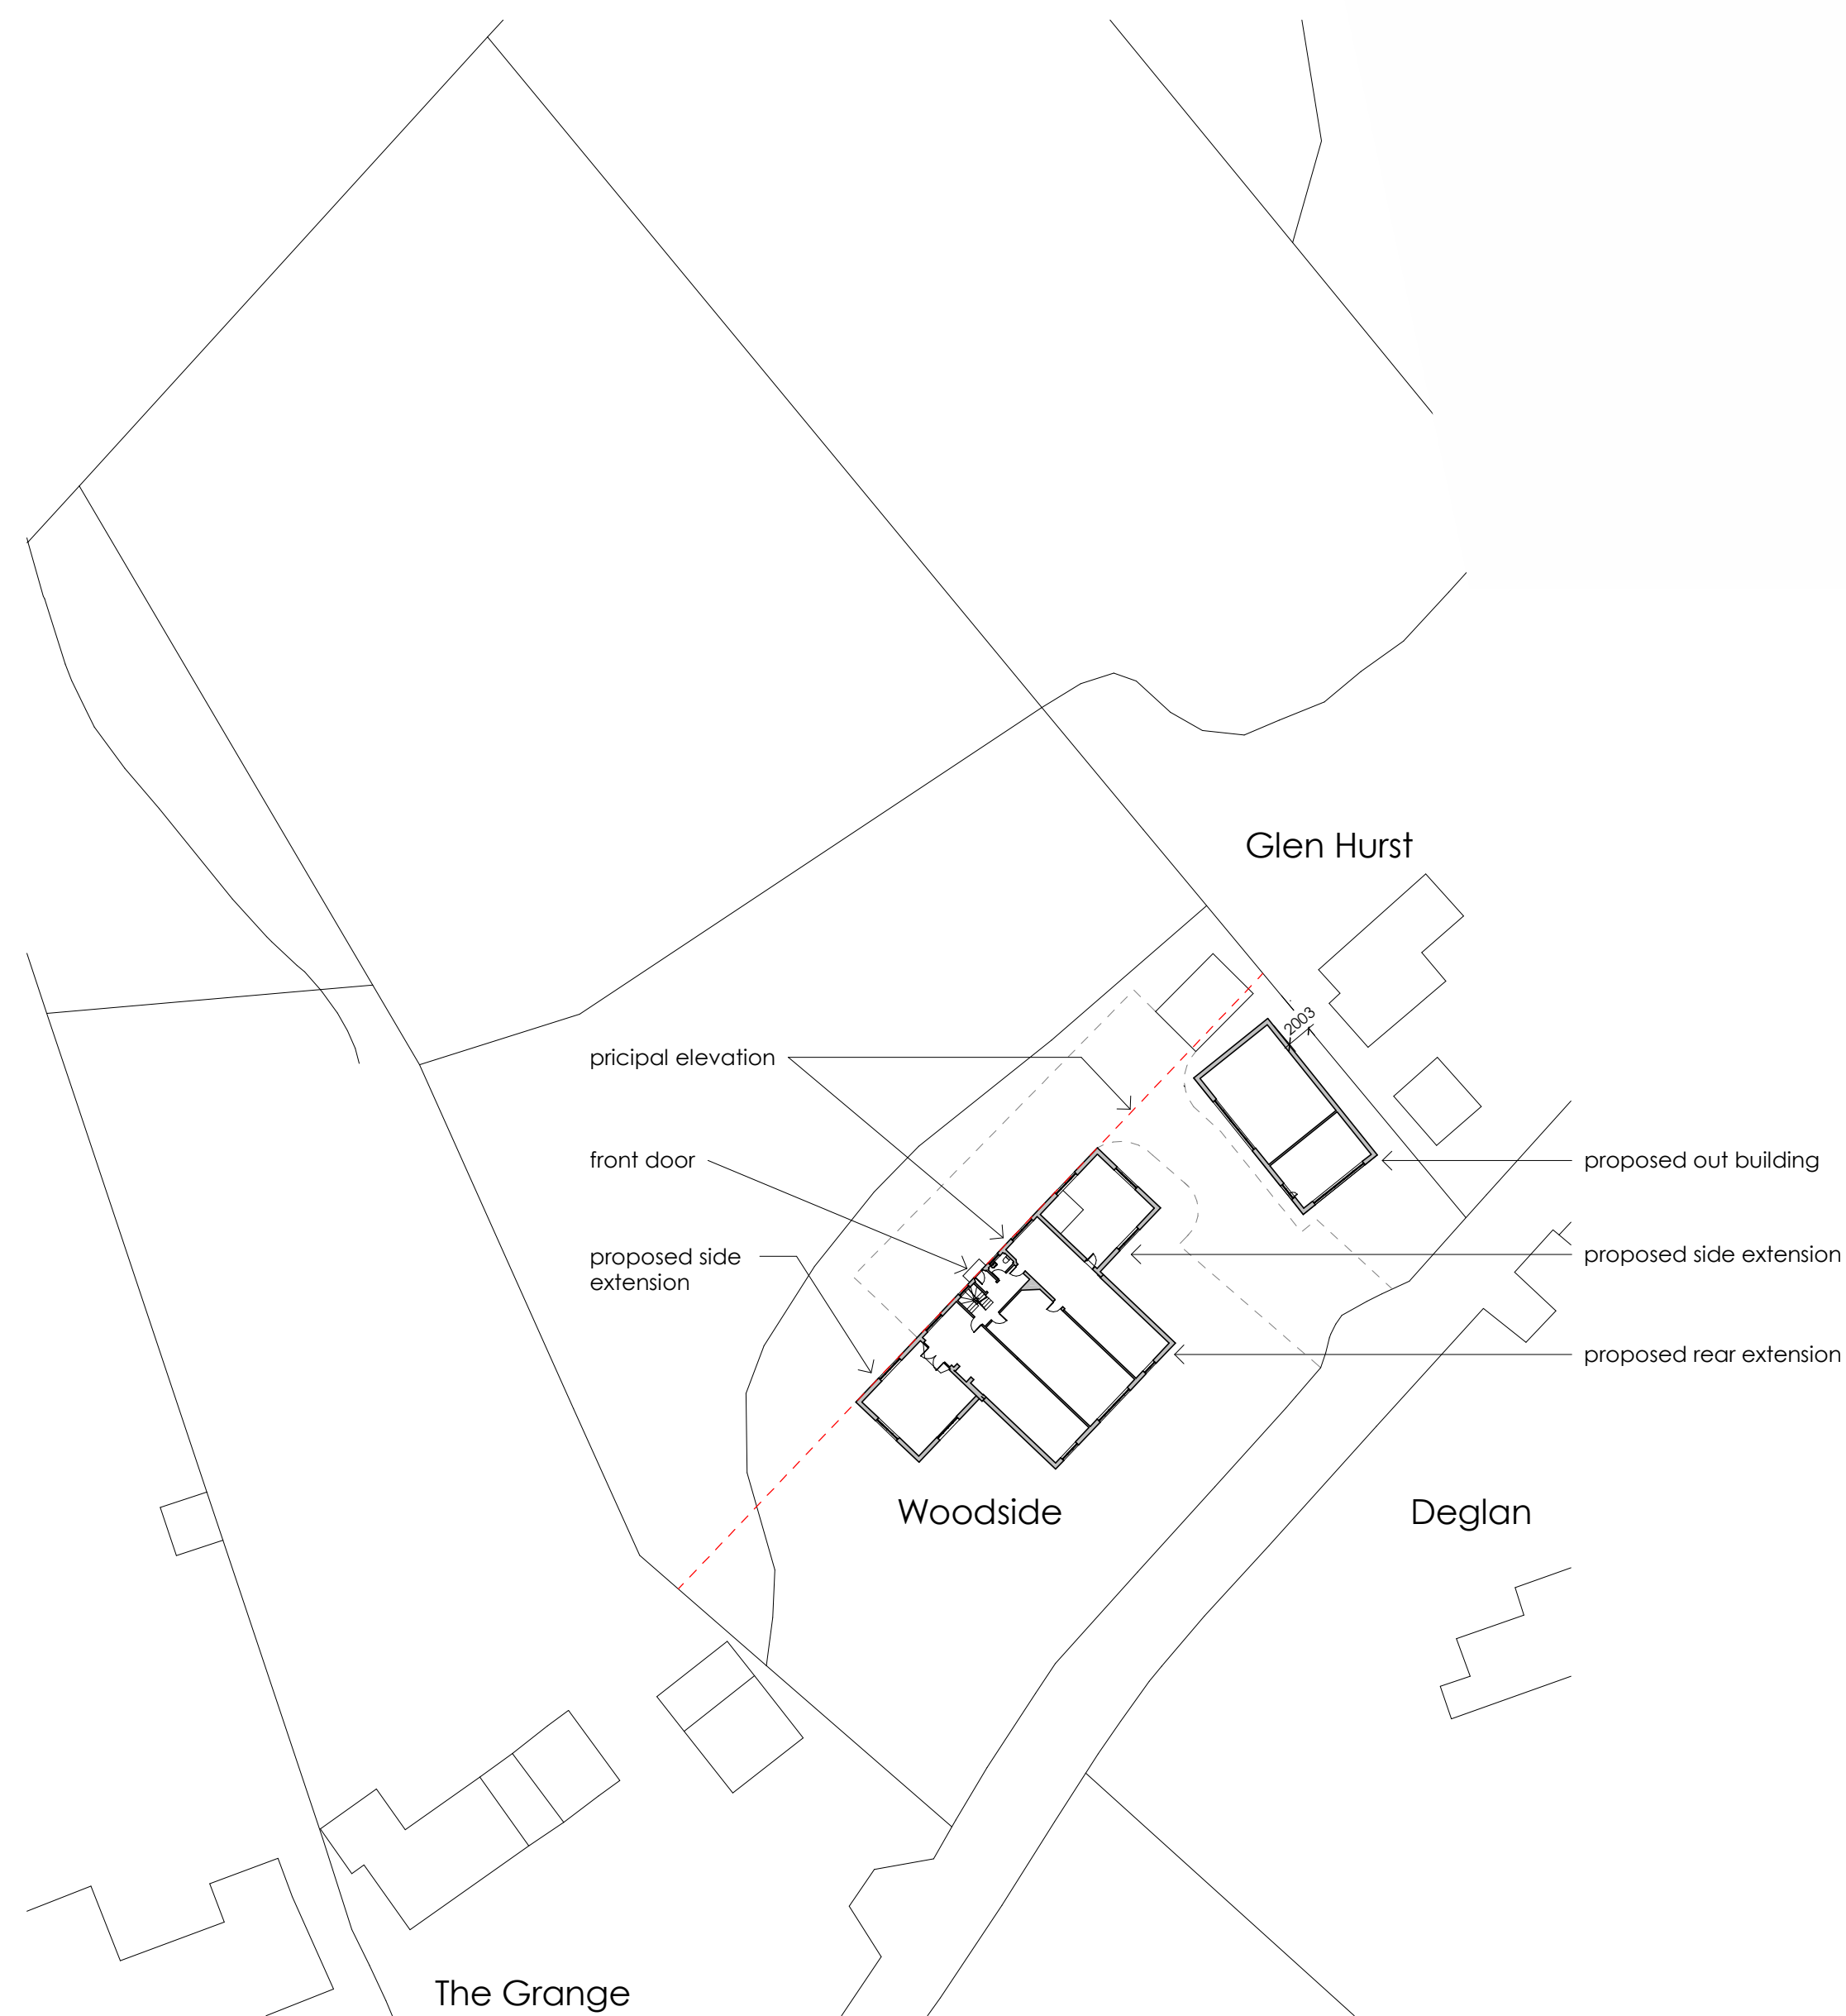


EXISTING BLOCK PLAN
Scale 1 : 500

Scale 1 : 500

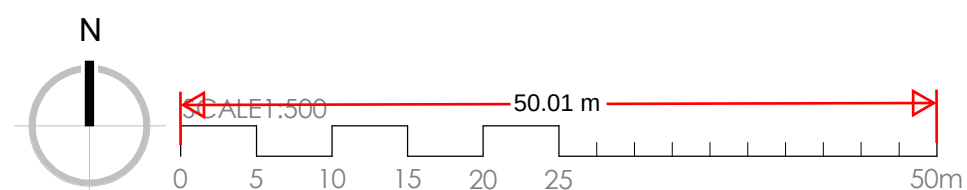

PROPOSED BLOCK PLAN
Scale 1 : 500

Scale 1 : 500

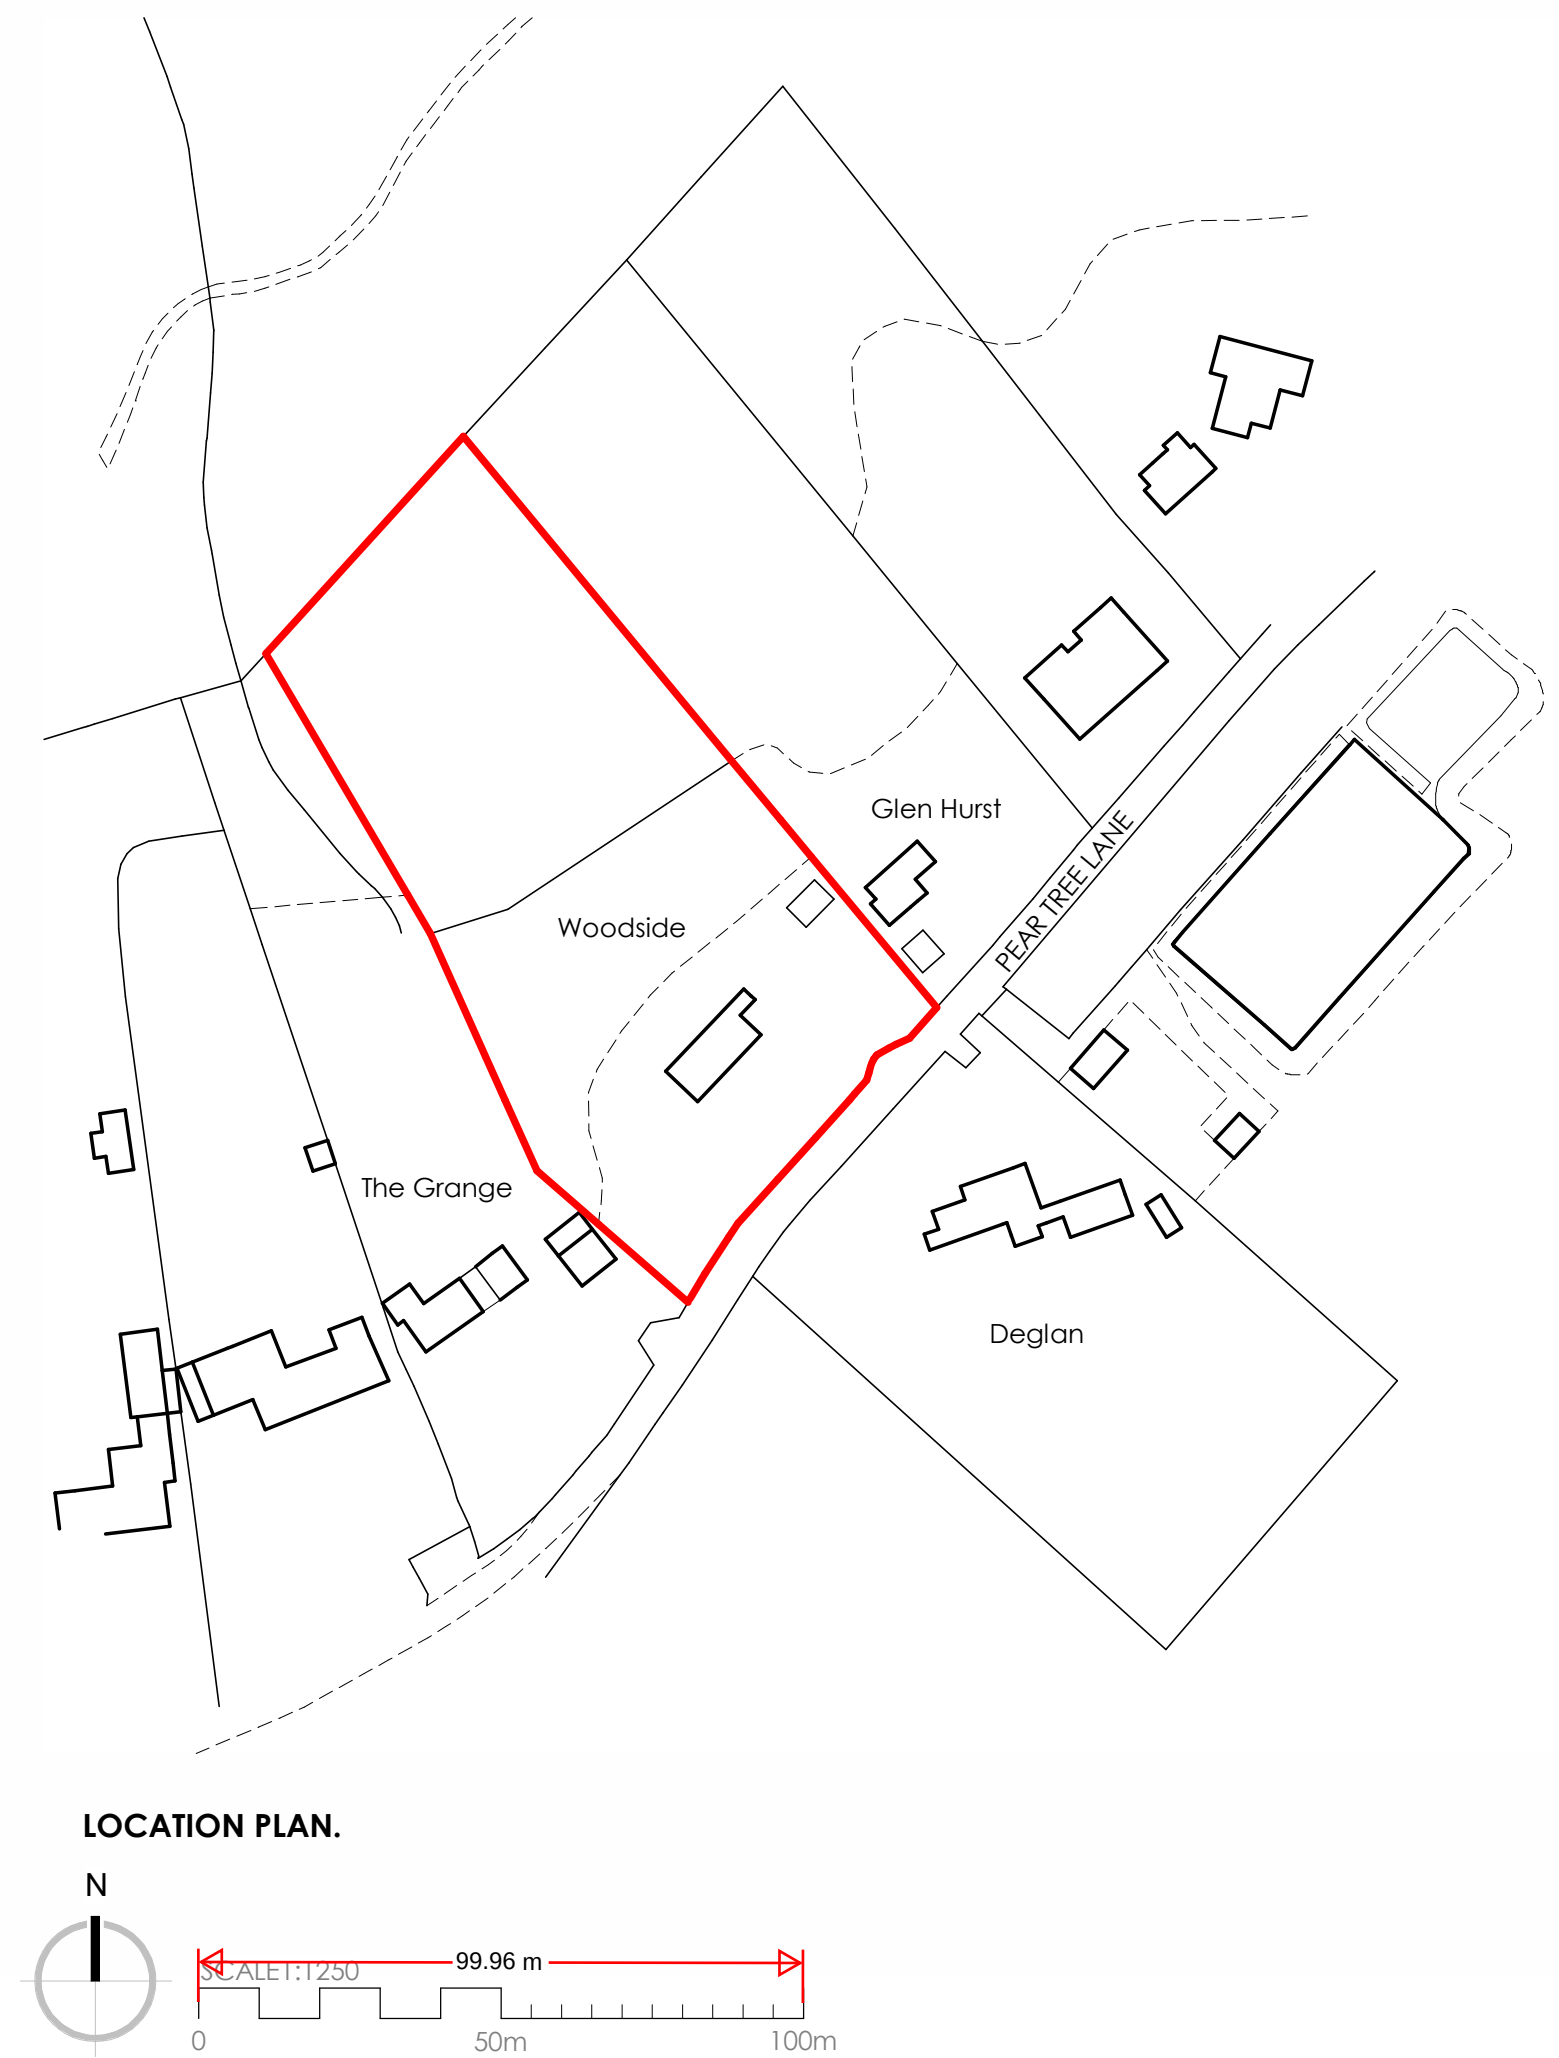

Rev	Date	Comments
-----	------	----------

PRELIMINARY

CLIENT
Mr & Mrs Sakaria

PROJECT
Woodside, Pear Tree Lane, Shorne, Kent,
DA12 3JT

TITLE
Permitted Development
Existing and Proposed Block Plan and
Location Plan

PROJECT NO. 8768 DATE April 2025

DRAWING NO.	REVISION
8768 - SK-20	

SCALE
As indicated @ A1

DRAWN PR

CHECKED PH

Nepicar House, London Road,
Wrotham Heath, TN15 7RS

phone: 01732 753333
fax: 01732 753334

info@offsetarchitects.co.uk
www.offsetarchitects.com



offset
architects