

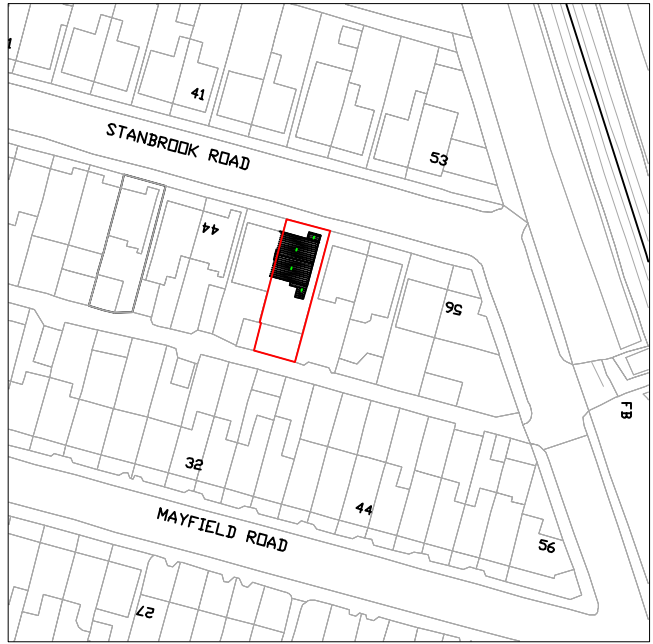


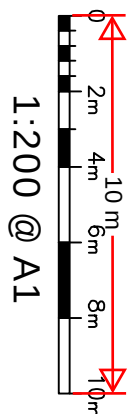

OS Plan Scale 1:1250

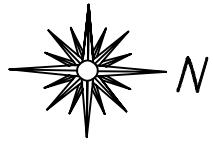

1:200 @ A1

Rev		Date	
P1	ISSUED TO PLANNING	XX.04.23	



9A THE PINNACLE, 450 HIGH ROAD, BARNET, LONDON, N4 7DF

07940121222

Job Title
40 Stanbrook Road Graved
Kent DA11 0JN

Drawing Title
Existing Block Plan with
Location Plan

Scale 1:200 @ A1	Date	Draw No.	Rev
51-1000-9	S01	P1	