

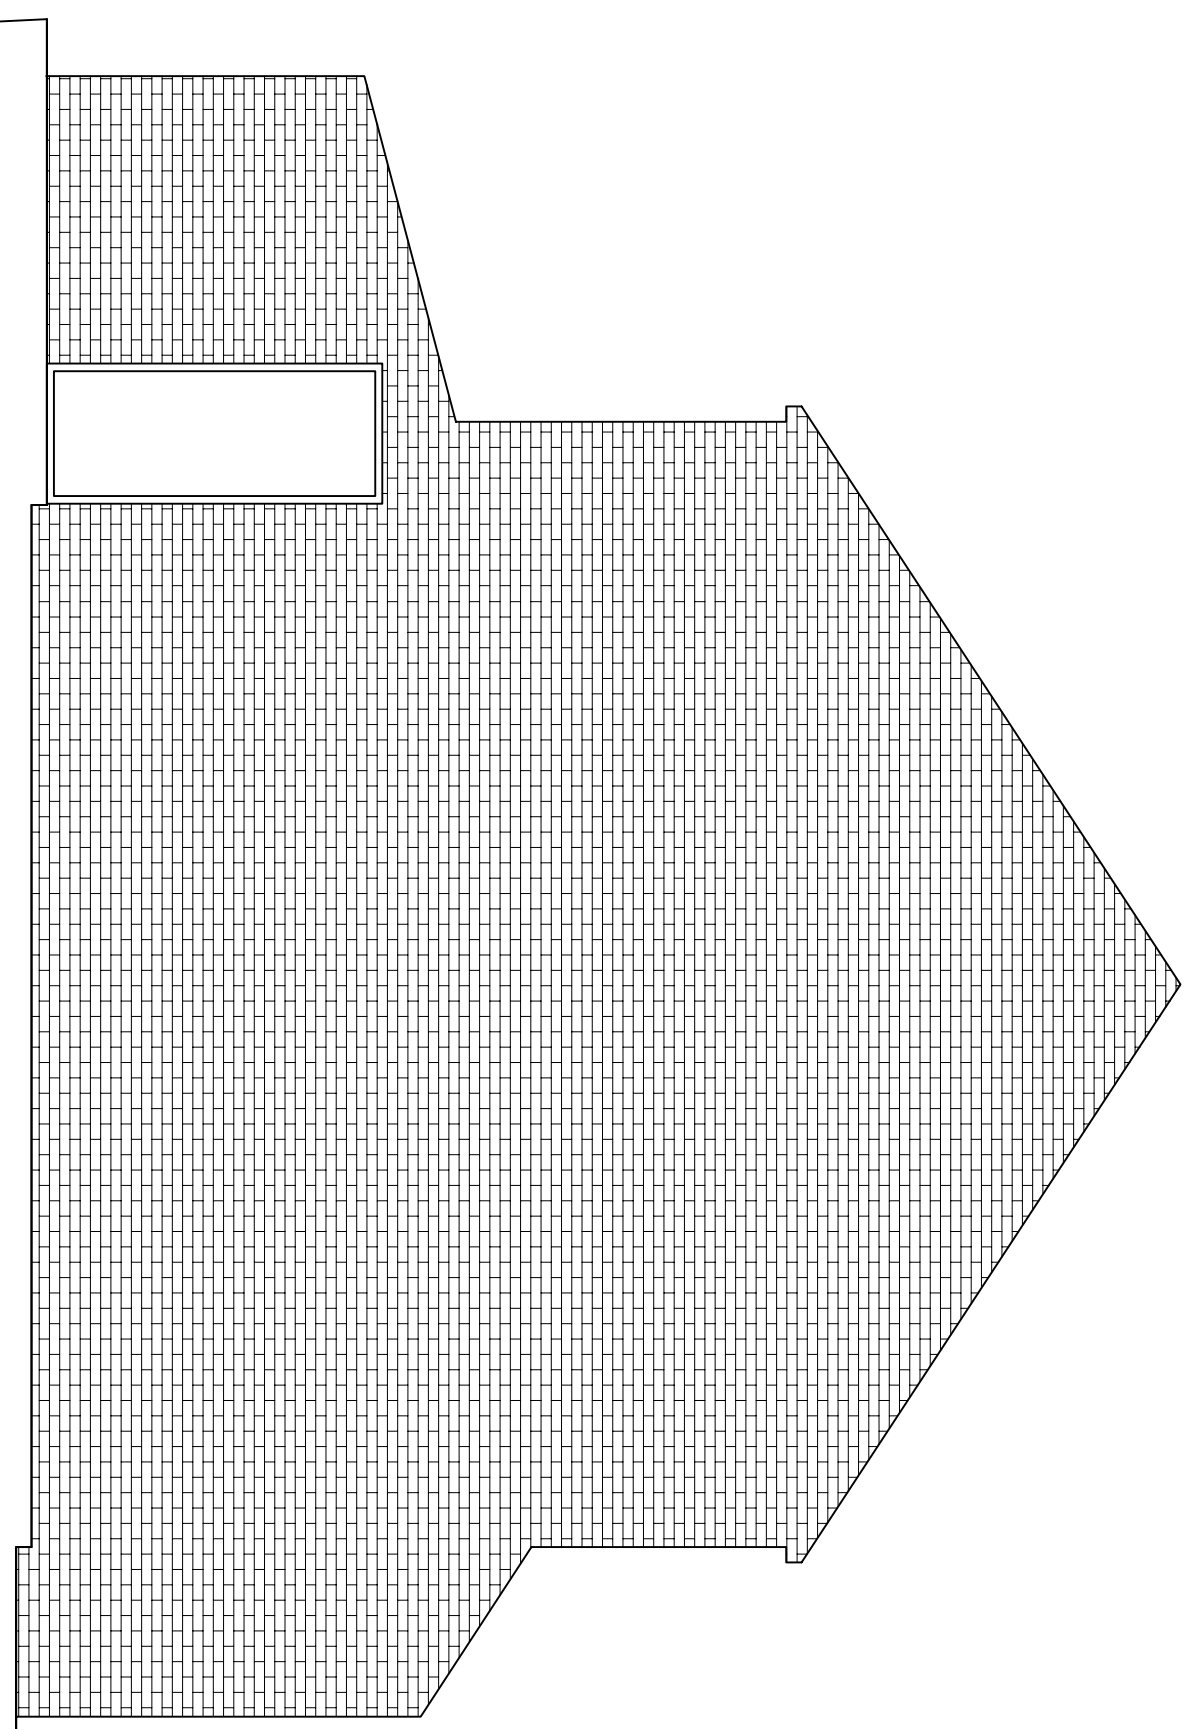
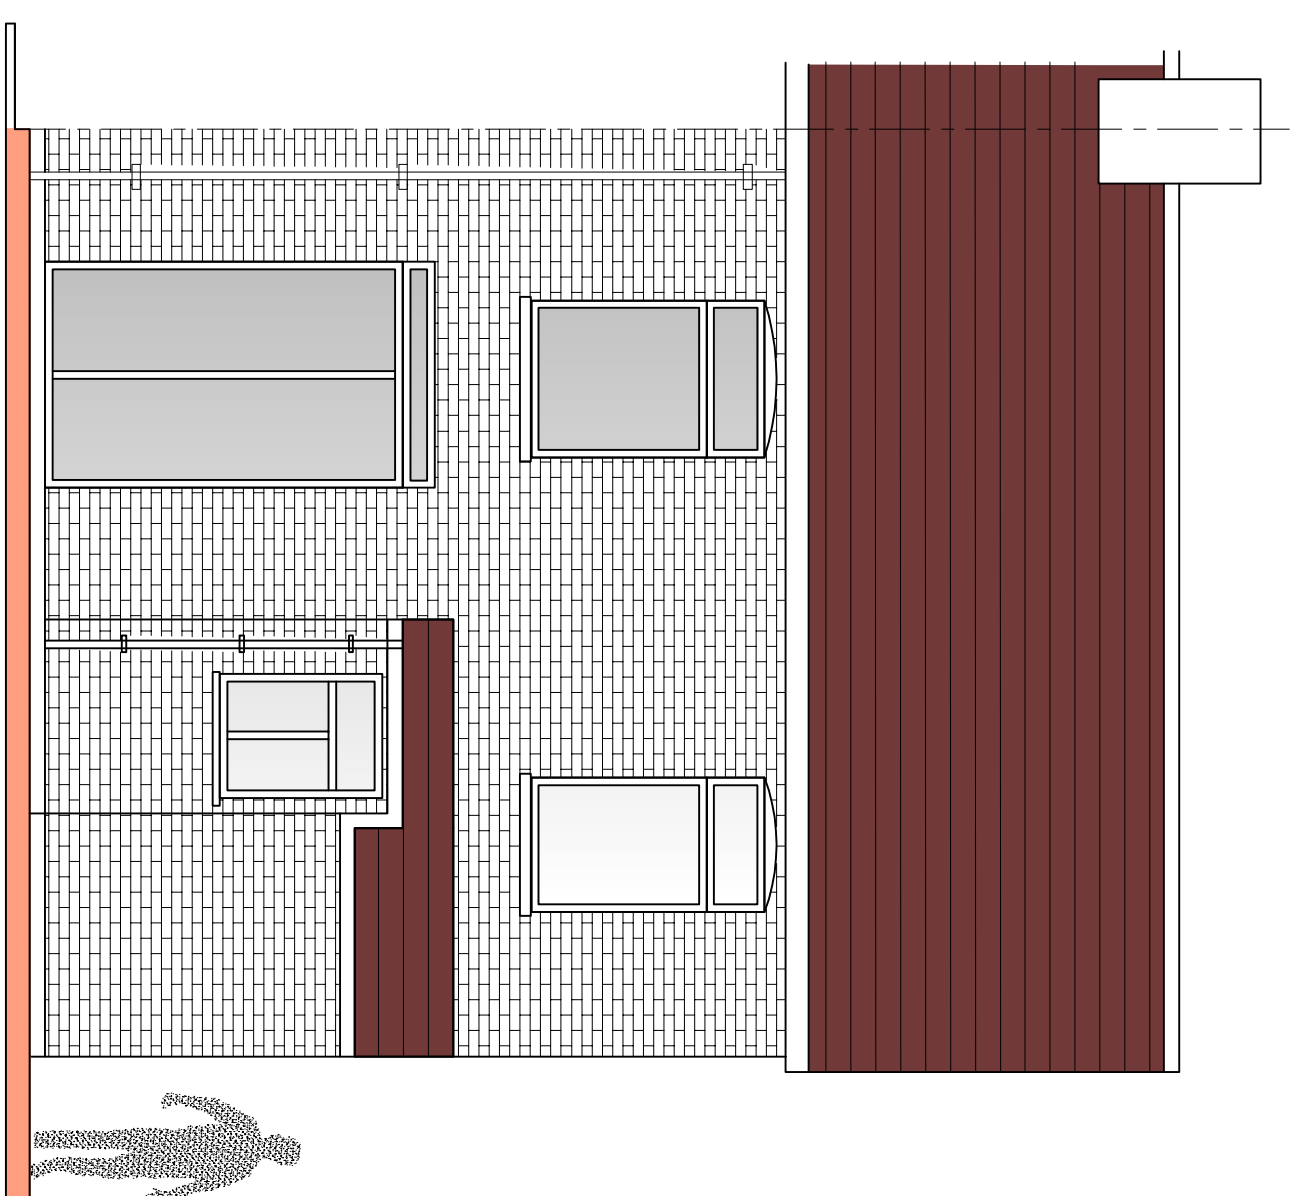
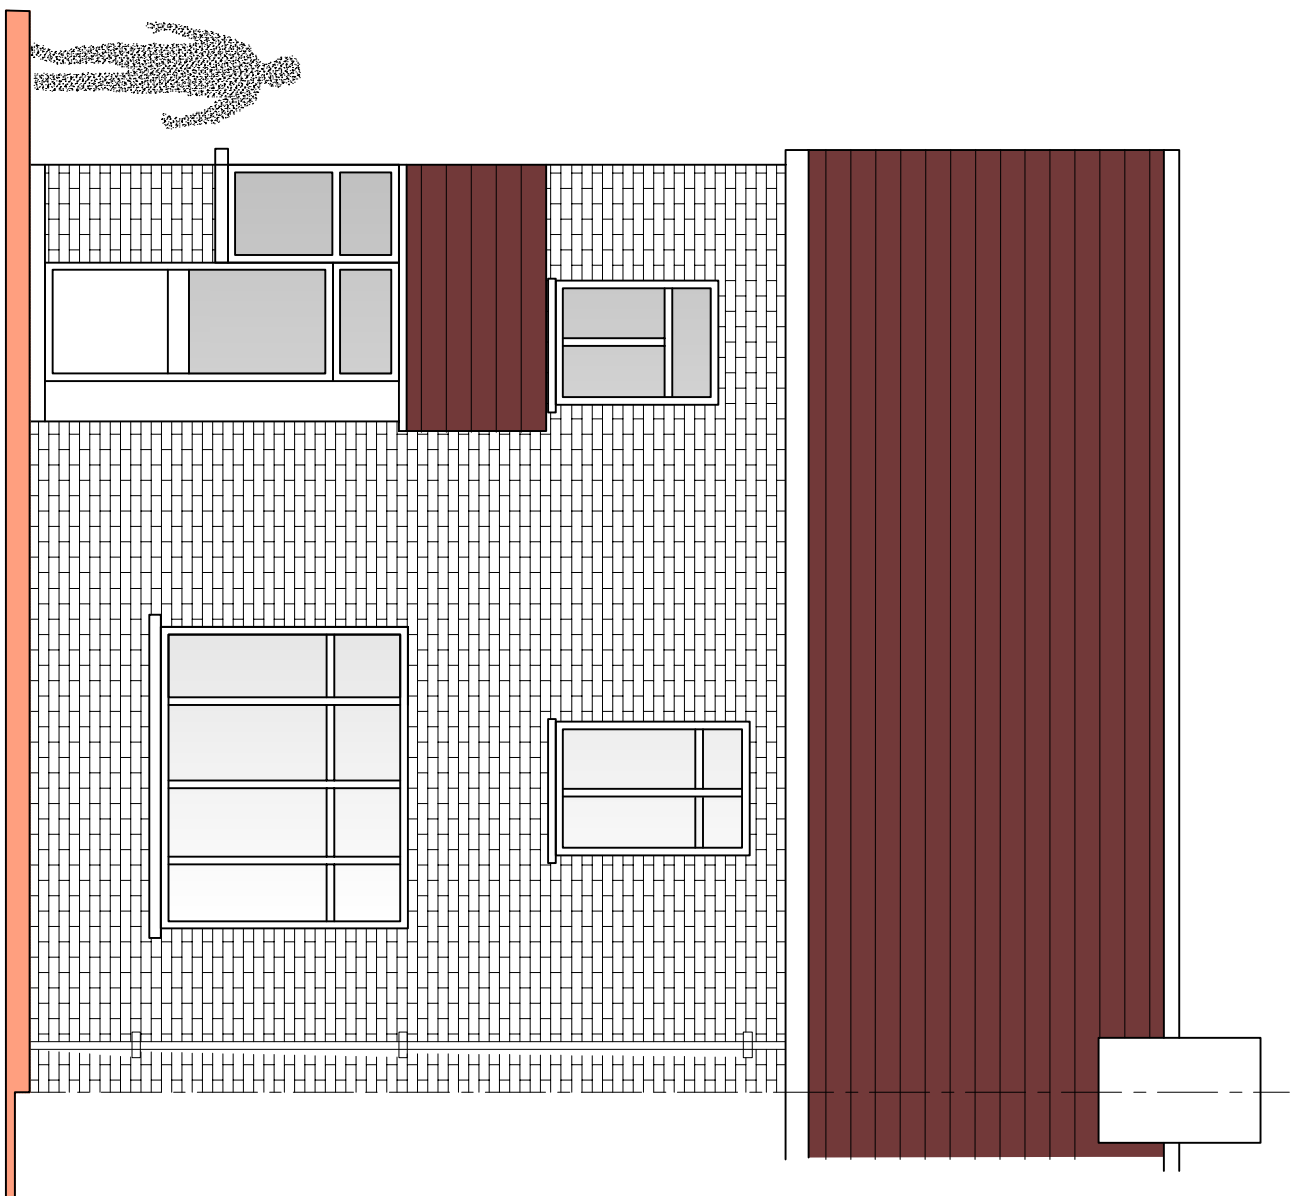
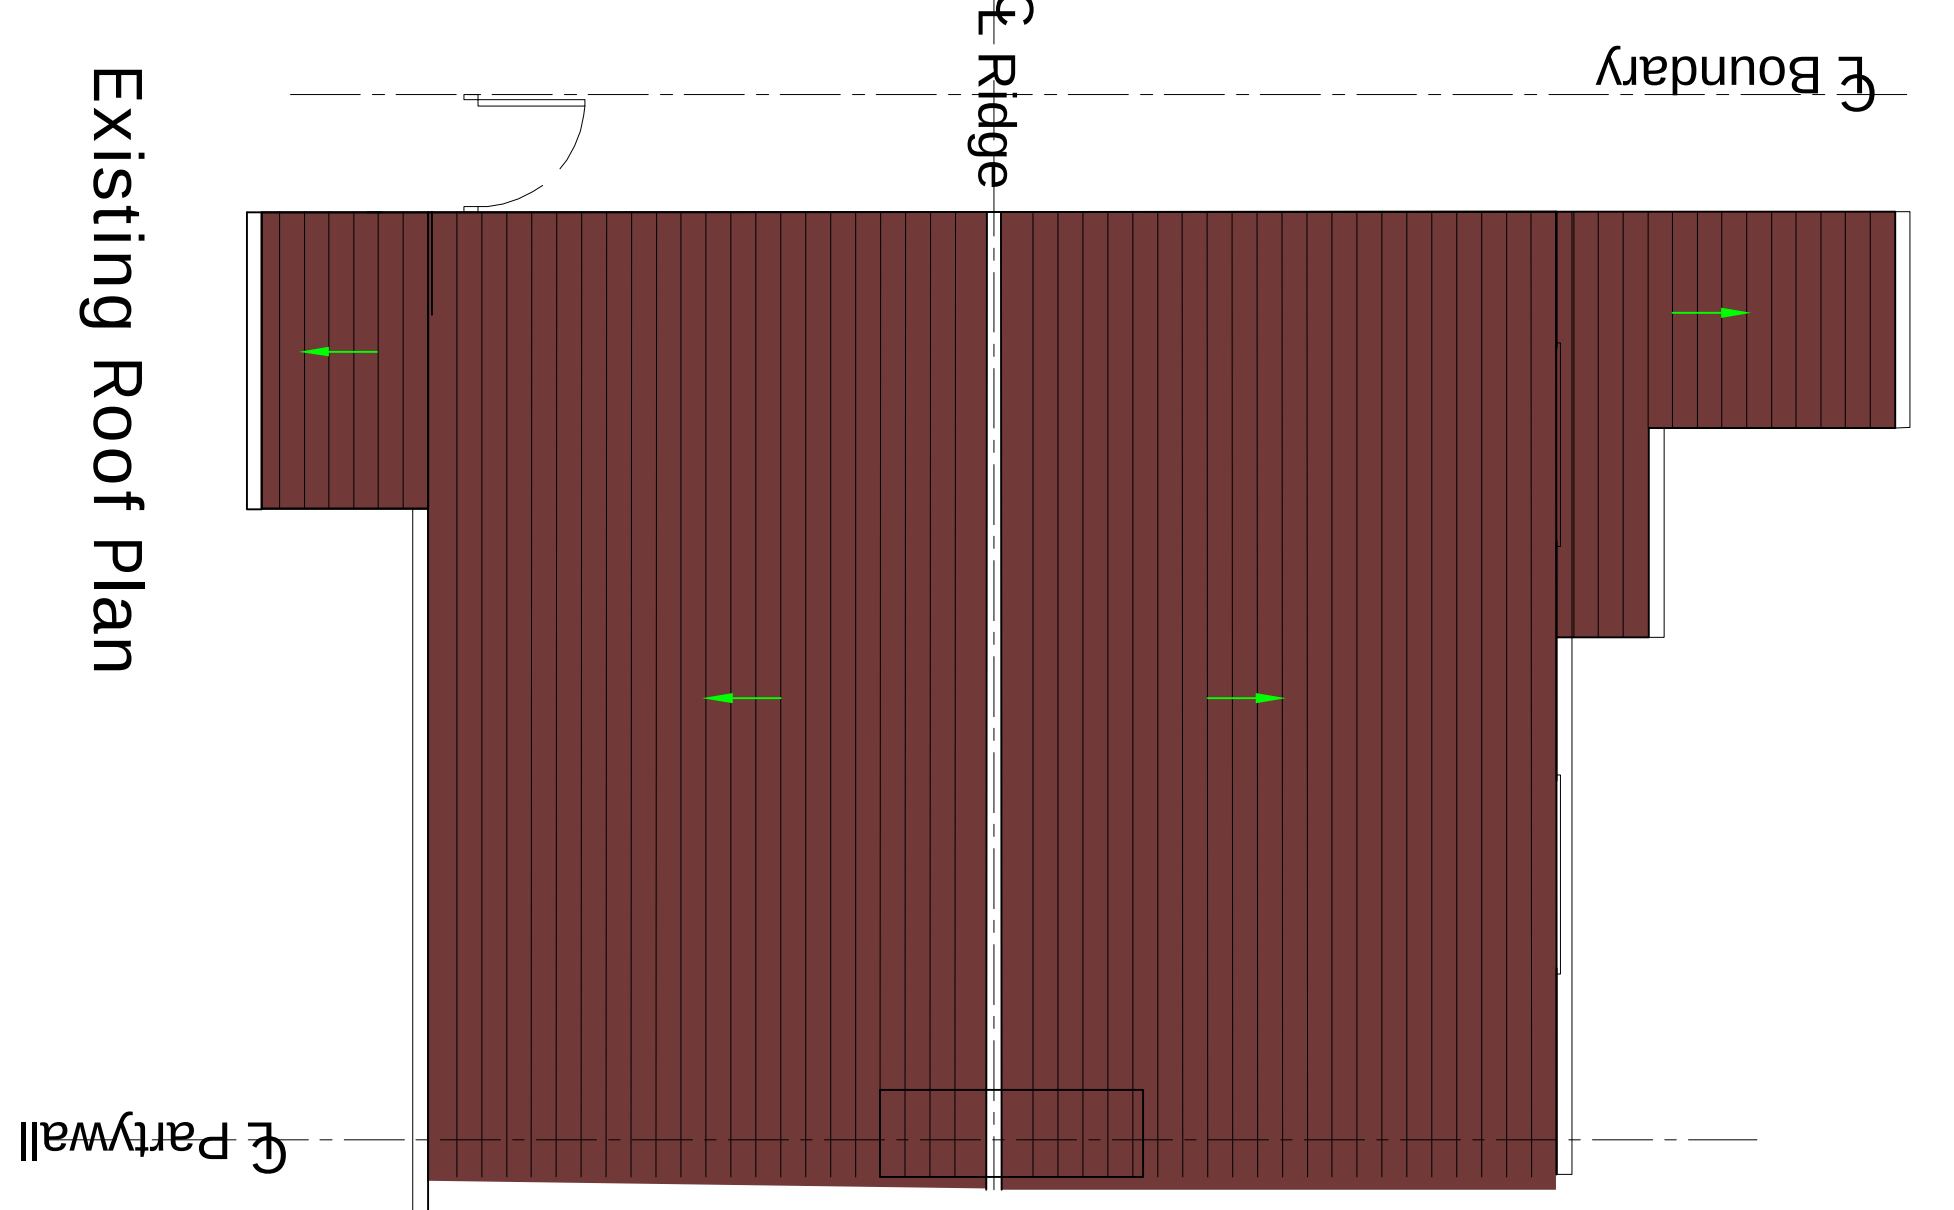
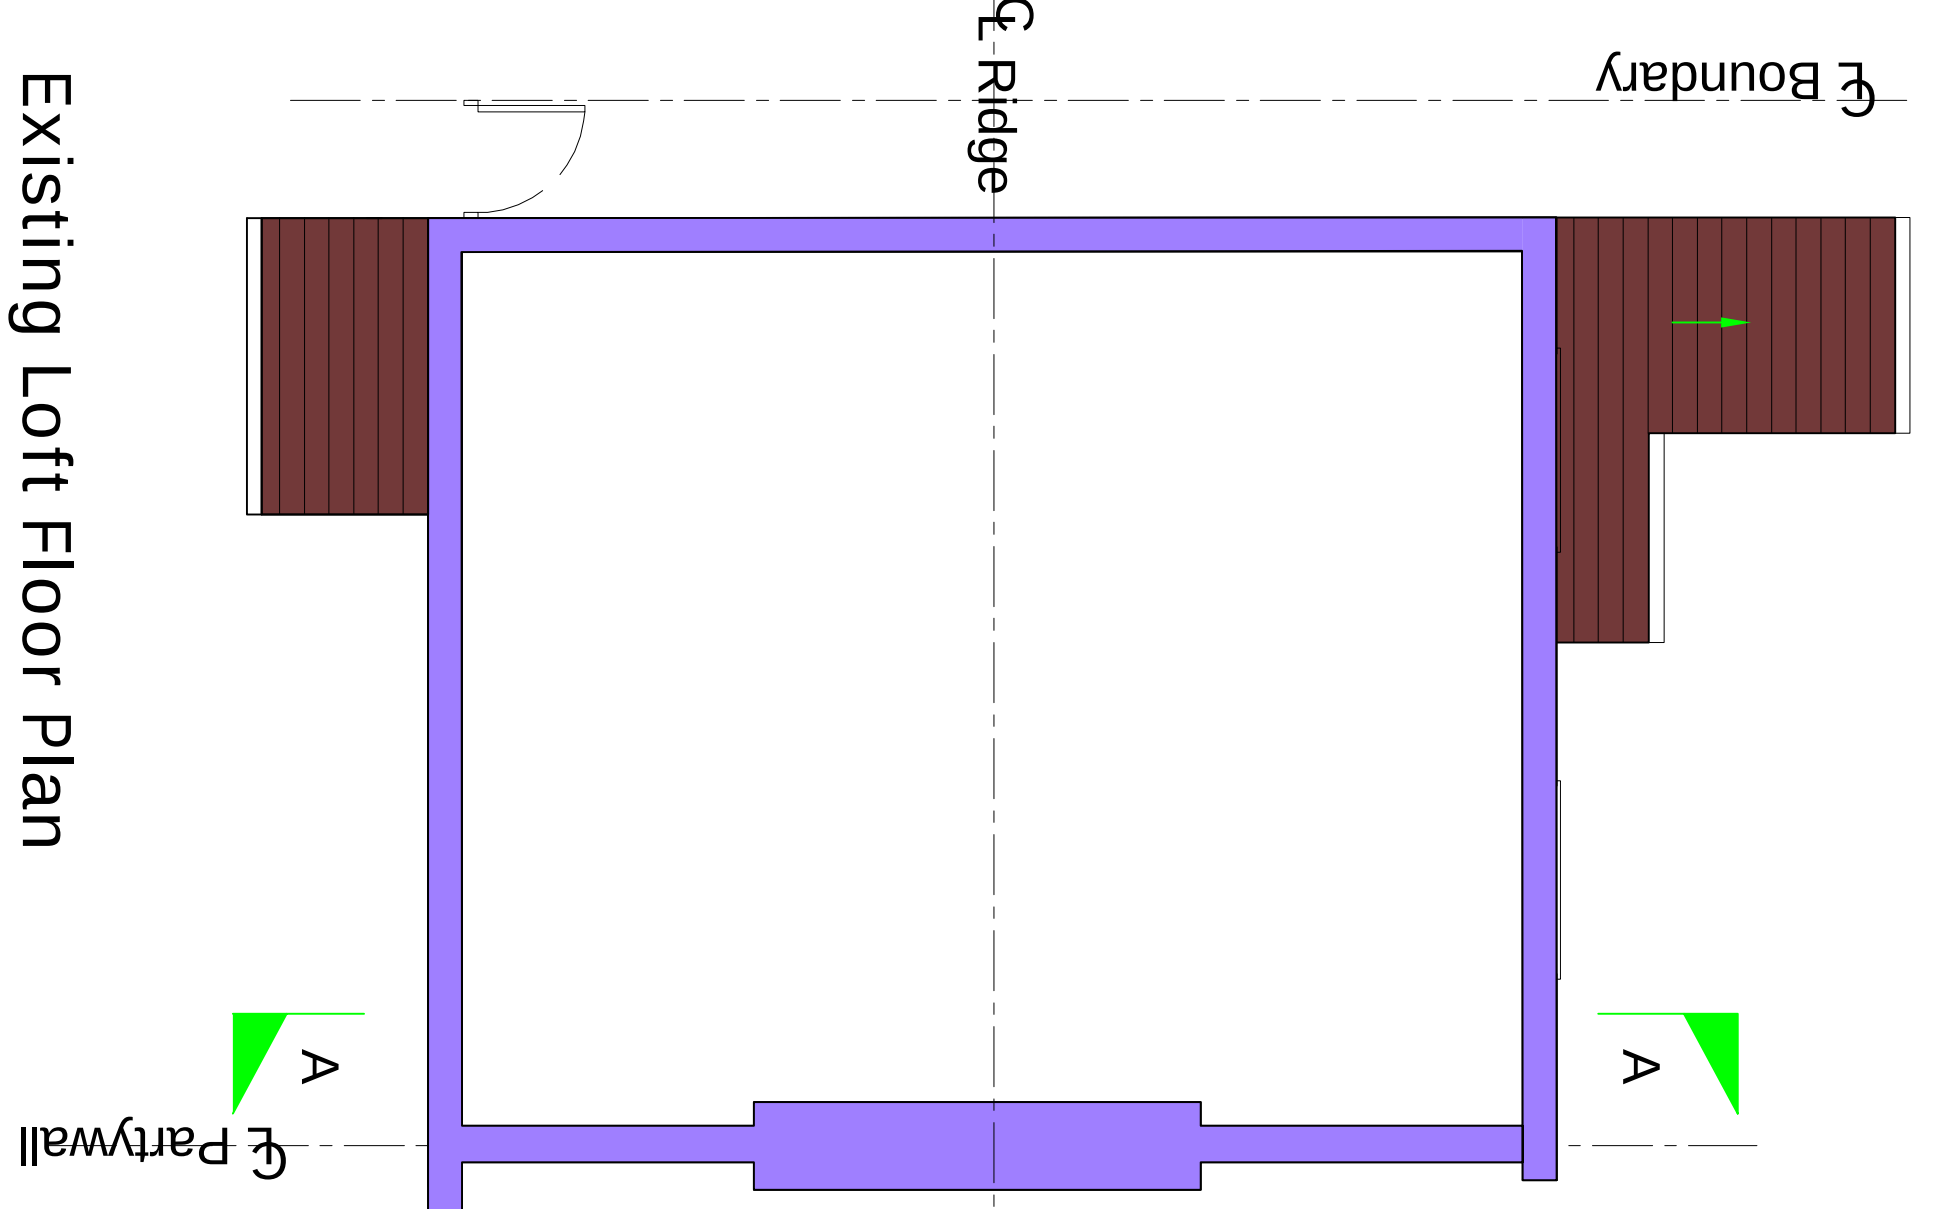


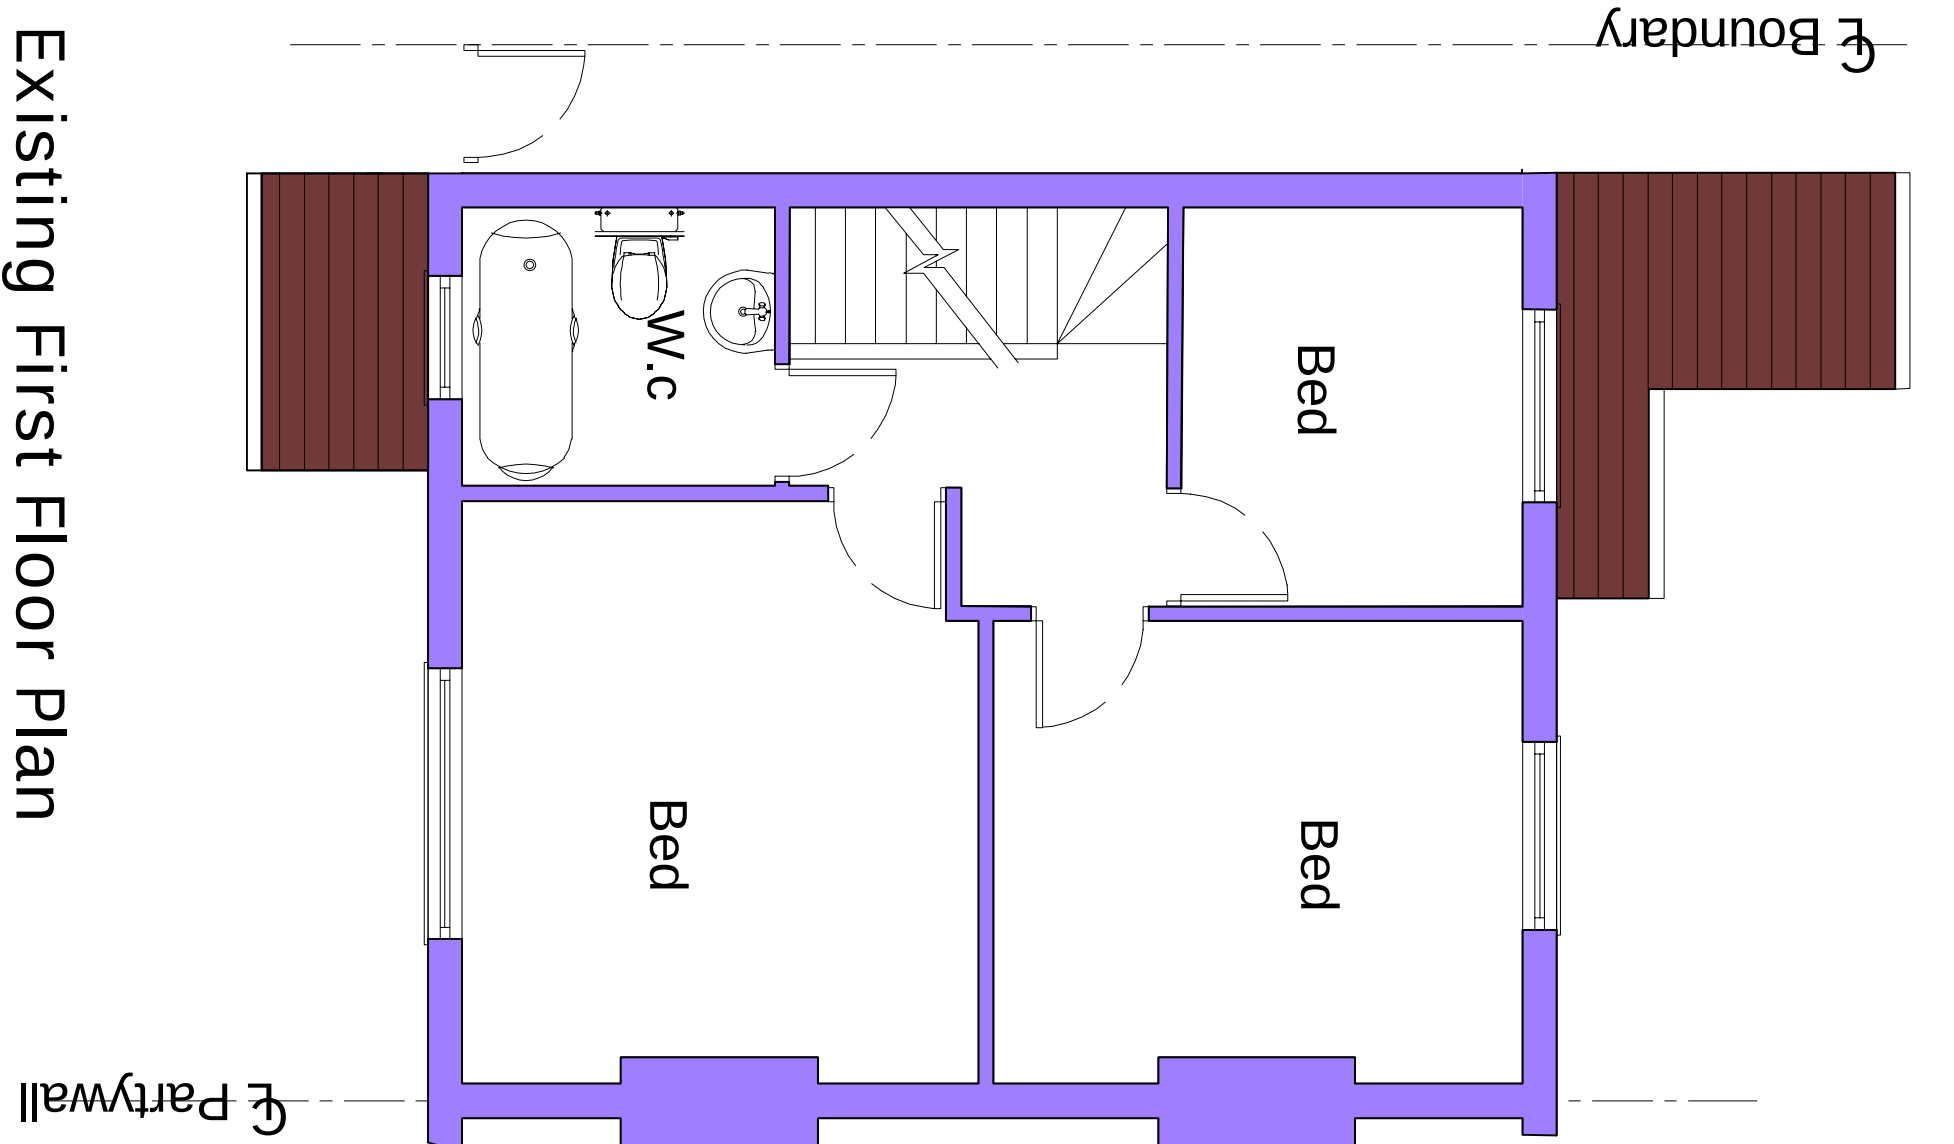

Permitted
Development

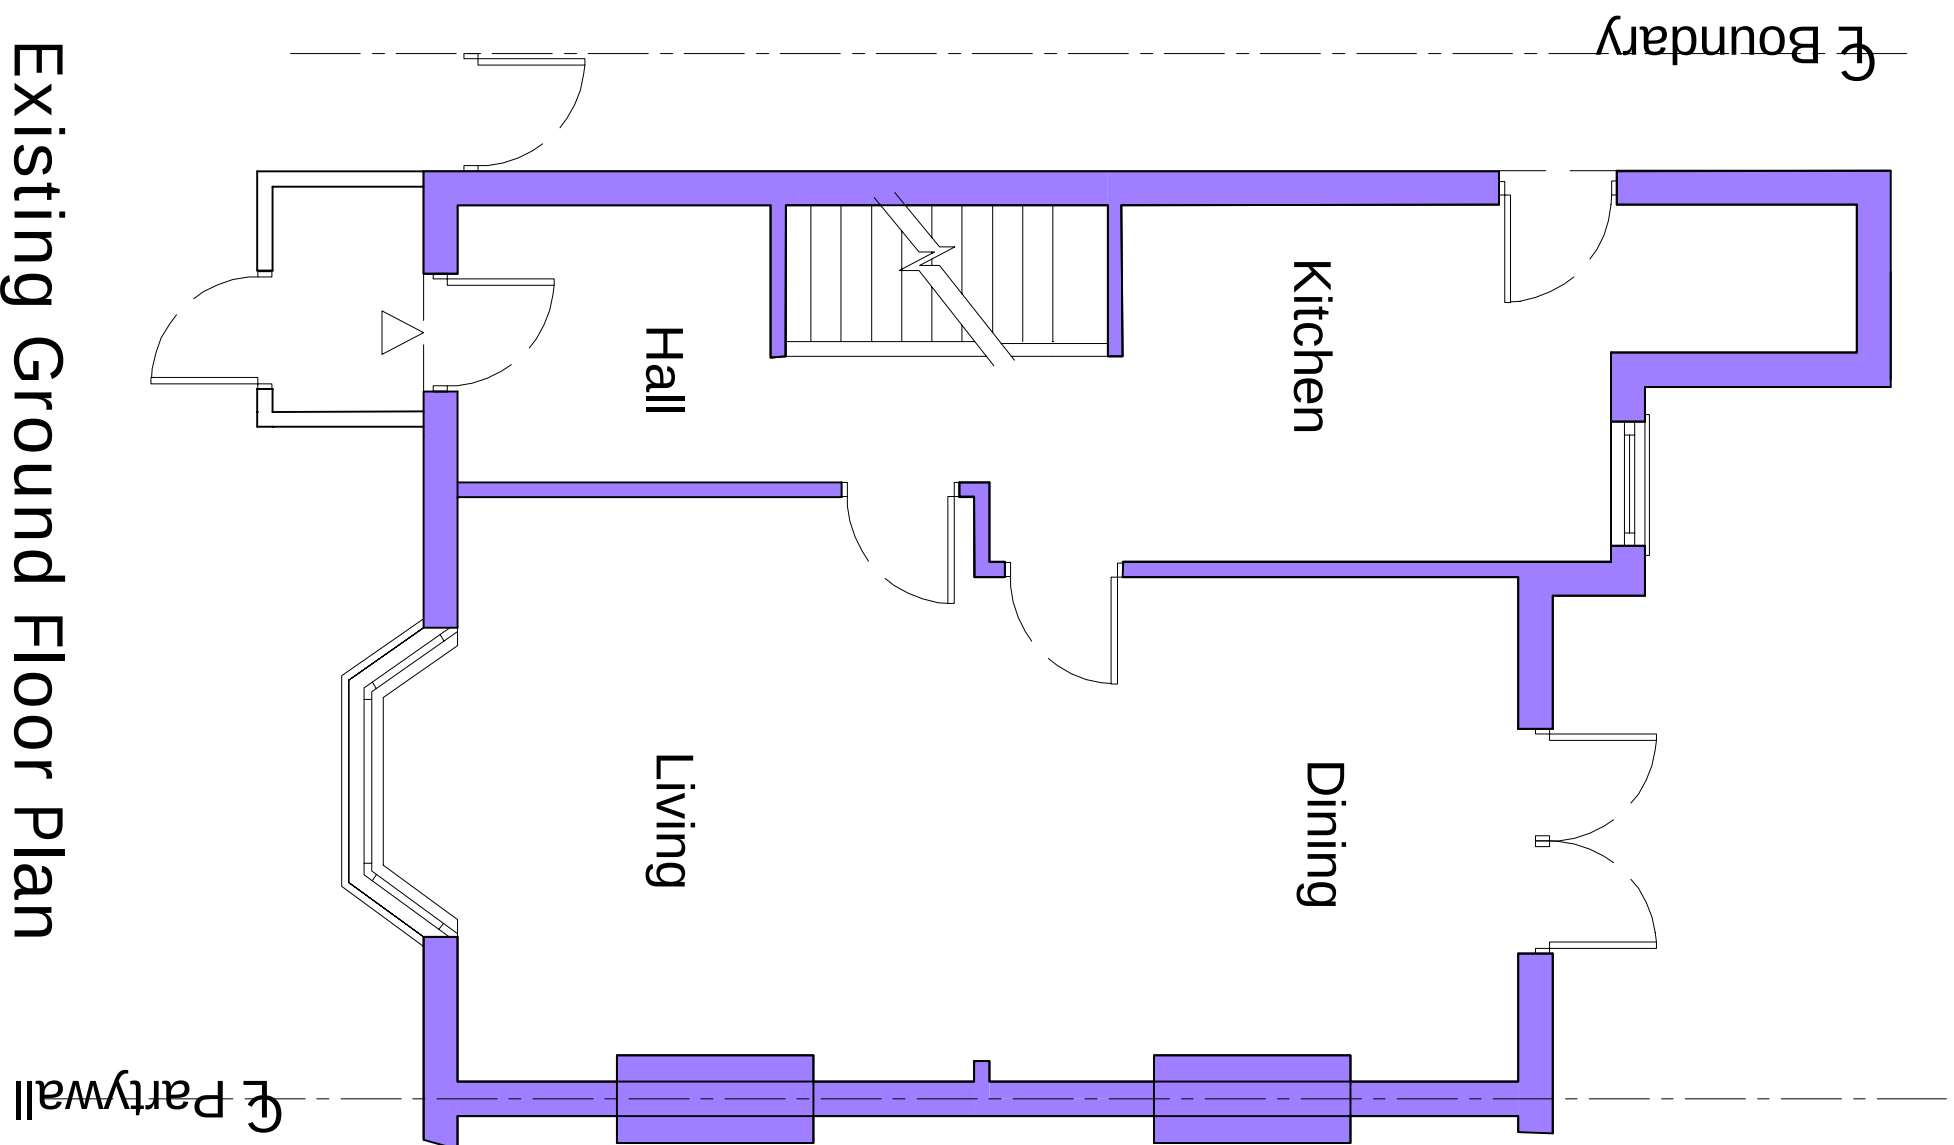

Job Title
40 Stanbrook Road Graved
Kent DA11 0JN

Existing Plans

Scale 1:50 @ A1	Date	Page No.	Rev
51-1000-9	S03	P1	