


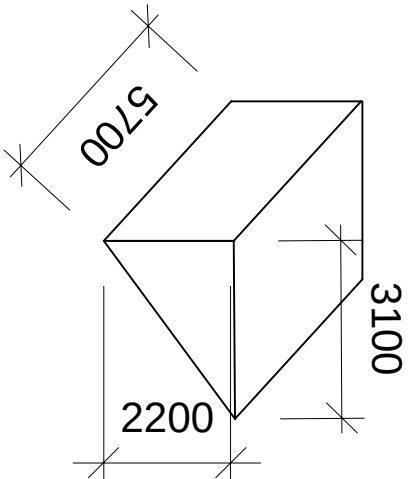
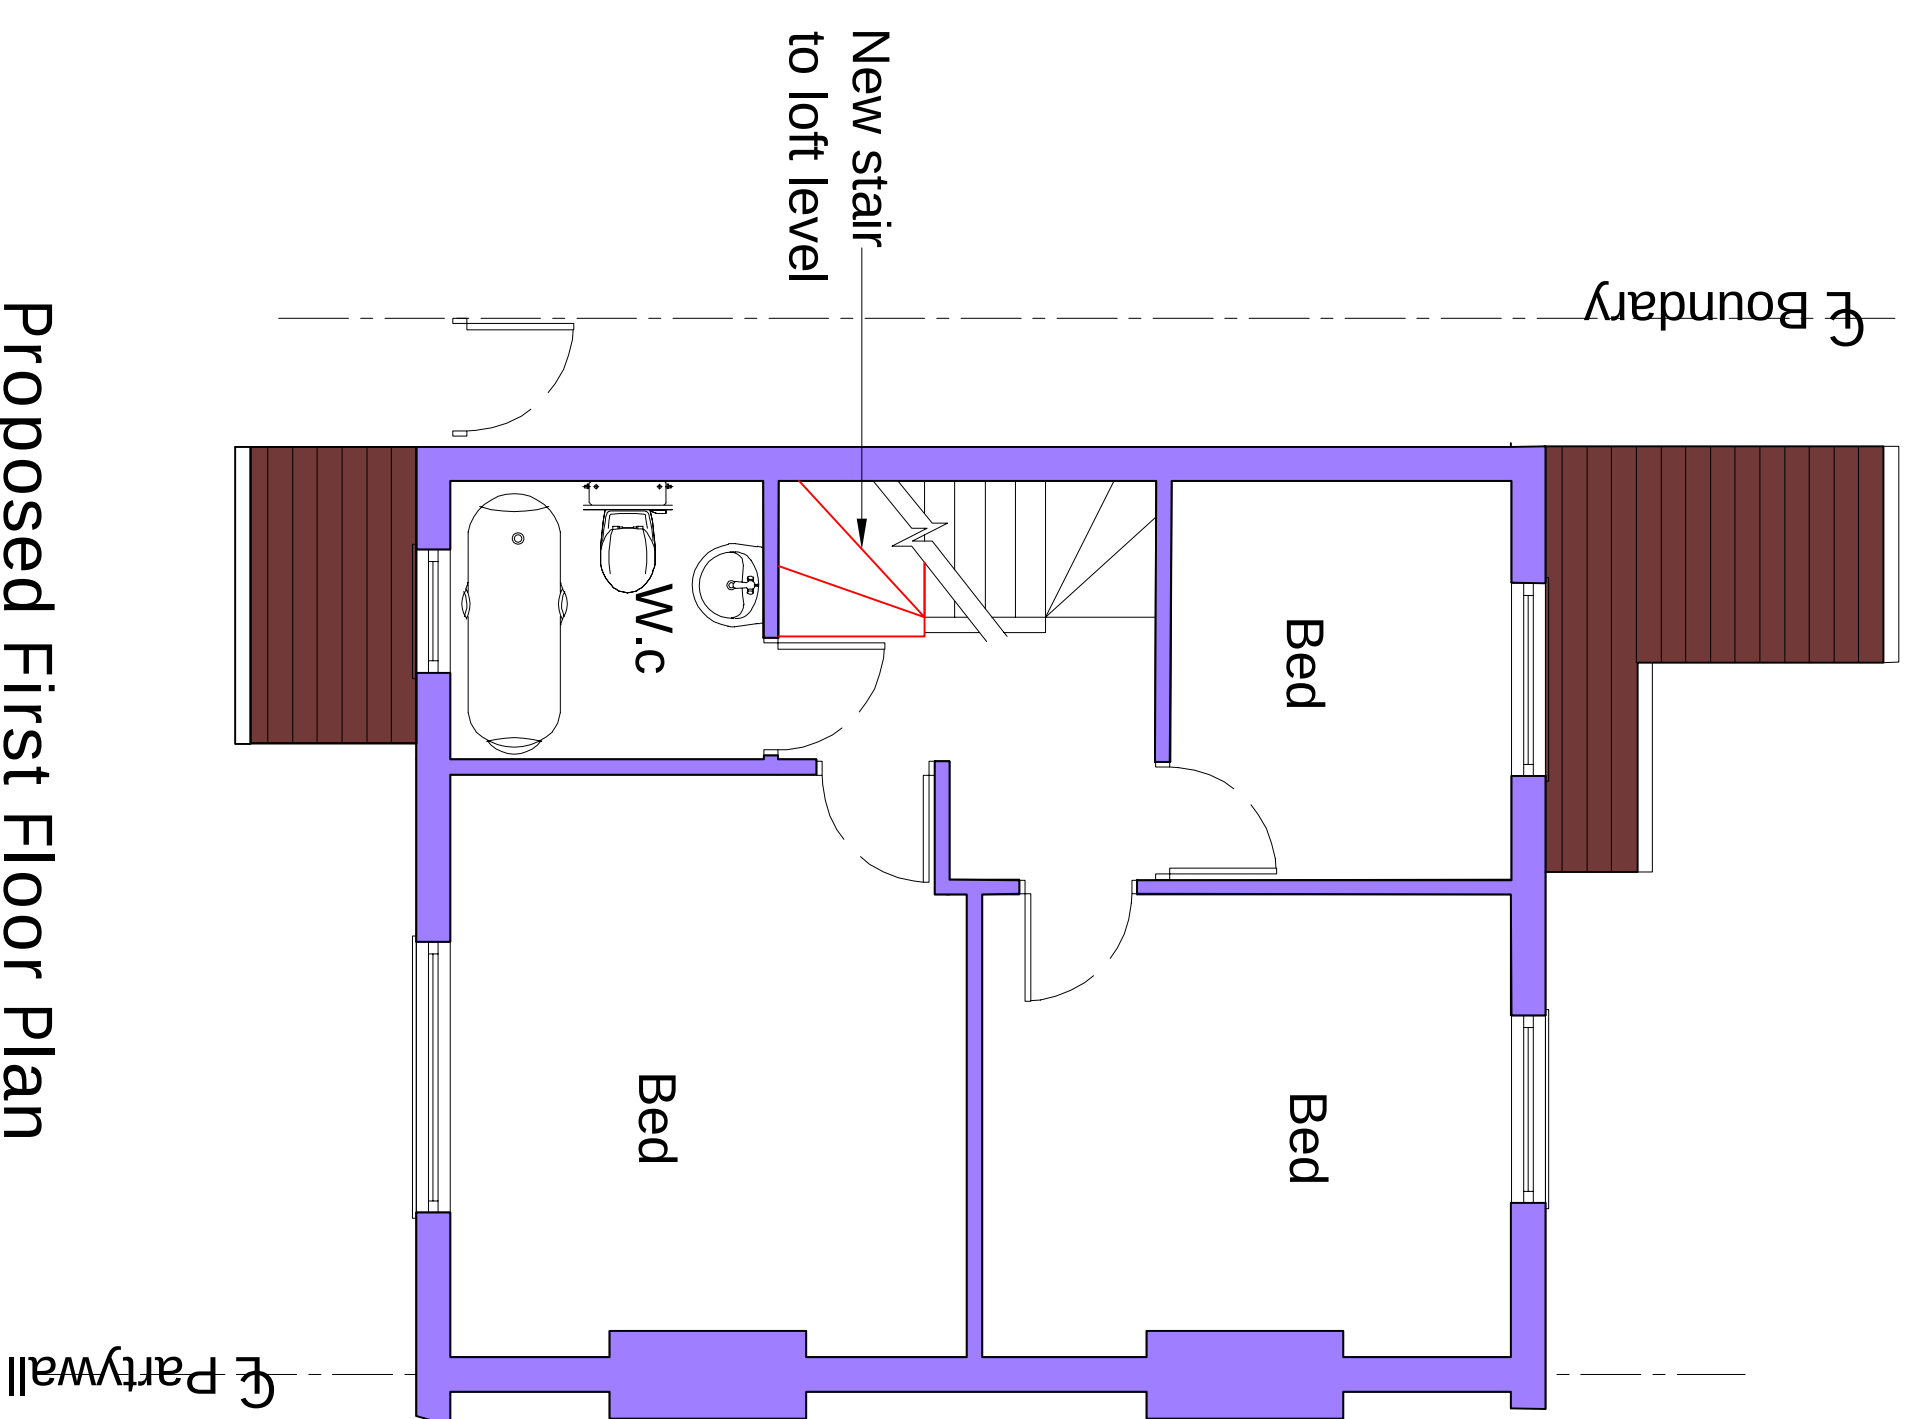
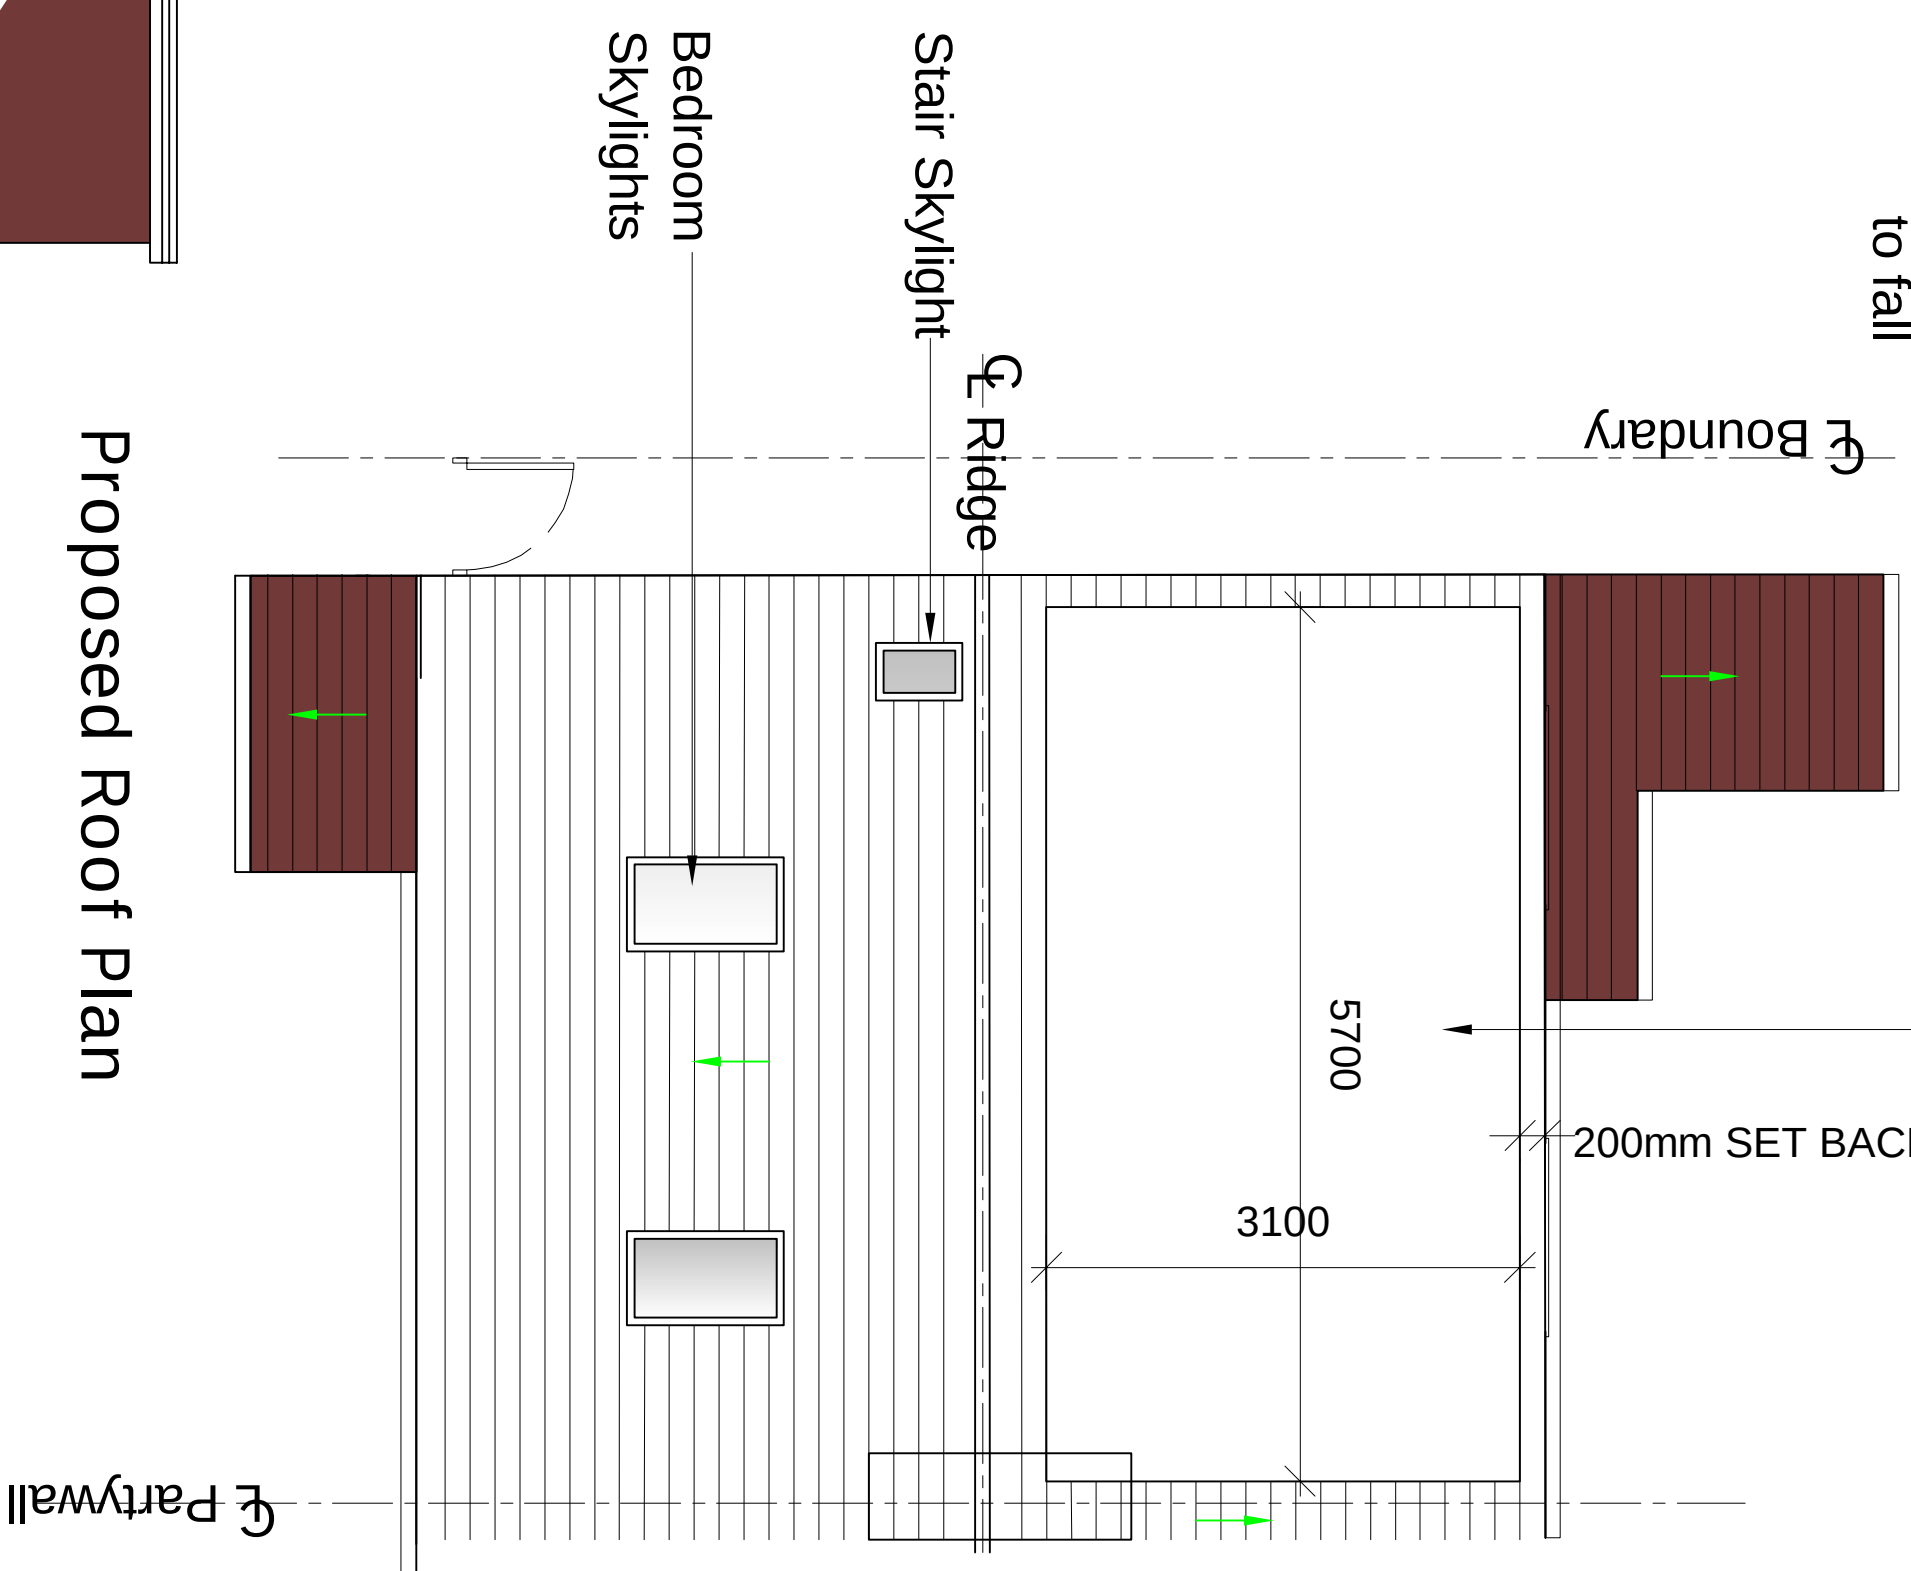


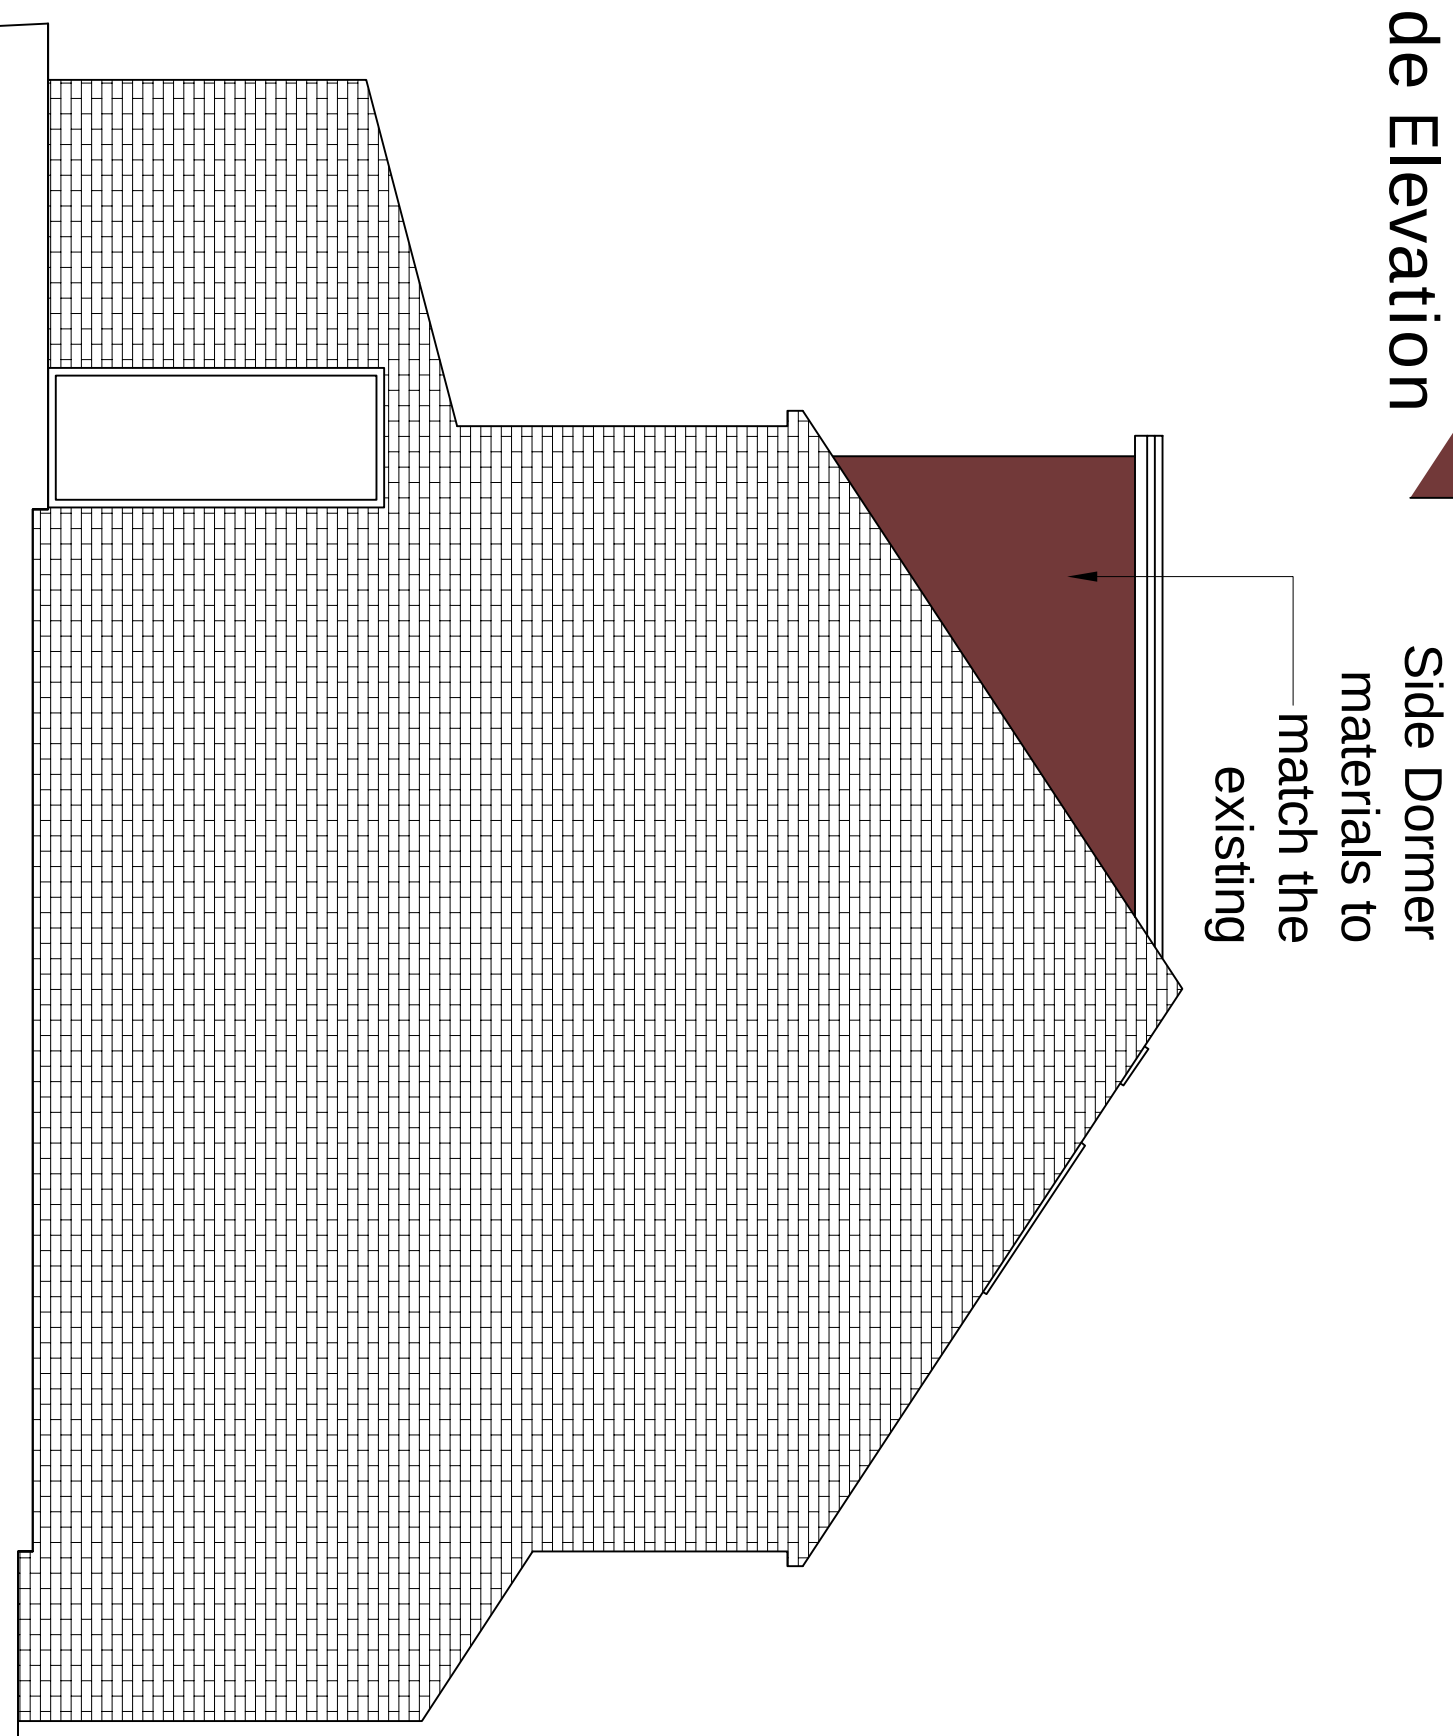

5.7x3.1x2.2x0.5 = 19.437
Dormer calculations
Less than 40 Cubic meters
required for PD

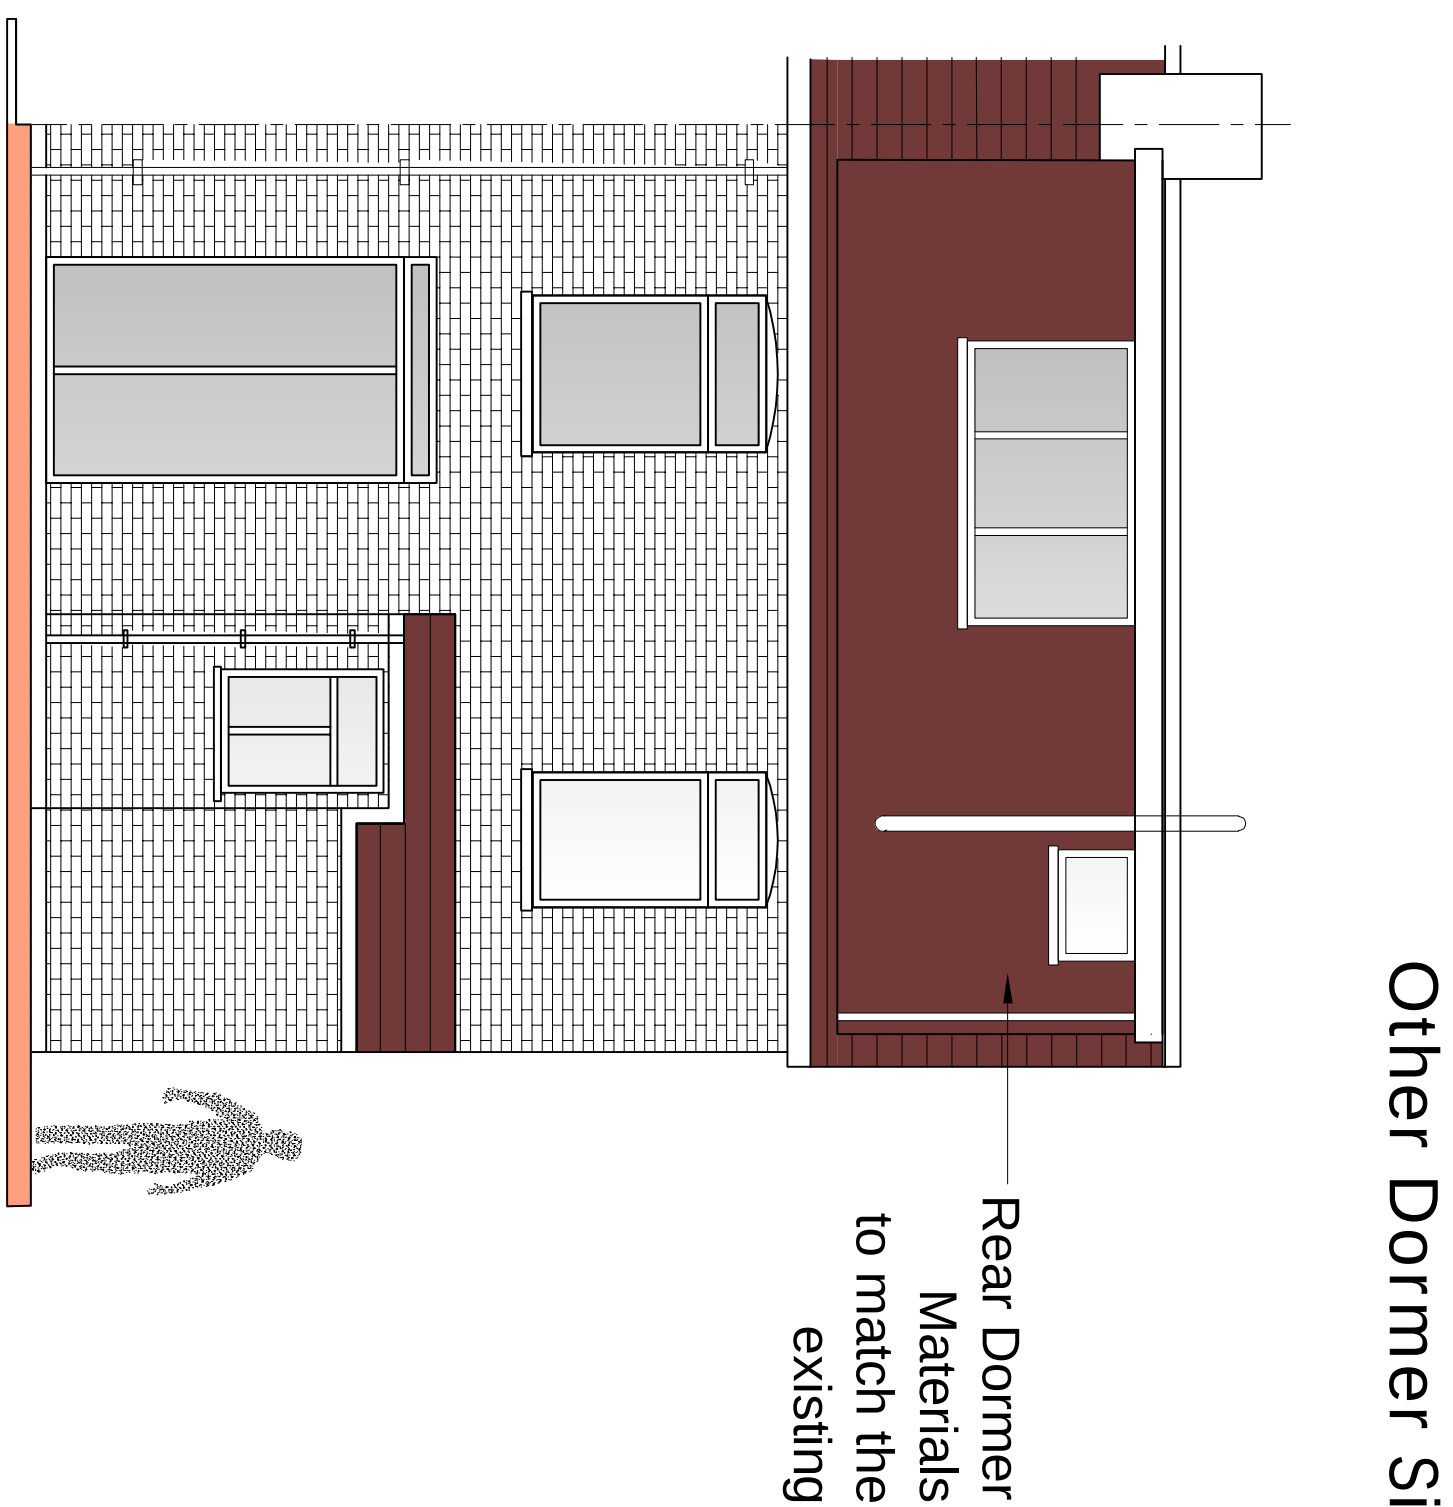

Other Dormer Side Elevation

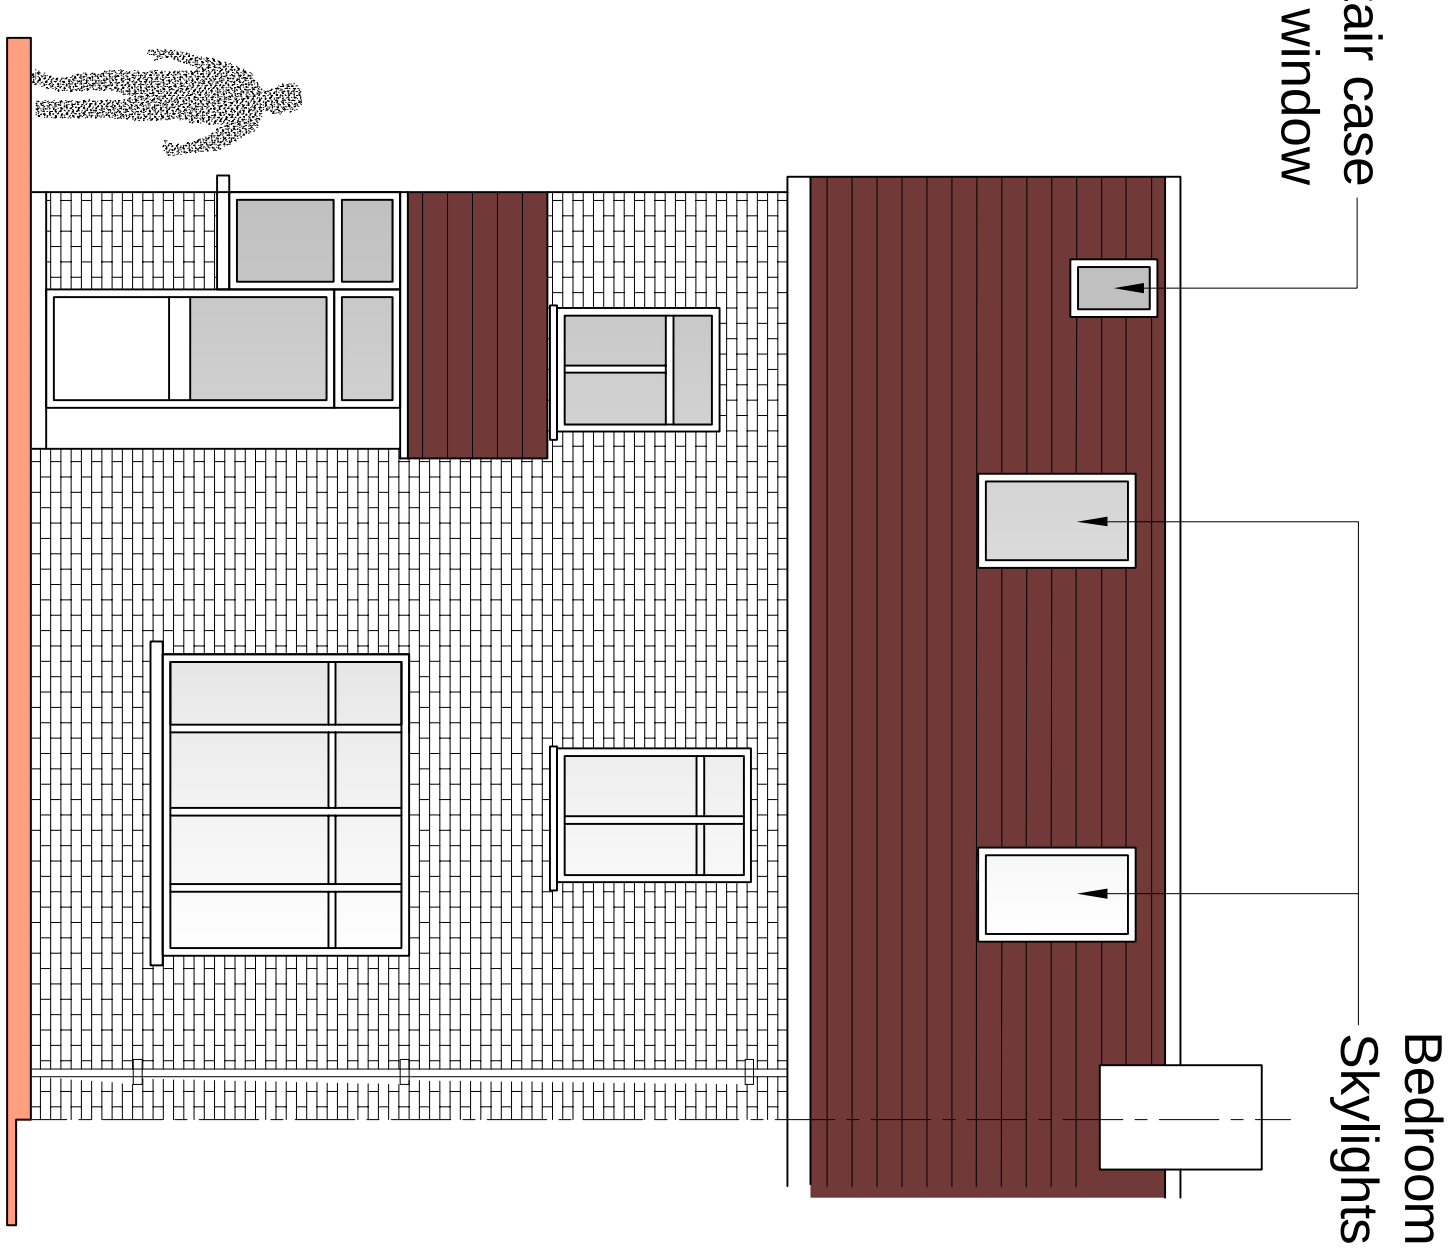

Job Title	40 Stanbrook Road Graved	Kent DA11 0JN
Drawing Title	Proposed Plans	
Scale	1:50 @ A1	Date
Job No.	51-1000-9	Rev
	S04	P1