




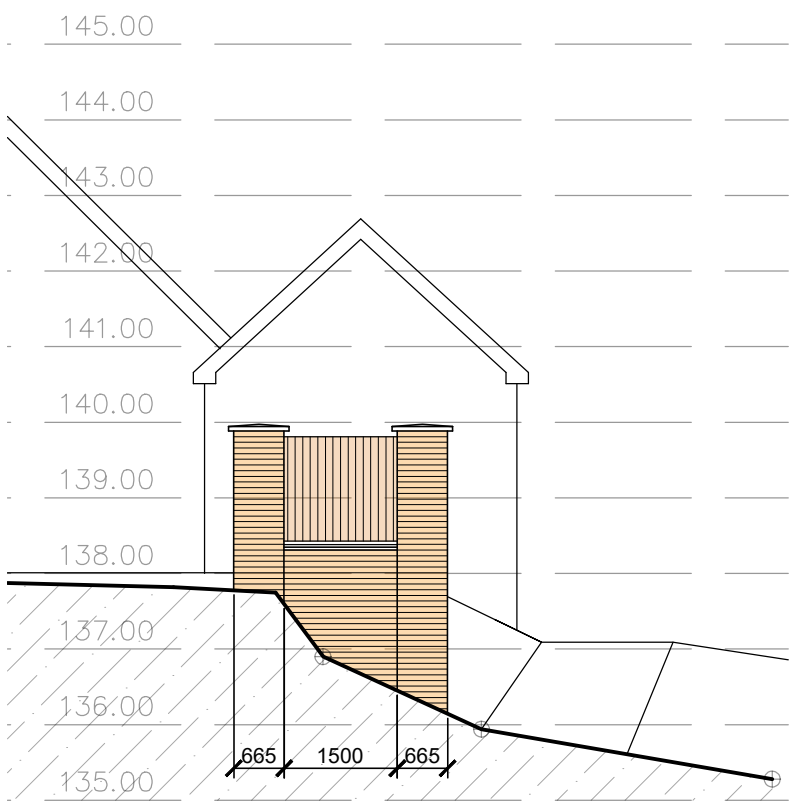

END ELEVATION

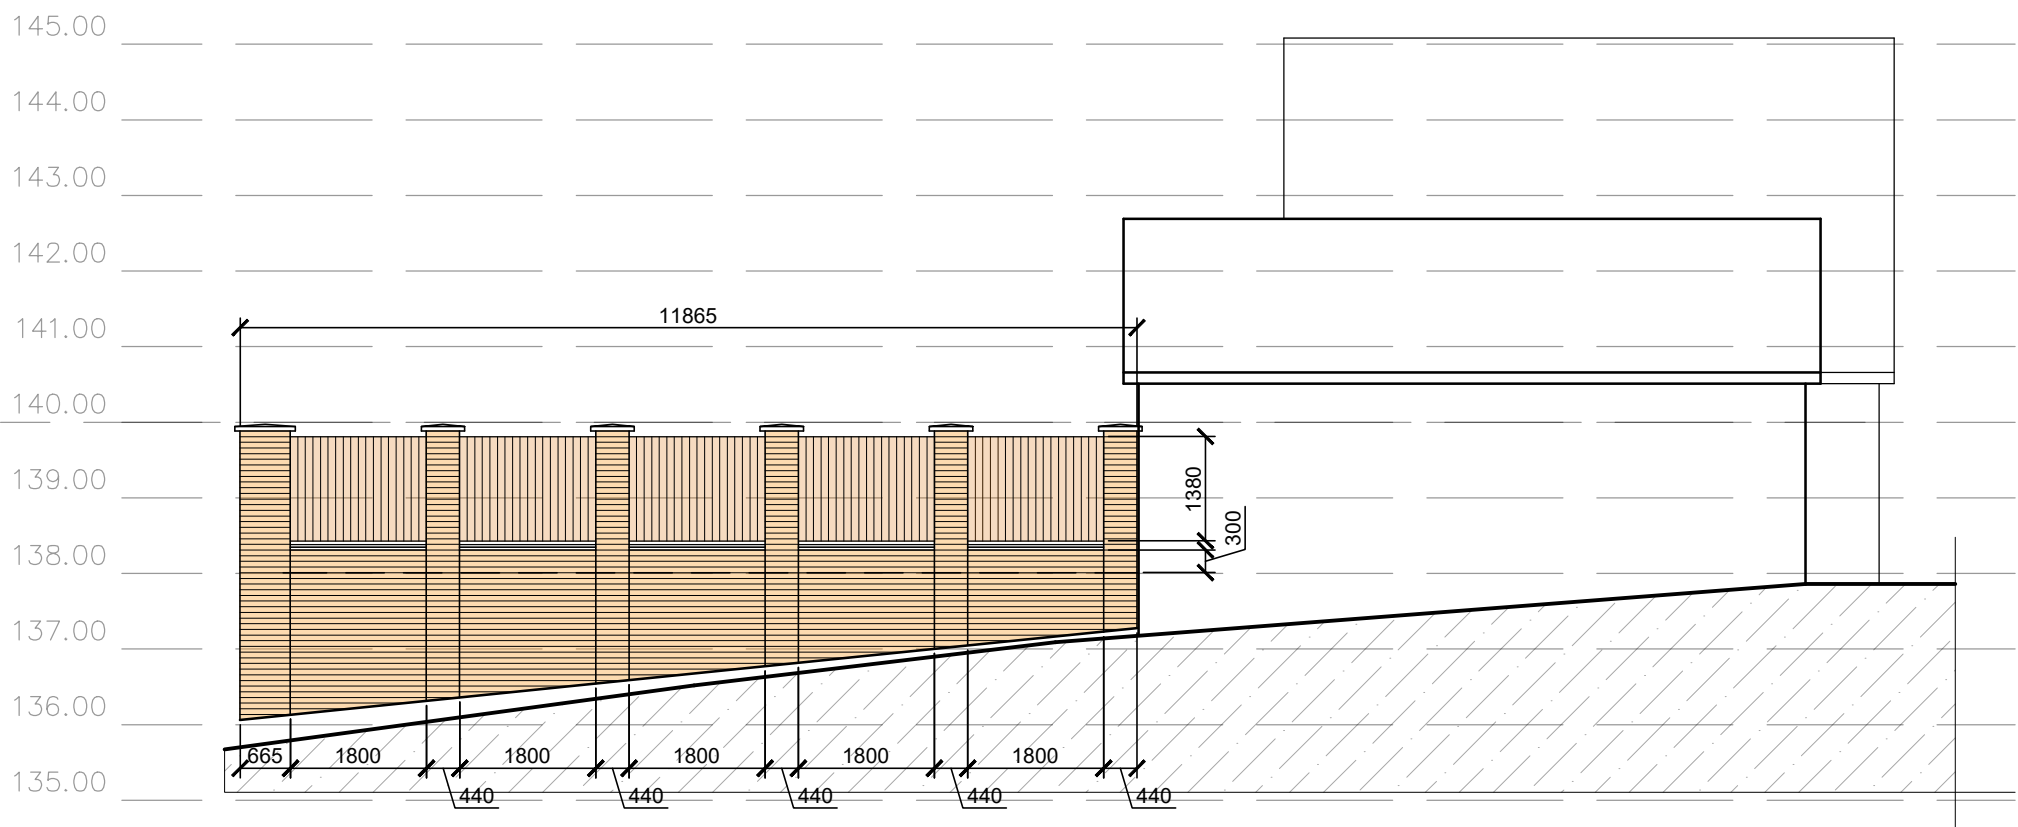


SIDE ELEVATION FROM WHITEHILL ROAD

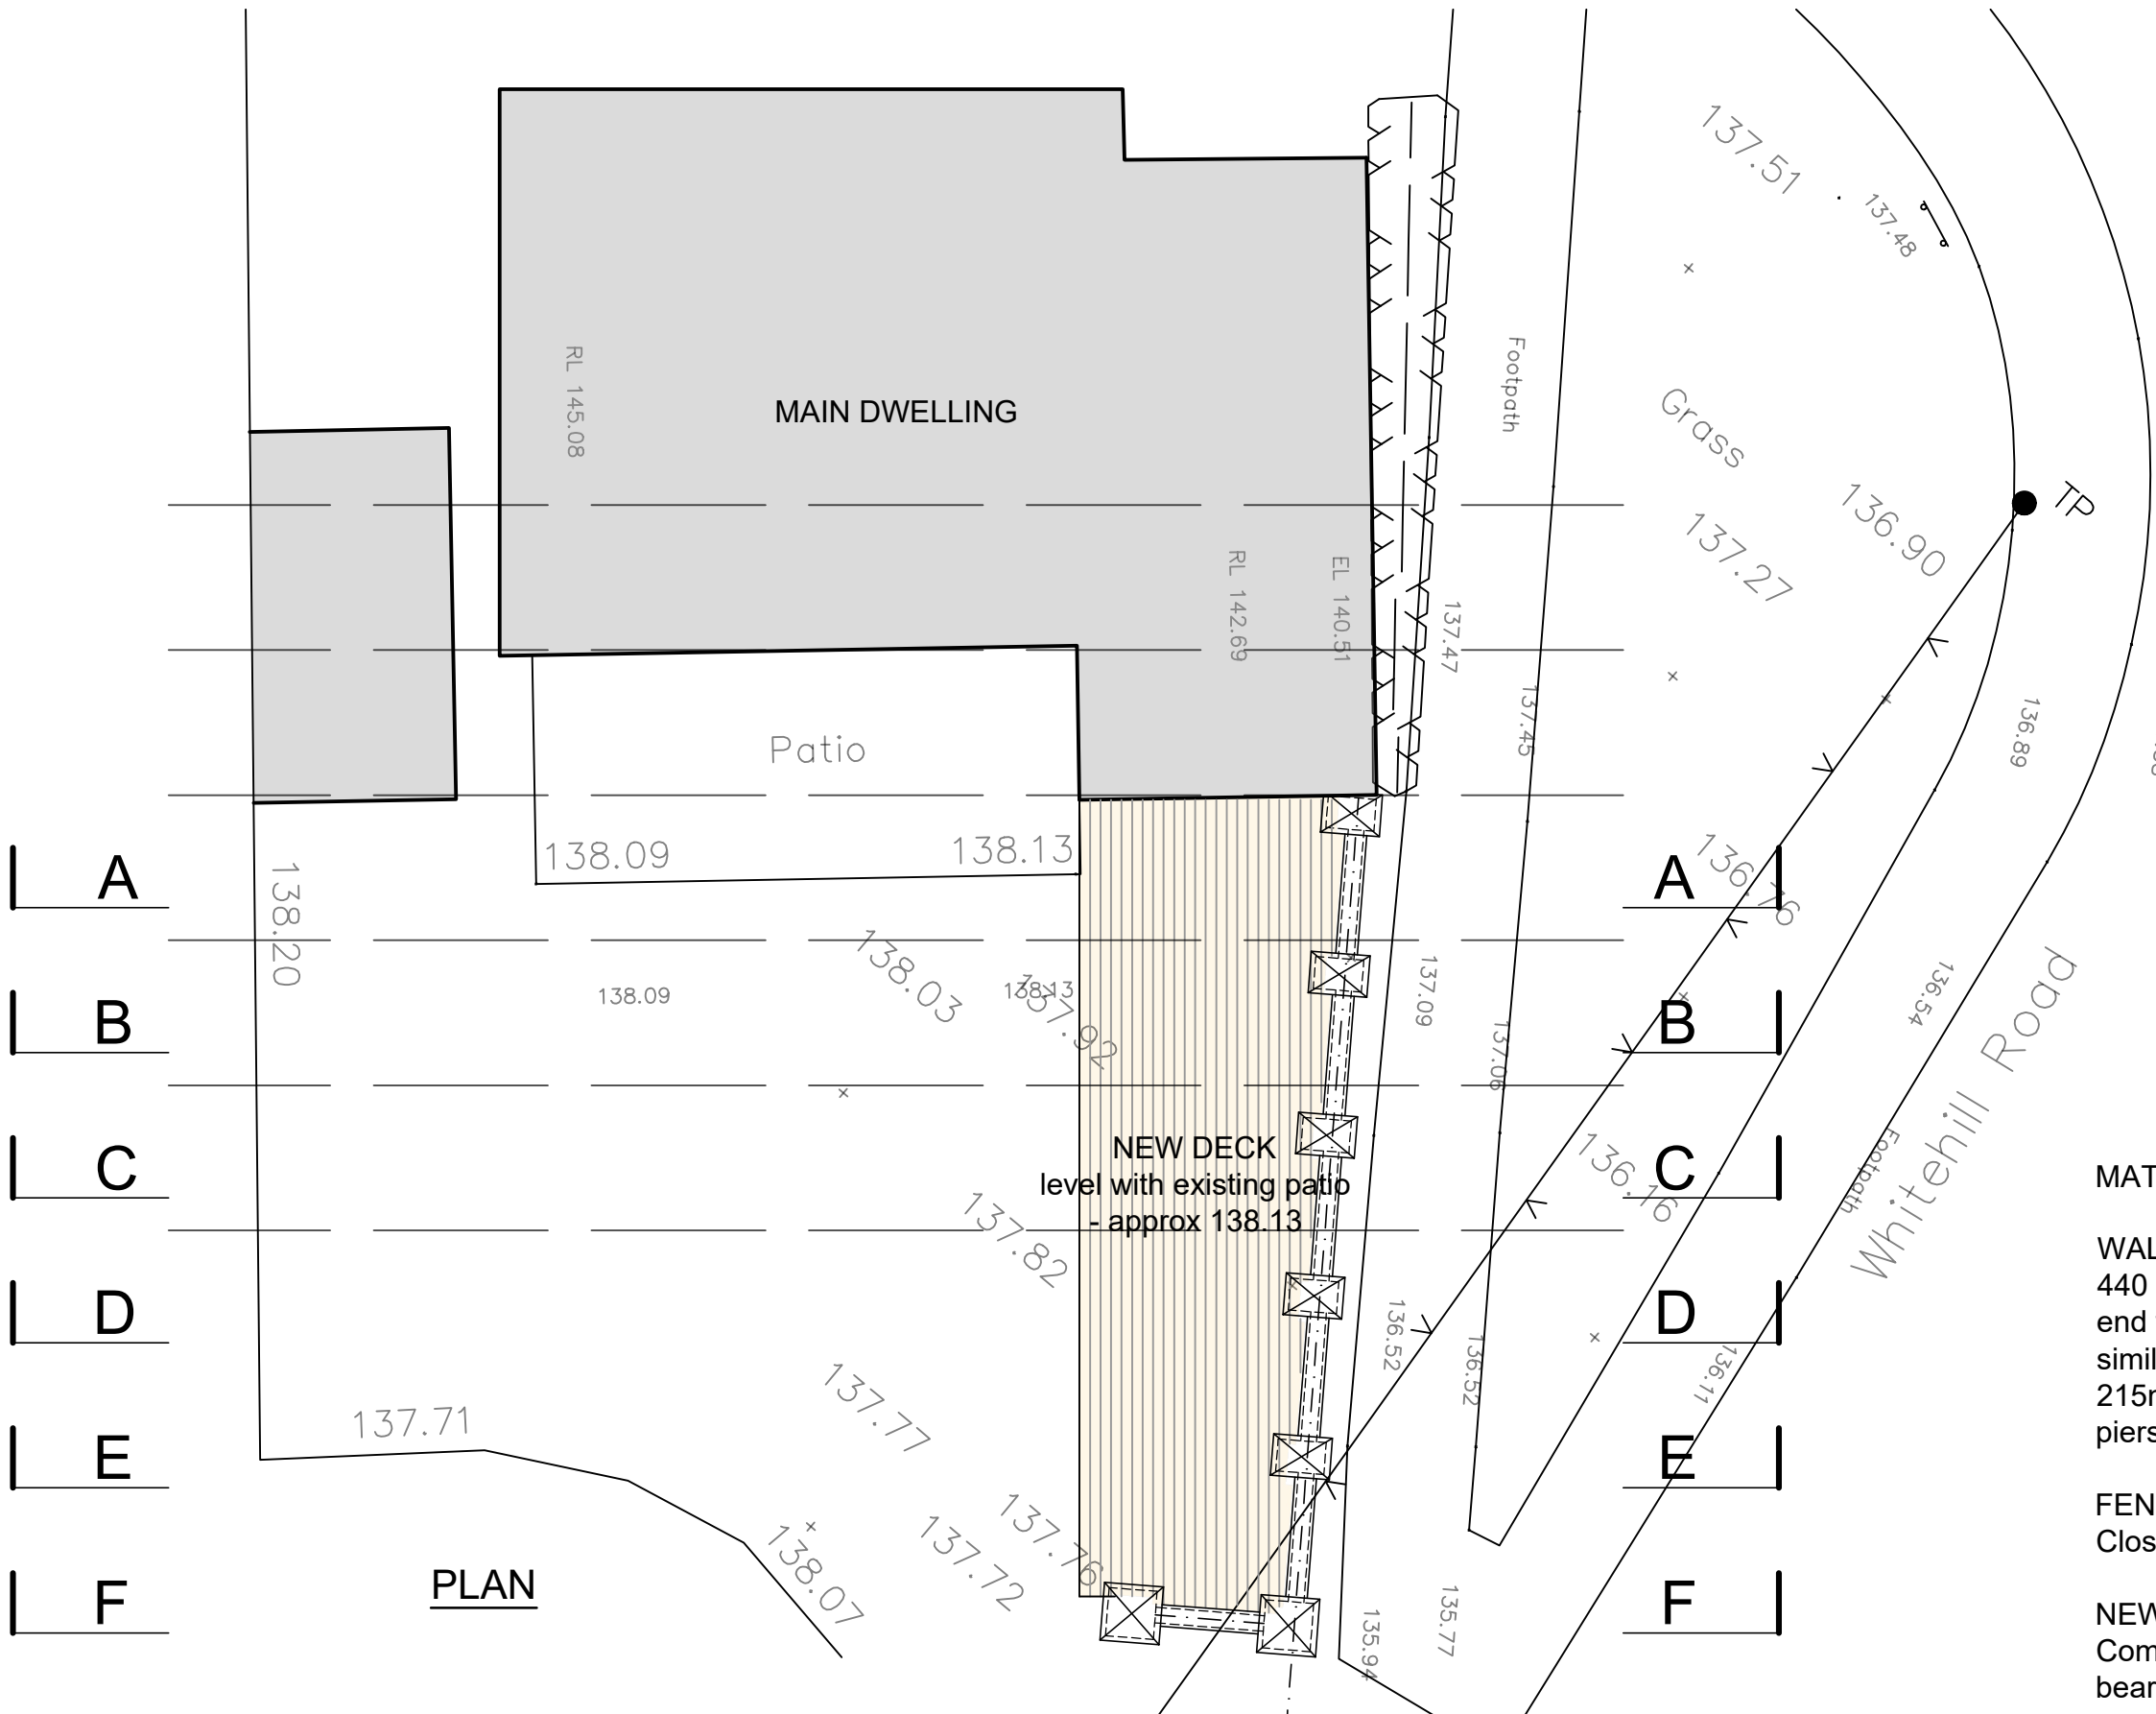

PLAN

ALL DETAILS EXTRACTED FROM ASTON
LAND SURVEY SURVEY

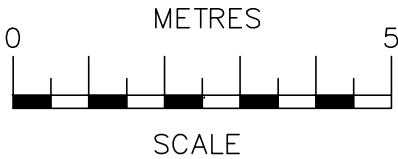

SCALE BAR @ 1:100

MATERIALS

WALL
440 x 665mm intermediate and 665 x 665mm
end facing brickwork piers with concrete (or
similar) pier caps
215mm thickness facing brick walls between
piers concrete (or similar) coping stones

FENCE
Close board fence

NEW DECK
Composite decking fitted to 50 x 150mm timber
bearers

24/04/23	A	Finished level of deck added
Date	No	Revision
Penfold Project Services		
Epmarket, Wrotham Road, Meopham, Kent, DA13 0JH Telephone: 01474 816690 e-mail: apenfold448@btinternet.com		
Job Title:	1 CHEYNE WALK MEOPHAM KENT DA13 0PF	
Dwg Title:	PART BLOCK PLAN & ELEVATION AS PROPOSED	
Scale:	1:100 @ A2	
Dwg No.:	02A	
Date:	February 2023	