


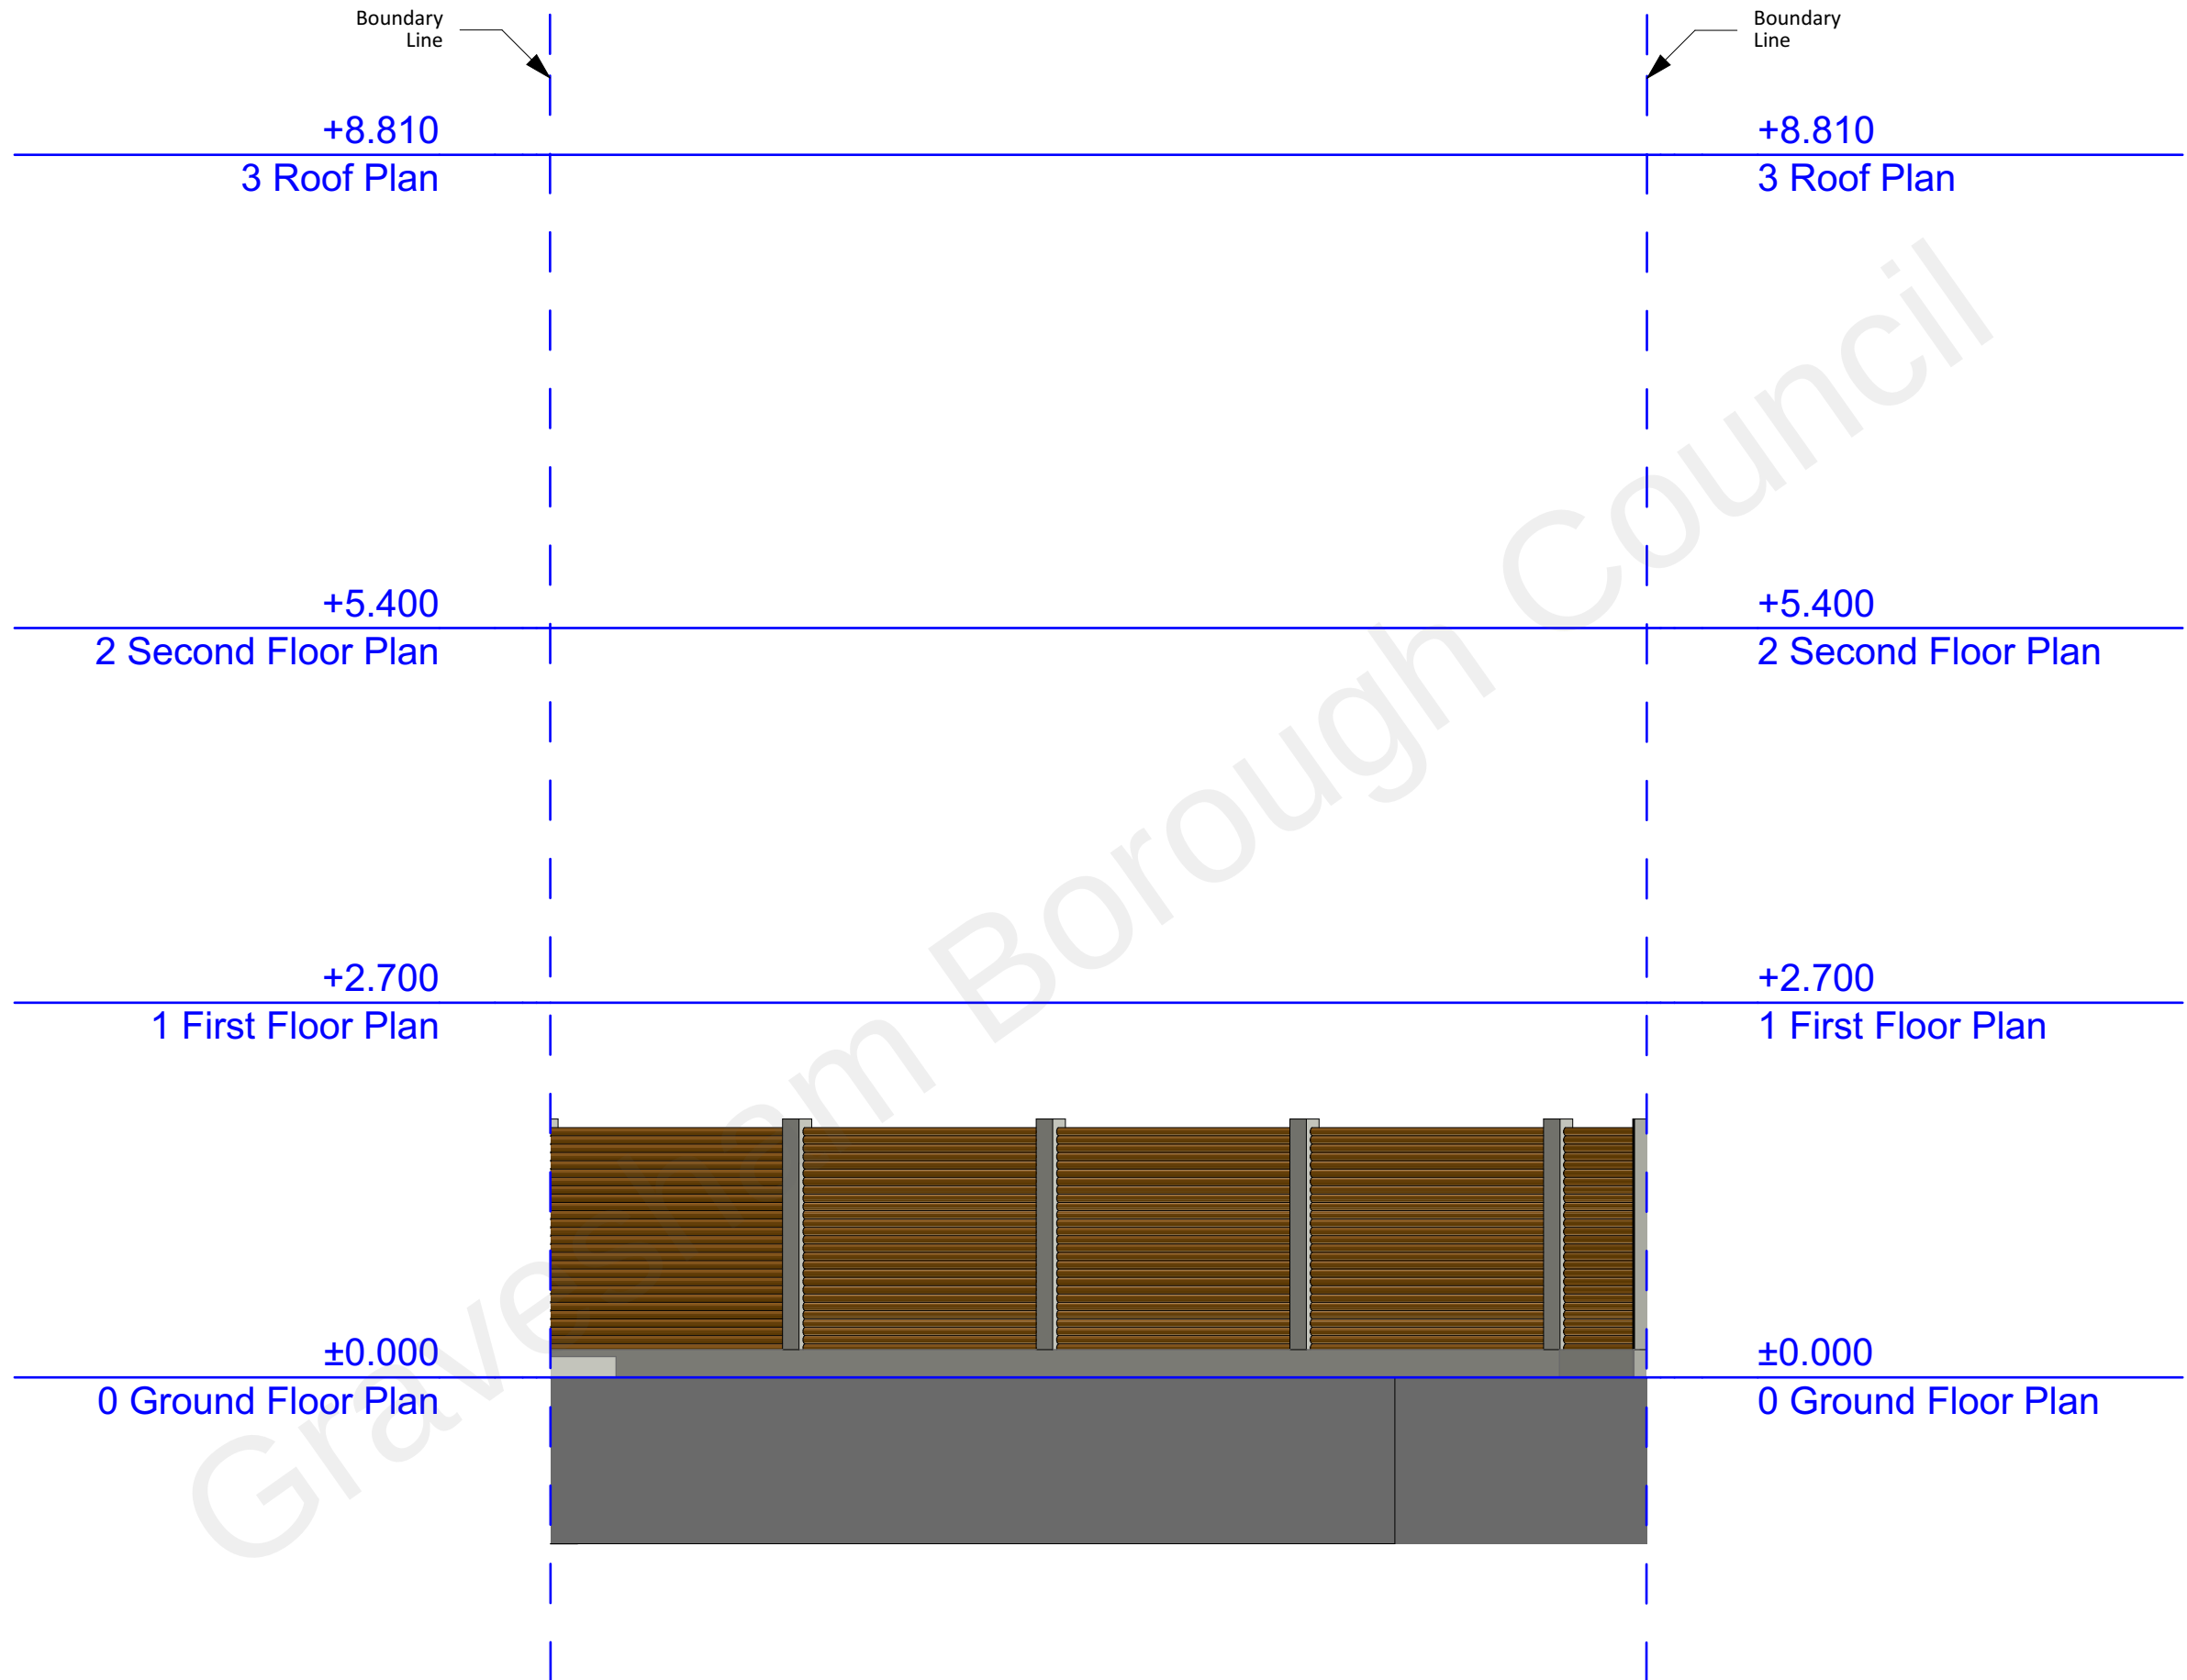

Existing_South_West_Elevation

