

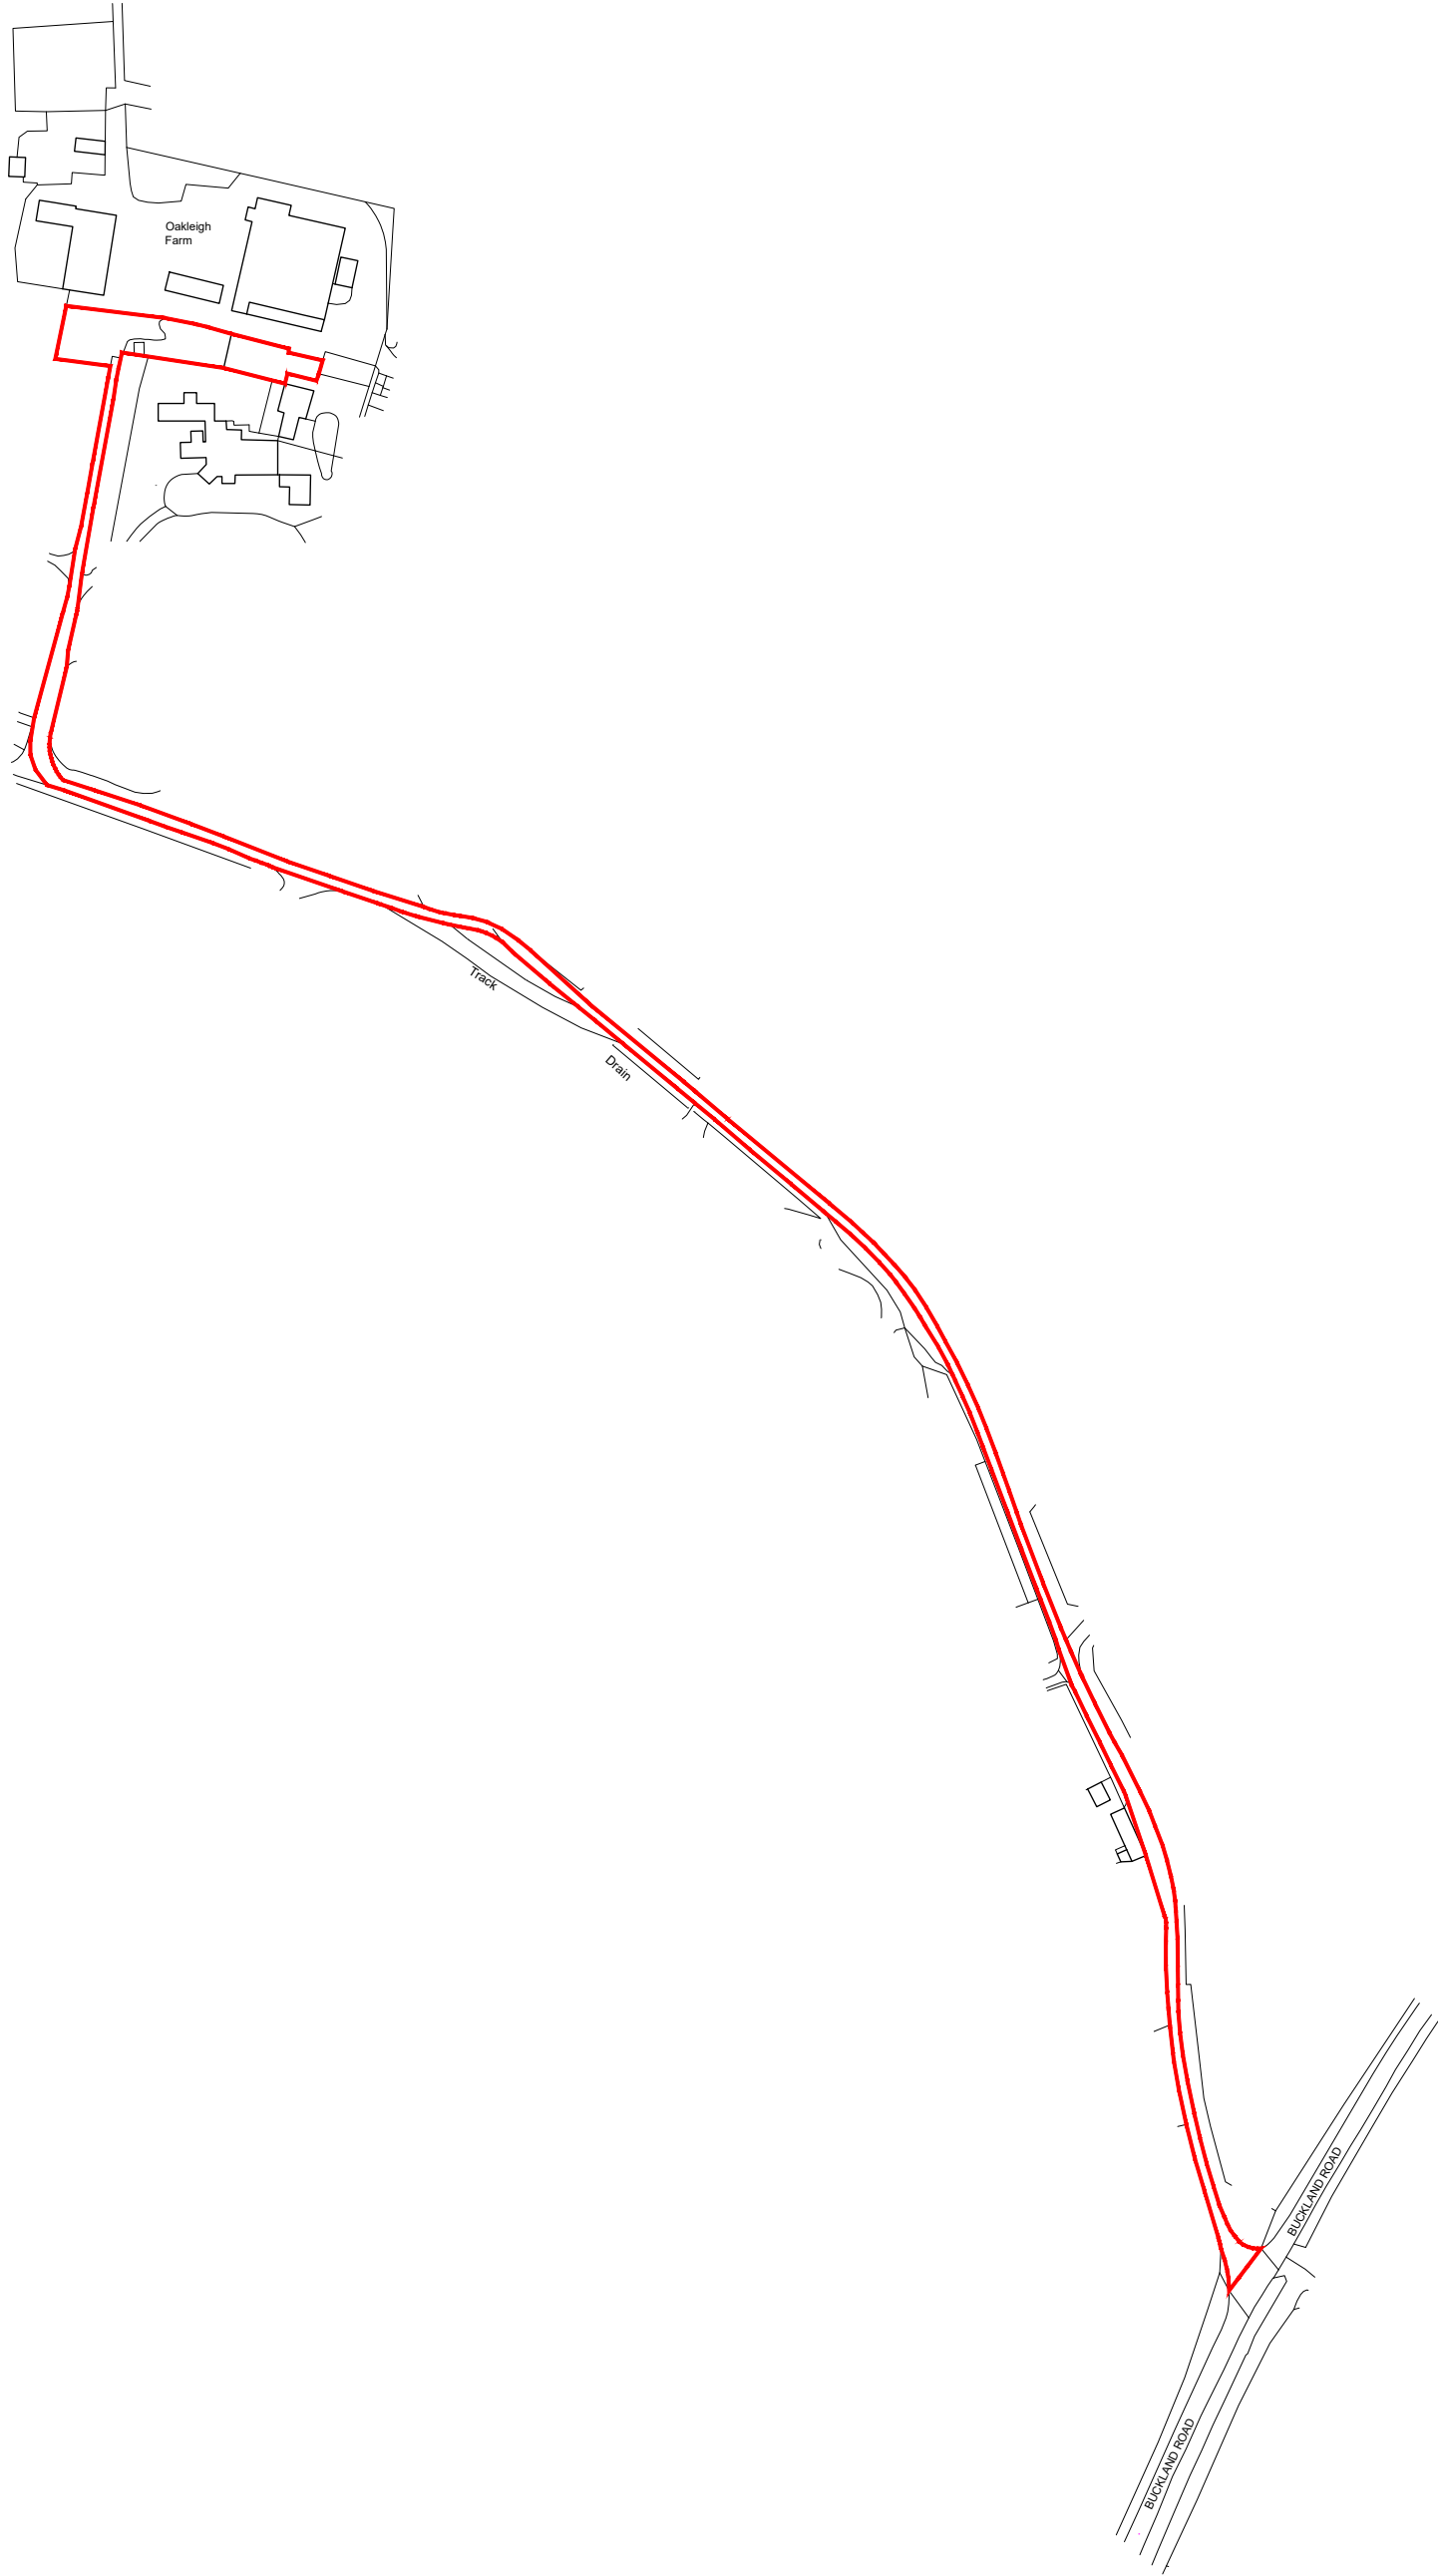


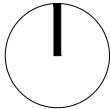

Ordnance Survey, (c) Crown Copyright 2023. All rights reserved. Licence number 100022432

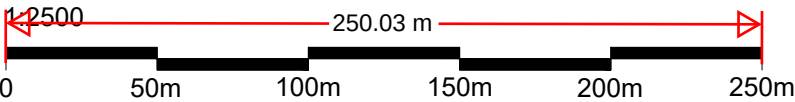

OS LICENCE NO. 100 022432
Contractors must verify all dimensions on site prior to commencement of works. **DO NOT** scale from this drawing. **FOR PLANNING PURPOSES ONLY.** Drawing to be read in accordance with other schematic documentation. It is the responsibility of the client/employer to instruct a suitably qualified specialist to conform with the requirements of the current CDM 2015 Regulations. Client/employer to appoint a principle designer/contractor, as required under the HSE legal requirements. Refer to www.hse.gov.uk for further guidance. © Drawings and designs are copyright of Bloomfields and must not be copied without prior consent.

3207.dwg

Notes:

- Key:
- Planning Boundary (4236m²)
 - Ownership Boundary


01892 831 600
www.bloomfieldsltd.co.uk
drawing@bloomfieldsltd.co.uk

Client: J Worley		
Site Address: Oakleigh Farm, Buckland Road, Higham Rochester, ME3 7HY		
Issued for Planning		
Revision: A. 10.01.2024 B. 24.01.2024	Rev By: RB RB	Checked By: GM SCS

Scale: 1:2500 @ A3	Drawn By: RB	Checked By: GM
Project: Change Of Use	Date: 10.01.2024	
Drawing Title: Site Location Plan		
St:	Job No:	Drawing No: Rev:

P.3207.010.B