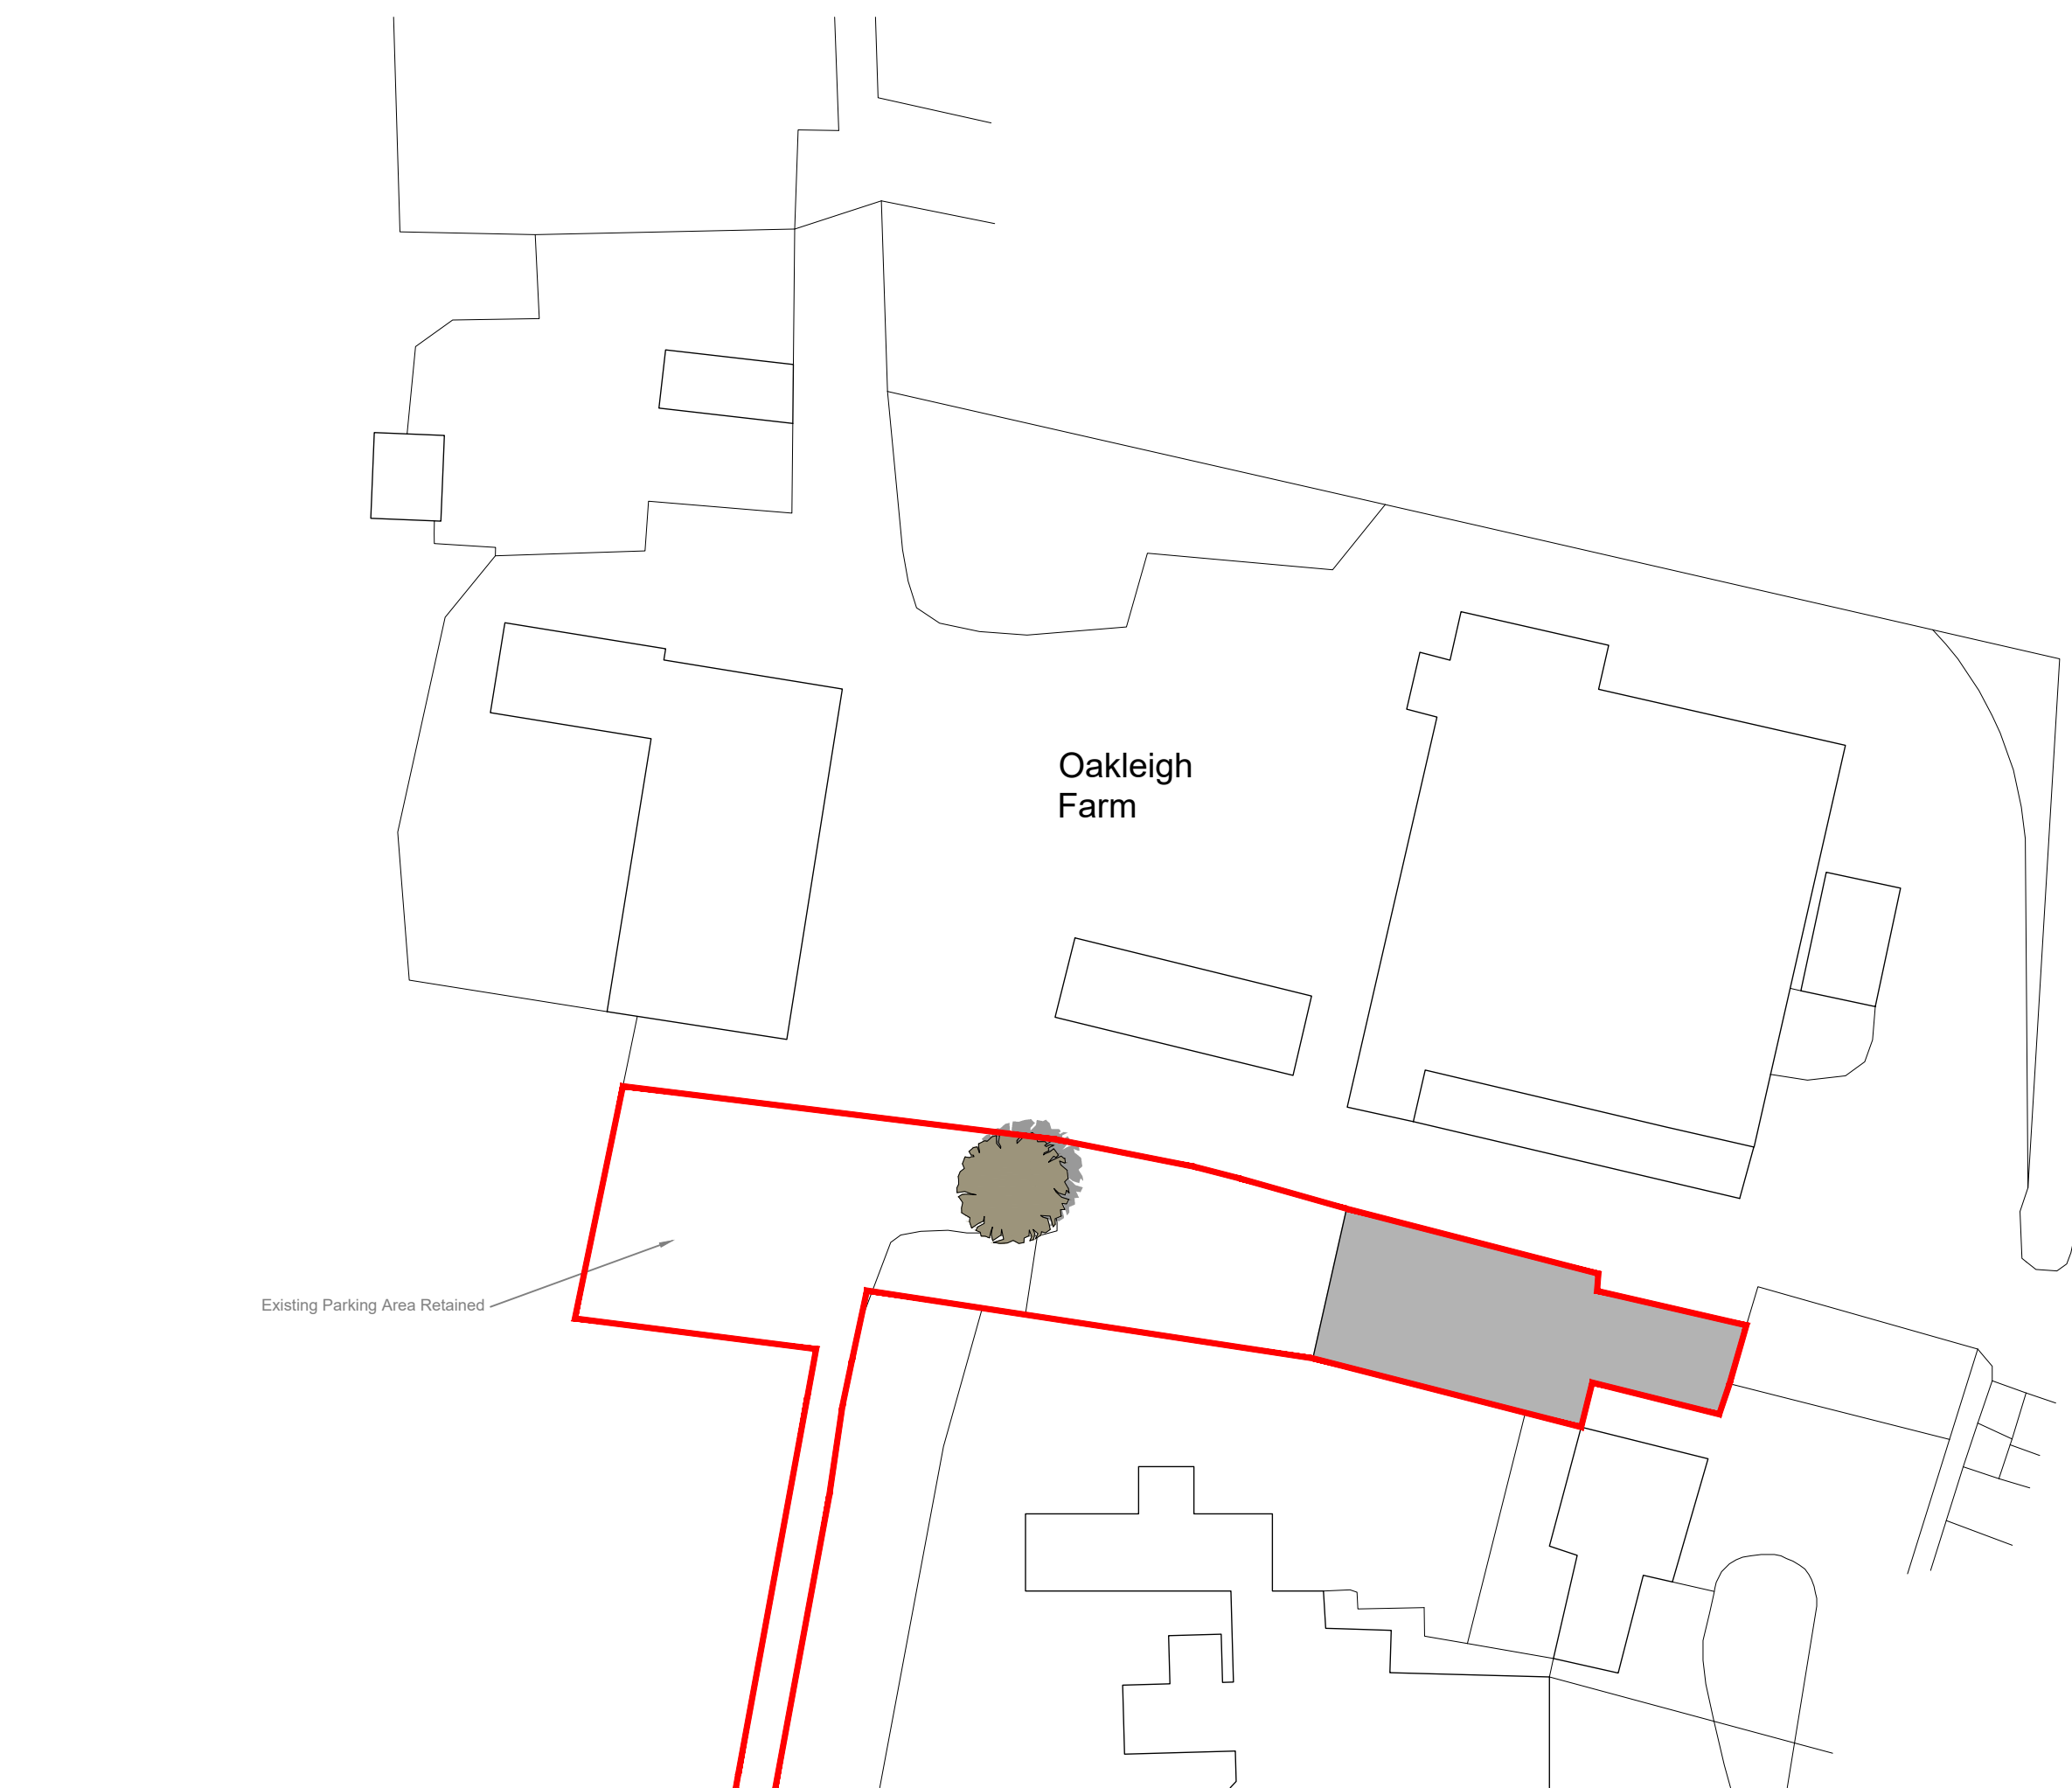


3207.dwg
OS LICENCE NO. 100 022432
Contractors must verify all dimensions on site prior to commencement of works.
DO NOT scale from this drawing. **FOR PLANNING PURPOSES ONLY.** Drawing to be read in accordance with other schematic documentation. It is the responsibility of the client/employer to instruct a suitably qualified specialist to conform with the requirements of the current CDM 2015 Regulations. Client/employer to appoint a principal designer/contractor, as required under the HSE legal requirements. Refer to www.hse.gov.uk for further guidance. © Drawings and designs are copyright of Bloomfields and must not be copied without prior consent.

Notes:

Key:

Planning Boundary
(4236m²)

Change of use relates to building only

Issued for Review and Comment

Revision:	Rev By:	Checked By:
A. 10.01.2024	RB	GM
B. 24.01.2024	RB	SCS



01892 831 600
www.bloomfieldsltd.co.uk
drawing@bloomfieldsltd.co.uk

Client:
J Worley

Project:
Change Of Use

Site Address:
Oakleigh Farm,
Buckland Road, Higham
Rochester, ME3 7HY

Scale: 1:500 @ A3
Drawn By: RB

Date: 10.01.2024
Checked By: GM

Drawing Title:
Proposed Block Plan

St: | Job No: | Drawing No: | Rev:

/ .3207.030.B

