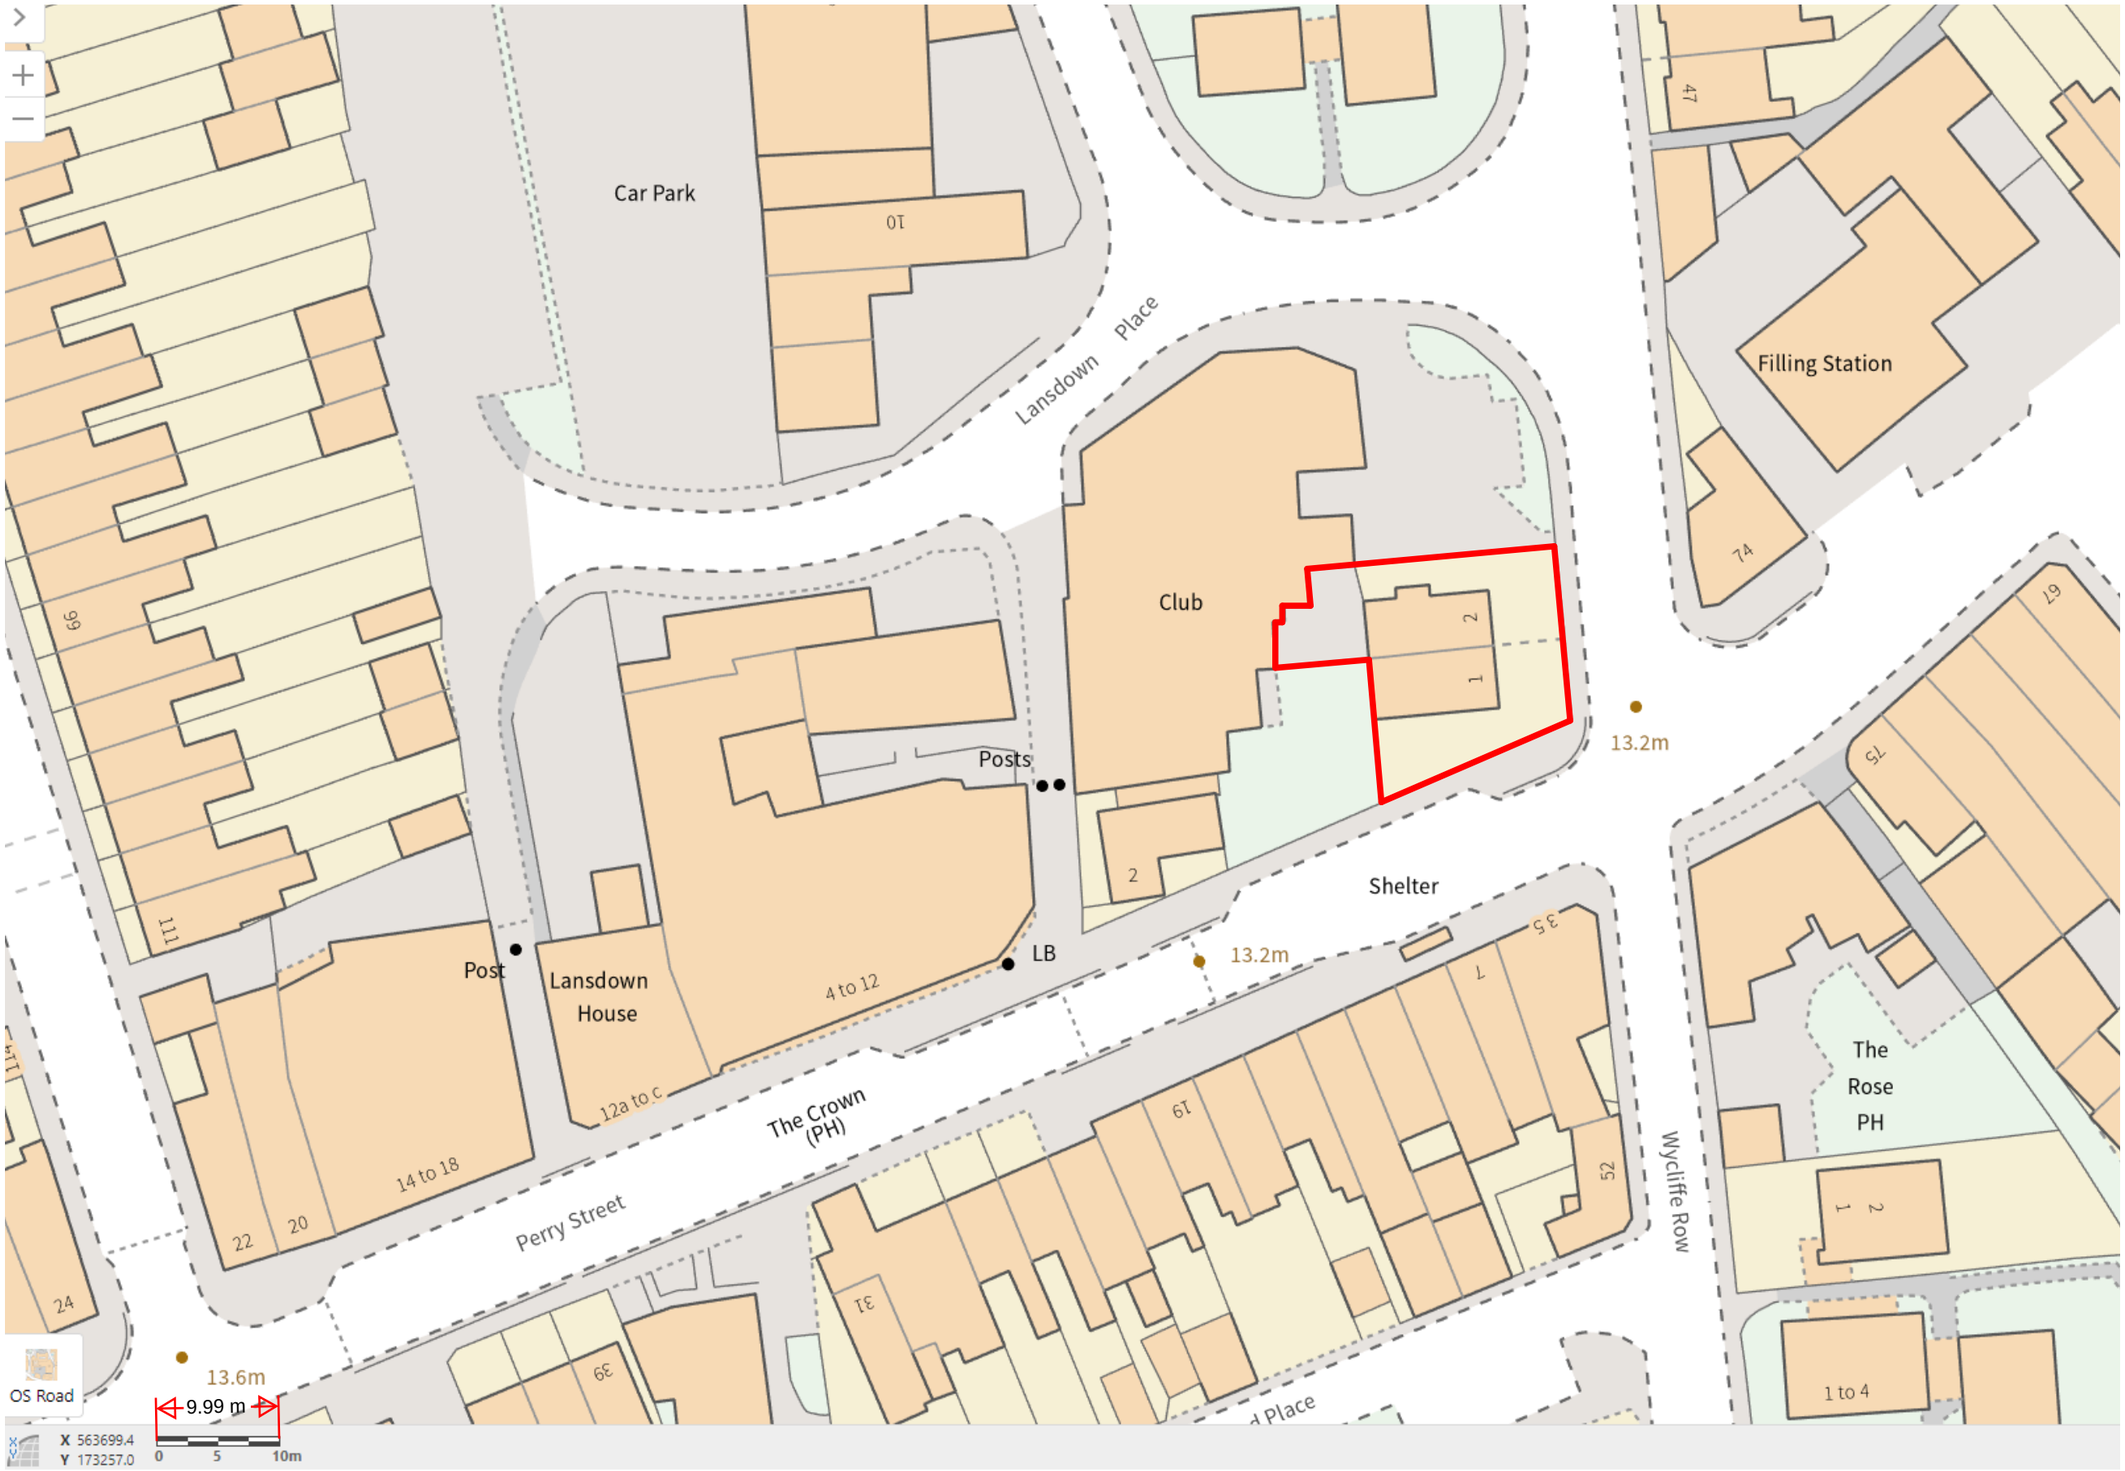


1:500 @ A3

RevID	Layout Comment	Issue Date	Layout Modified by	Layout Approved by
00	FIRST ISSUE	04.02.24	G.F.	D.K.

Purpose of Issue	status	Scales @ A3	Project No.	Originator	Project	Client	Layout Title
PLANNING		**1:500**	**001-24**	AGF3D LTD	WINDOWS & PORCH RENOVATION MANAGEMENT PLAN TOLHURST HOUSE	Mr Davis Burdis	**SITE LAYOUT**

Drawing Number

project	originator	volume	level	type	role	number	rev
001-24	AGF	XX	00	DR	A	0500	00