
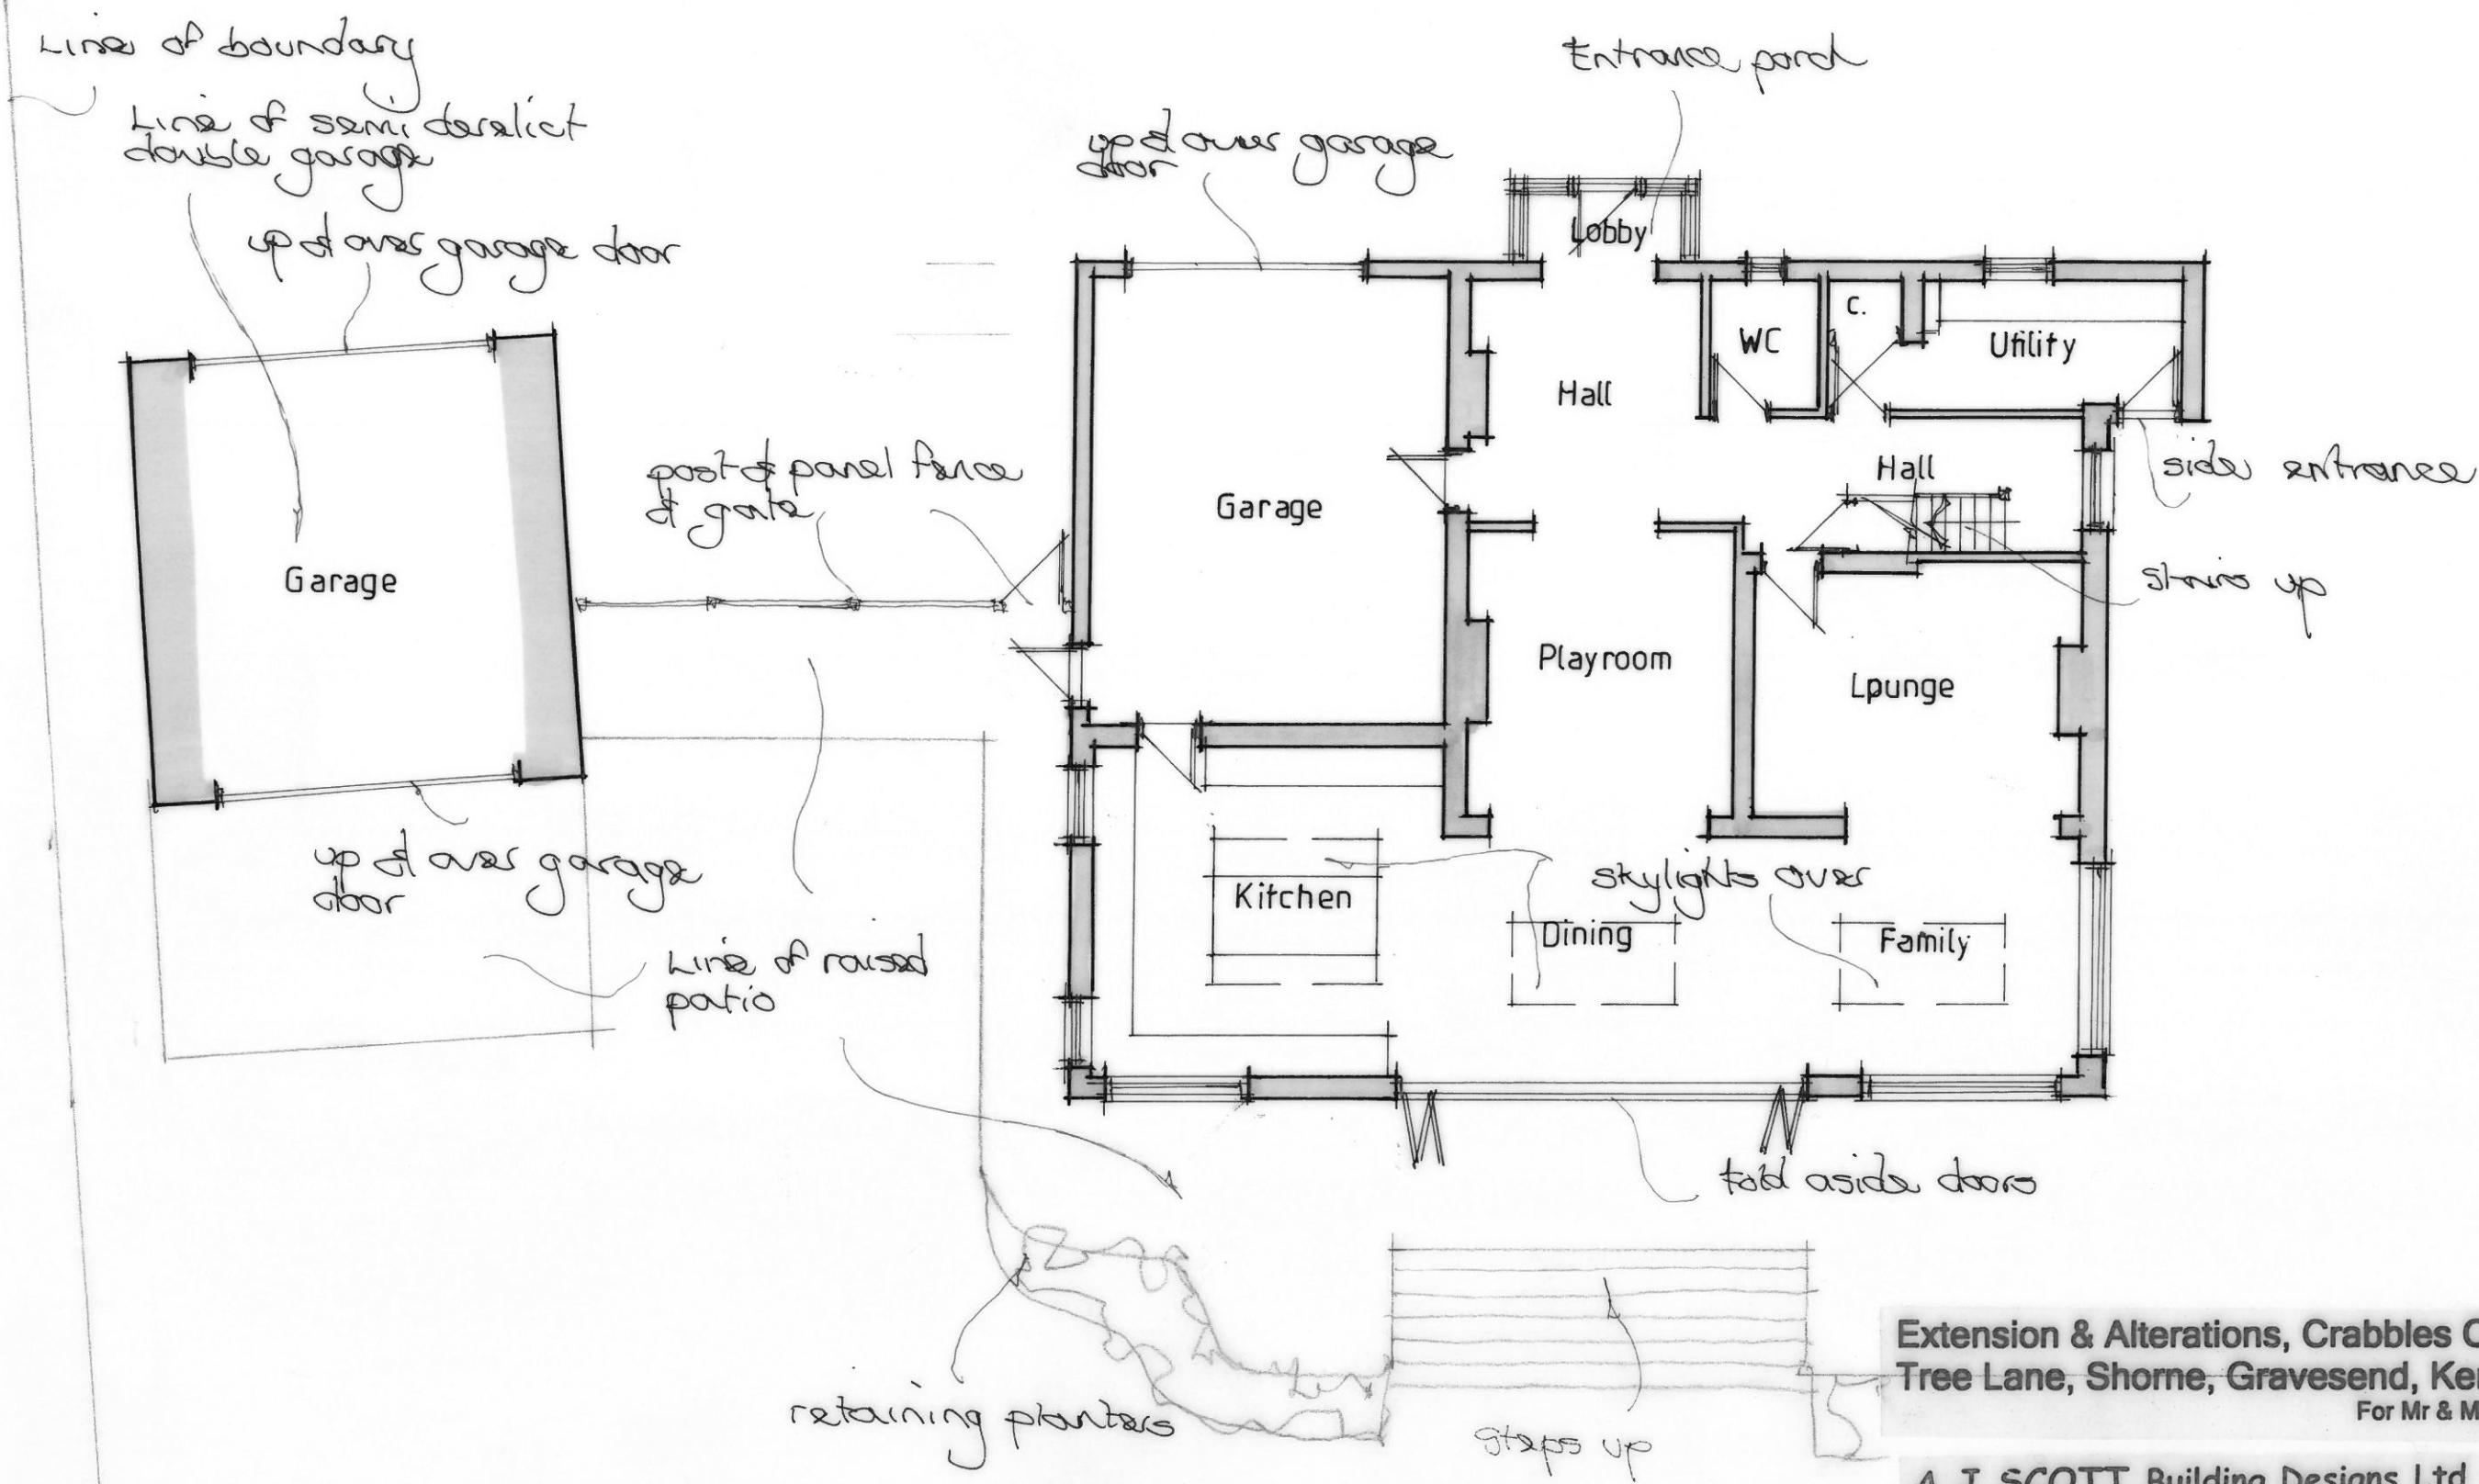


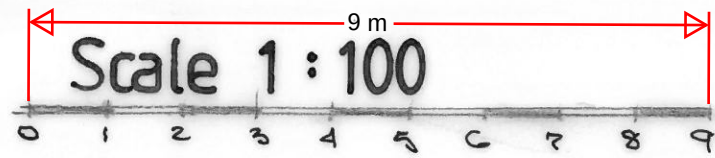

Crabbles Cottage

Ground Floor Layout

221/56-03

Extension & Alterations, Crabbles Cottage, Pear Tree Lane, Shorne, Gravesend, Kent
For Mr & Mrs M Tutty-Johnson
A J SCOTT Building Designs Ltd Architect
Forest House, Malthouse Lane, Warehorne, Ashford, Kent TN26 2EL
Tel 01233 733555 Mobile 07753 859569 E-Mail ajscott54@outlook.com