


Scale 1:100
0 1 2 3 4 5 6 7 8 9

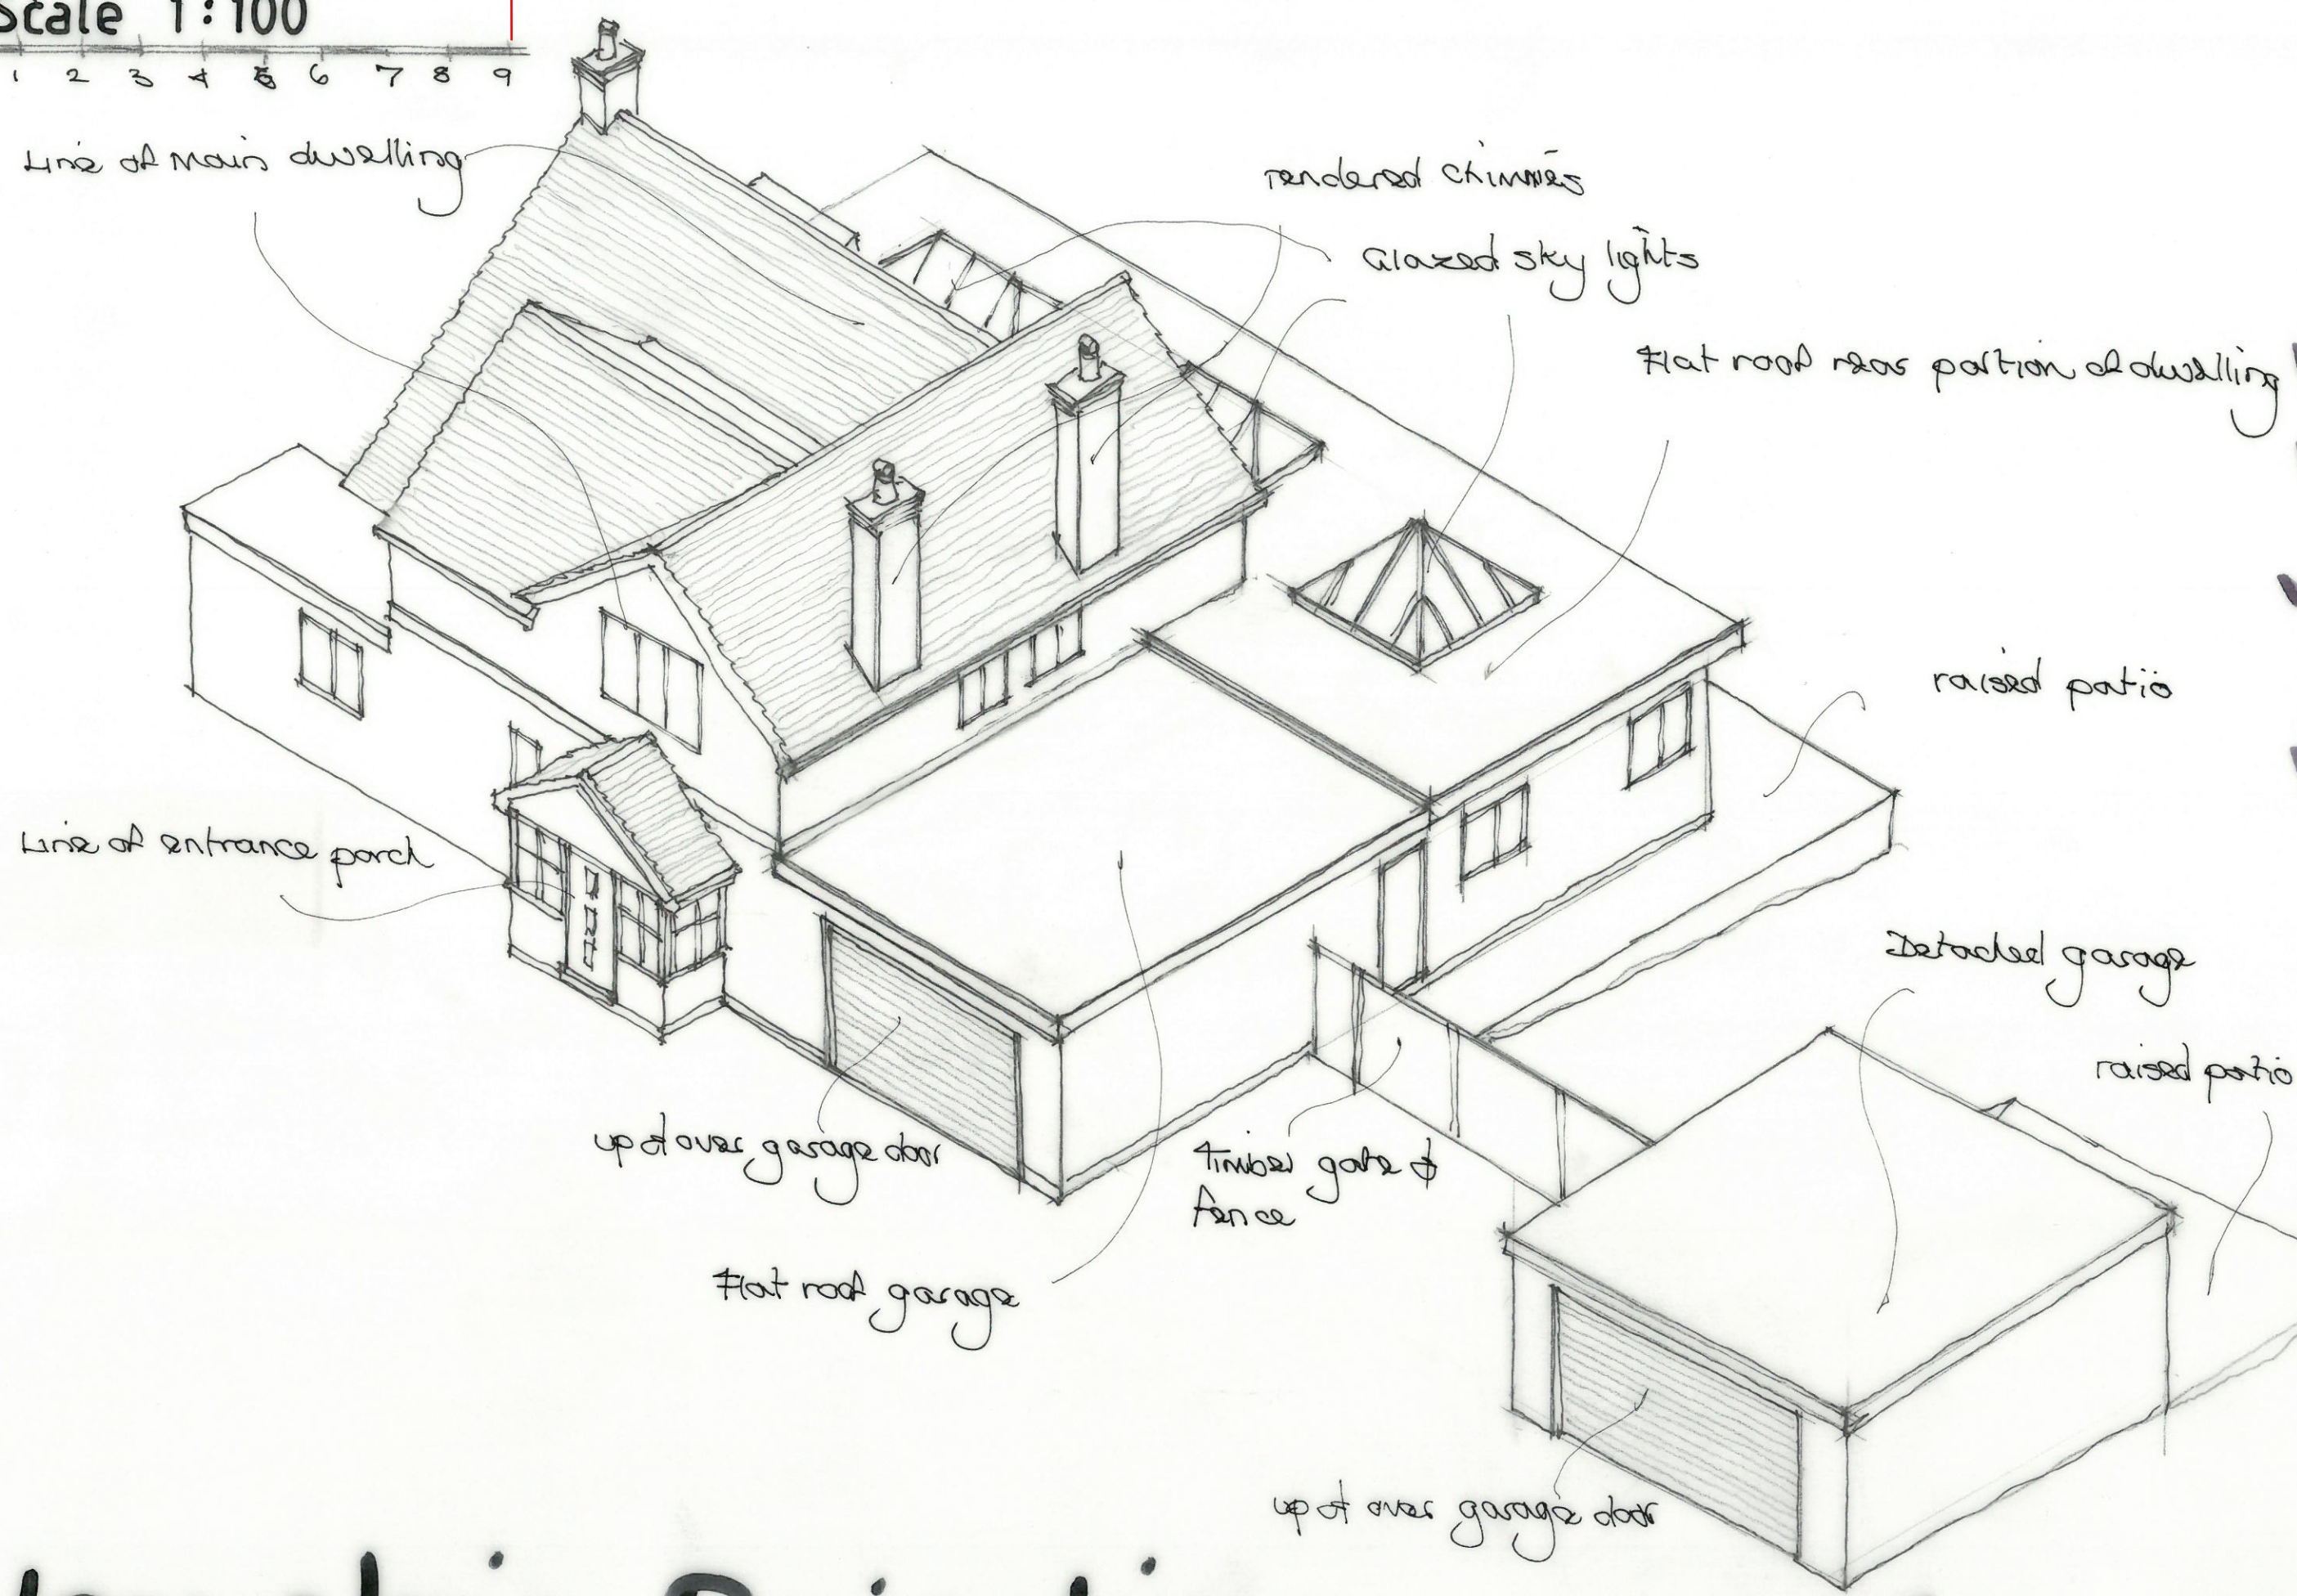

Existing

Isometric Projection

221/56-25

Extension & Alterations, Crabbles Cottage, Pear Tree Lane, Shorne, Gravesend, Kent
For Mr & Mrs M Tutty-Johnson