



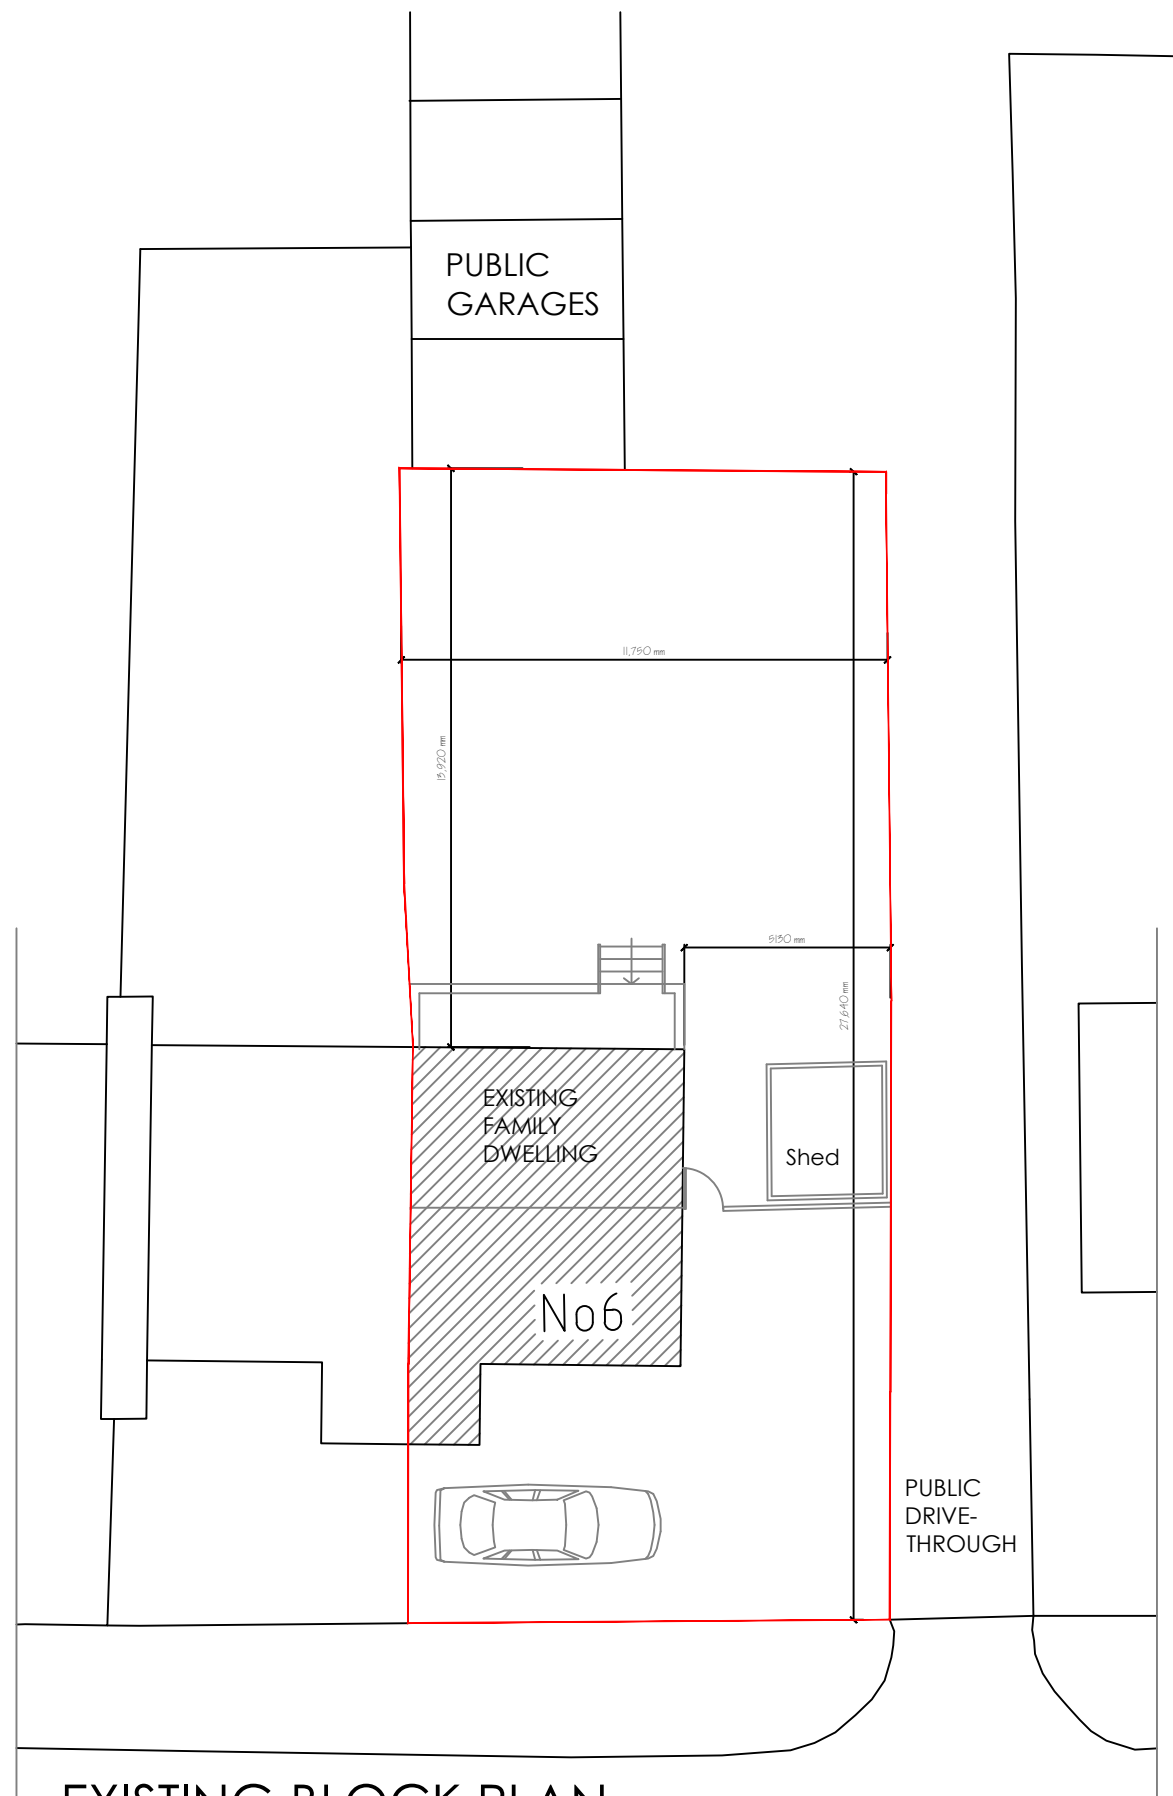

EXISTING BLOCK PLAN

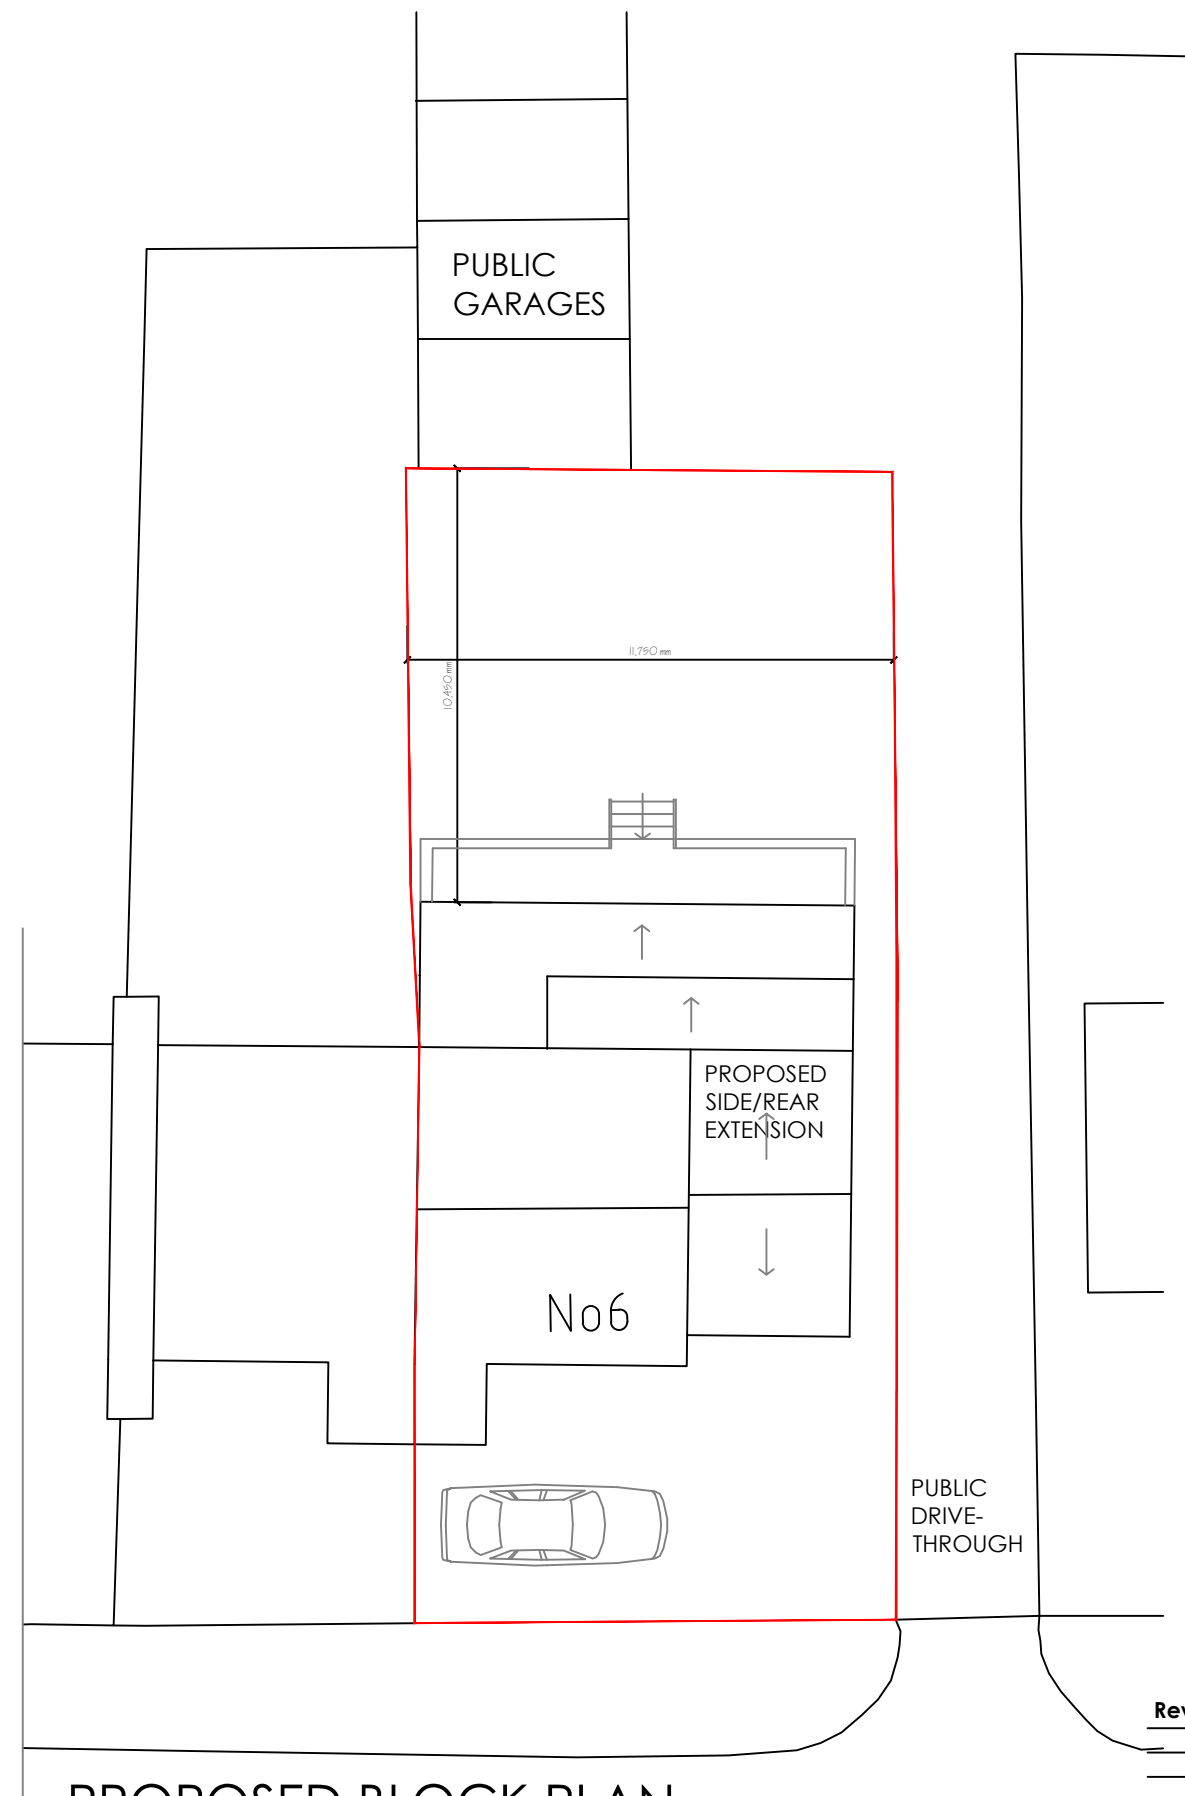

PROPOSED BLOCK PLAN

Revisions:

JUNE 2026 Scale: 1:200 (A3)
DWG No: 26/DA124EF/AR07B



Applicant: MR AVTAR SINGH
Address: 6 FREEMAN ROAD, GRAVESEND, KENT DA12 4EF

Proposal: PROPOSED ENLARGEMENT OF FAMILY DWELLING
Application Site Address: 6 FREEMAN ROAD, GRAVESEND, KENT DA12 4EF

Agent: KIRSTEN ASSOCIATES. 4 STONECROP CLOSE, ST. MARY'S ISLAND, KENT ME4 3HA
M: 07956919572 email: kirstenassociates@hotmail.co.uk