




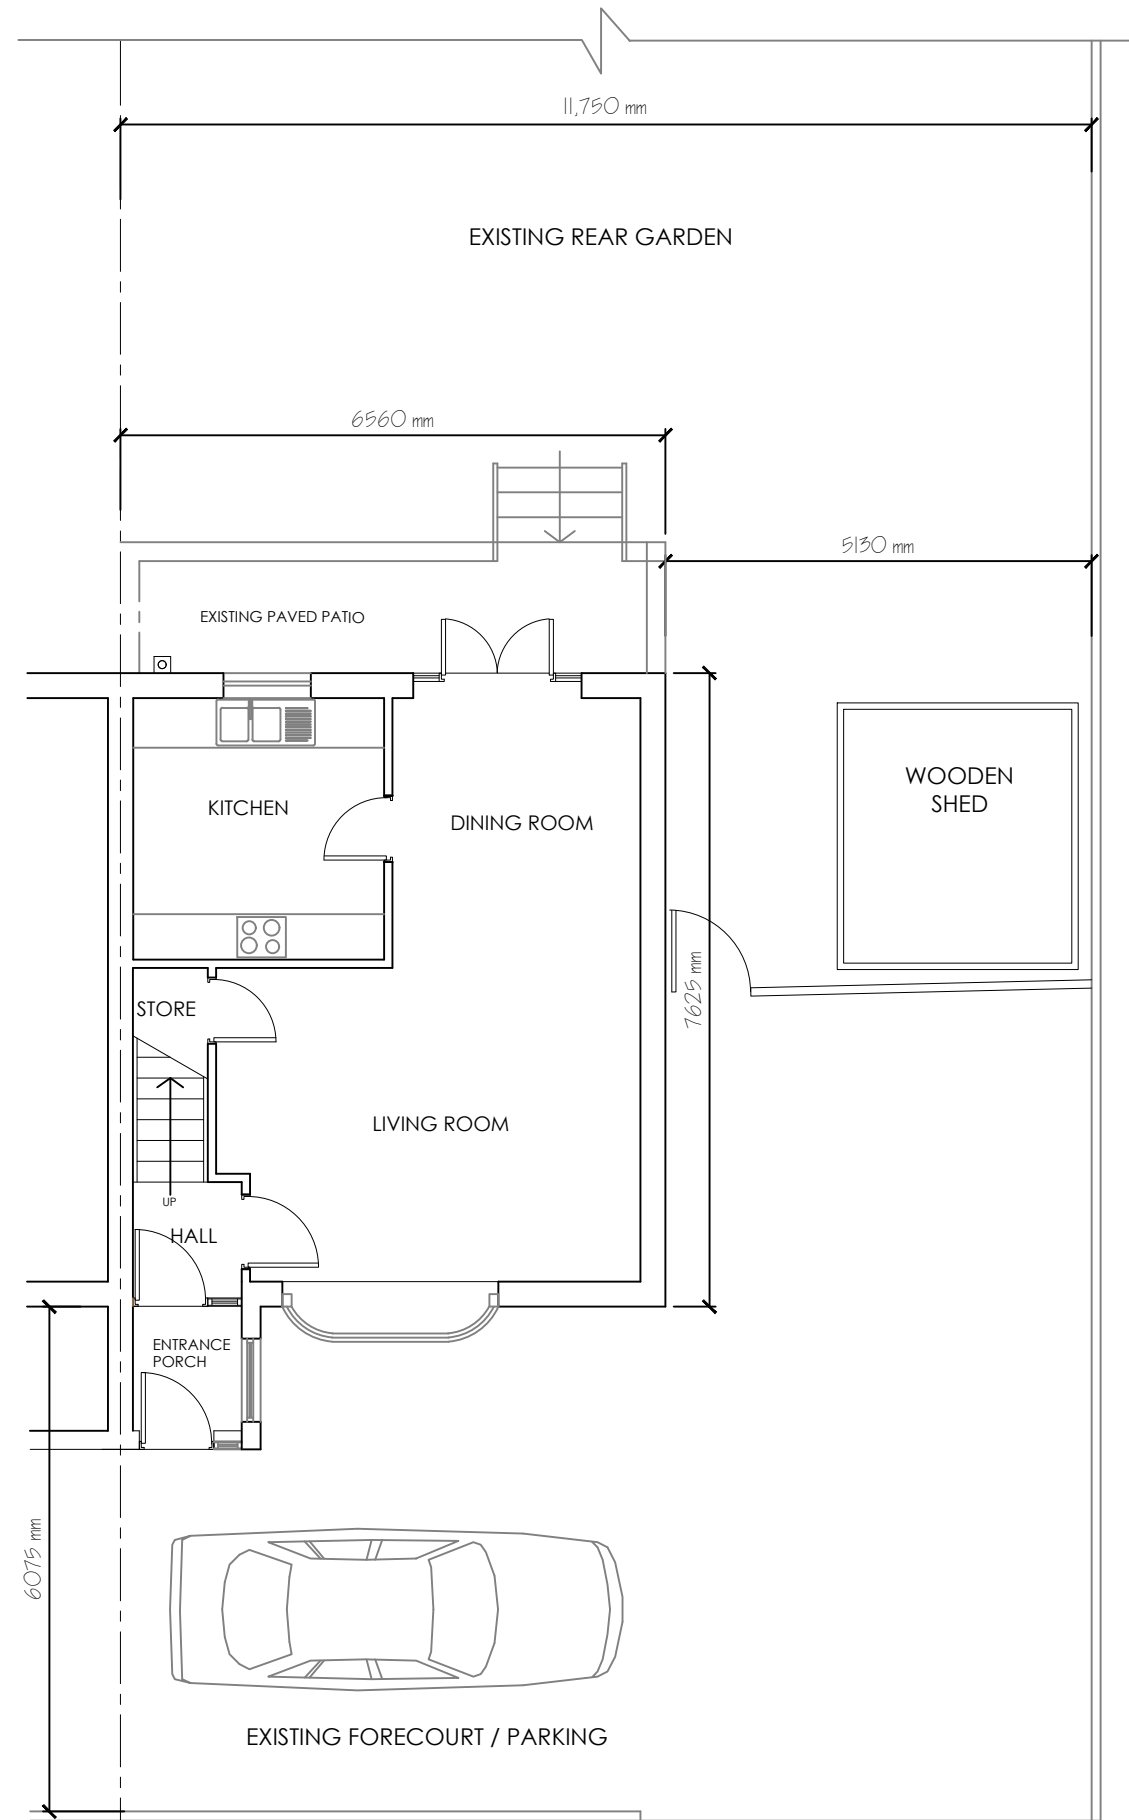

EXISTING GROUND FLOOR

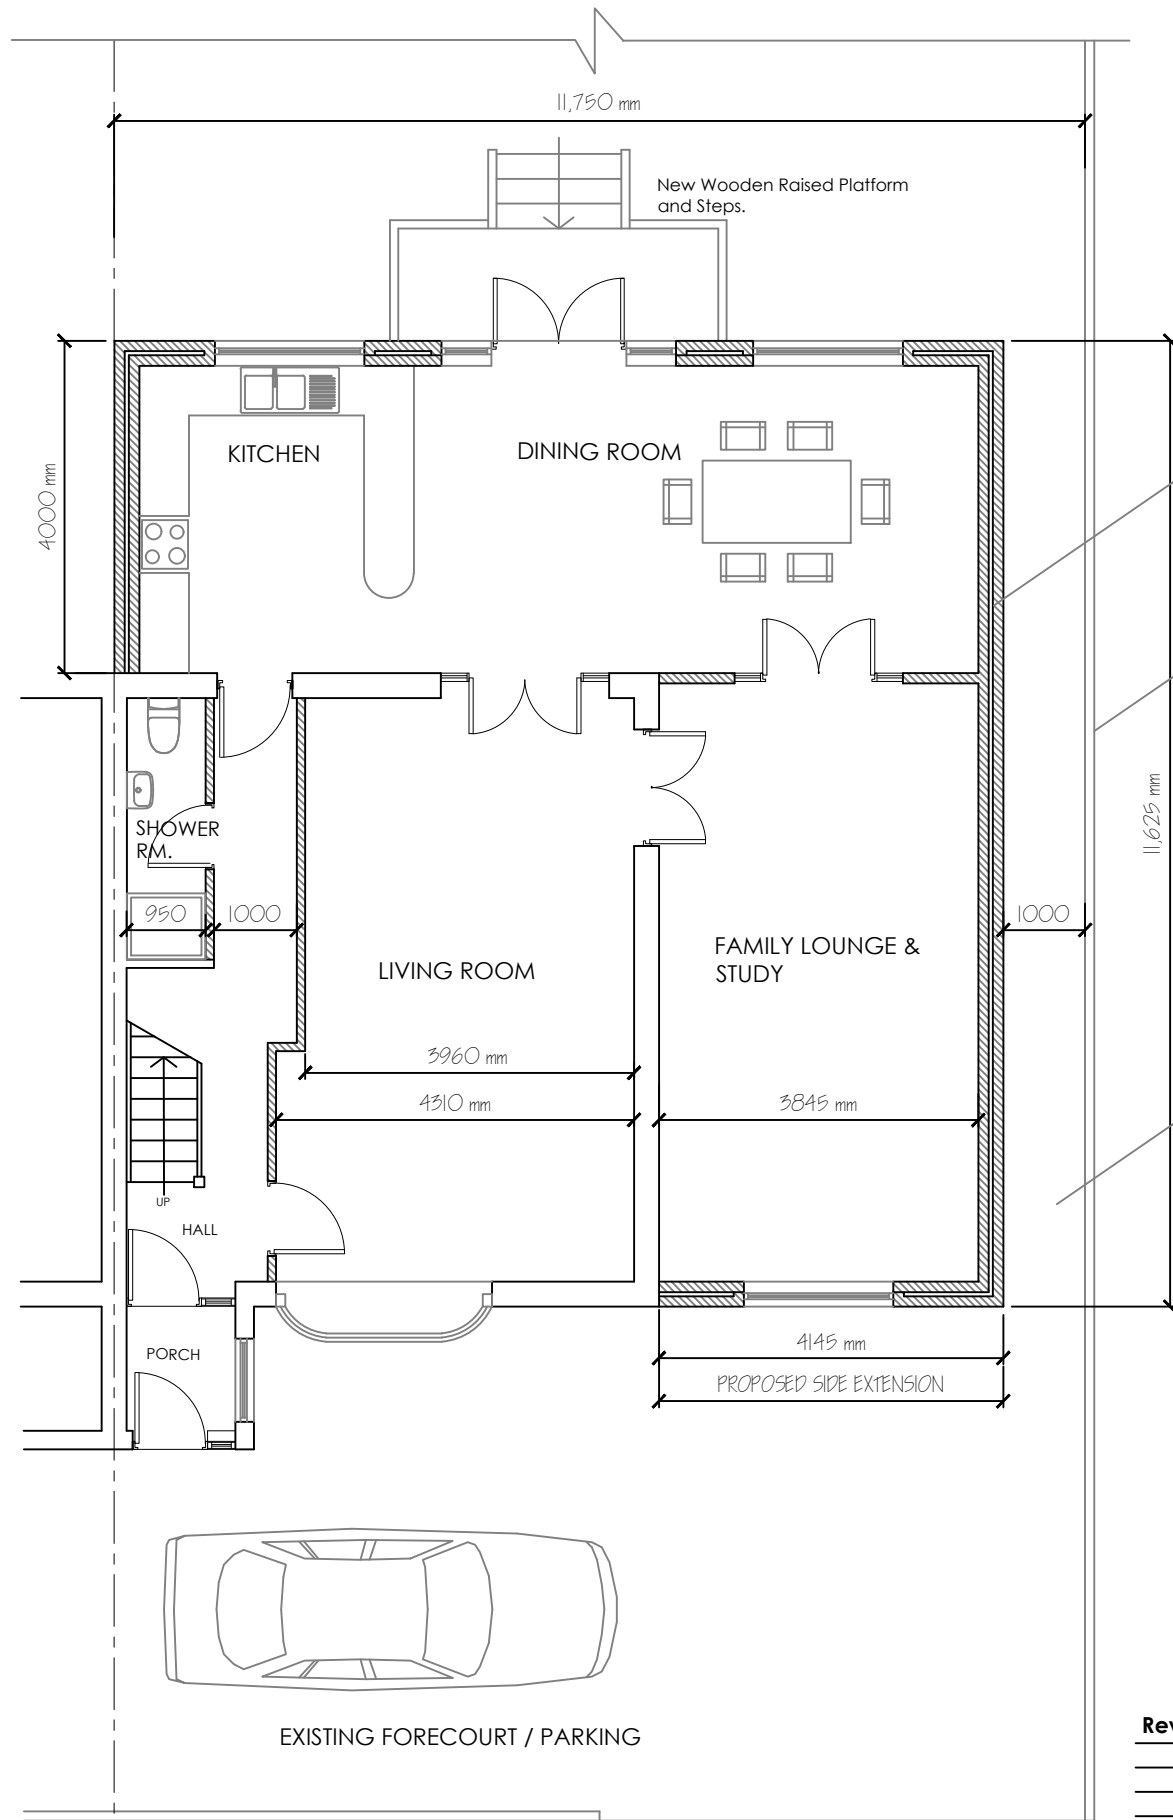

PROPOSED GROUND FLOOR

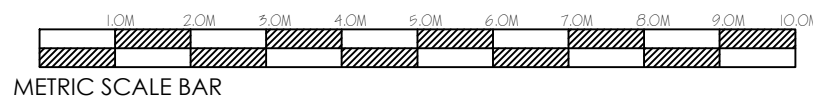

Revisions:	

JUNE 2026	Scale: 1:100 (A3)
DWG No:	26/DA124EF/AR02B

Applicant:	MR AVTAR SINGH
Address:	6 FREEMAN ROAD, GRAVESEND, KENT DA12 4EF

Proposal:	PROPOSED ENLARGEMENT OF FAMILY DWELLING
Application Site Address:	6 FREEMAN ROAD, GRAVESEND, KENT DA12 4EF

Agent:	KIRSTEN ASSOCIATES. 4 STONECROP CLOSE, ST. MARY'S ISLAND, KENT ME4 3HA
M:	07956919572 email: kirstenassociates@hotmail.co.uk