


Vehicle Cross over

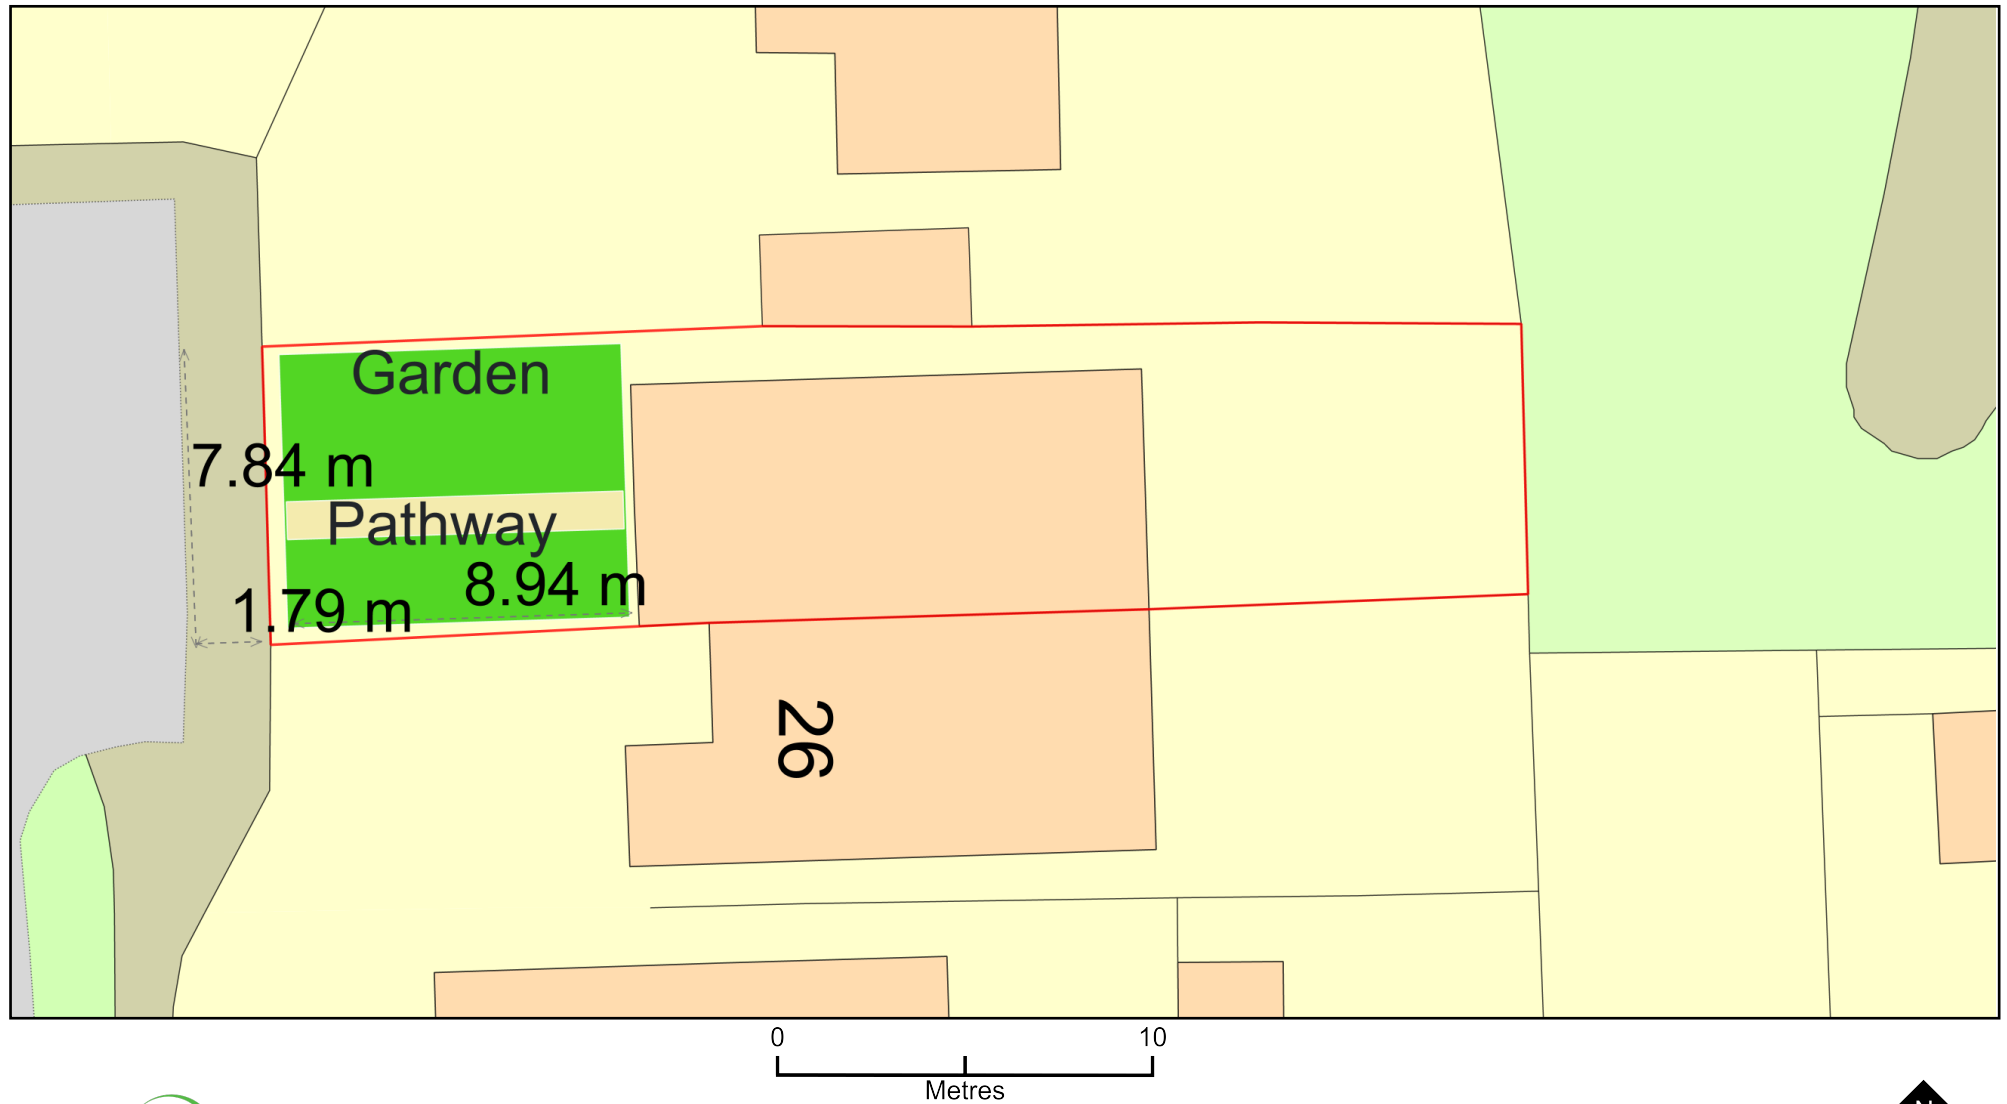

Plan Produced for: GBC and KCC

Date Produced: 17 May 2026

Plan Reference Number: TQRQM26137173103666

Scale: 1:200 @ A4

© Crown copyright and database rights 2025 OS 100042766