


## driveway and patio doors. - Location Plan

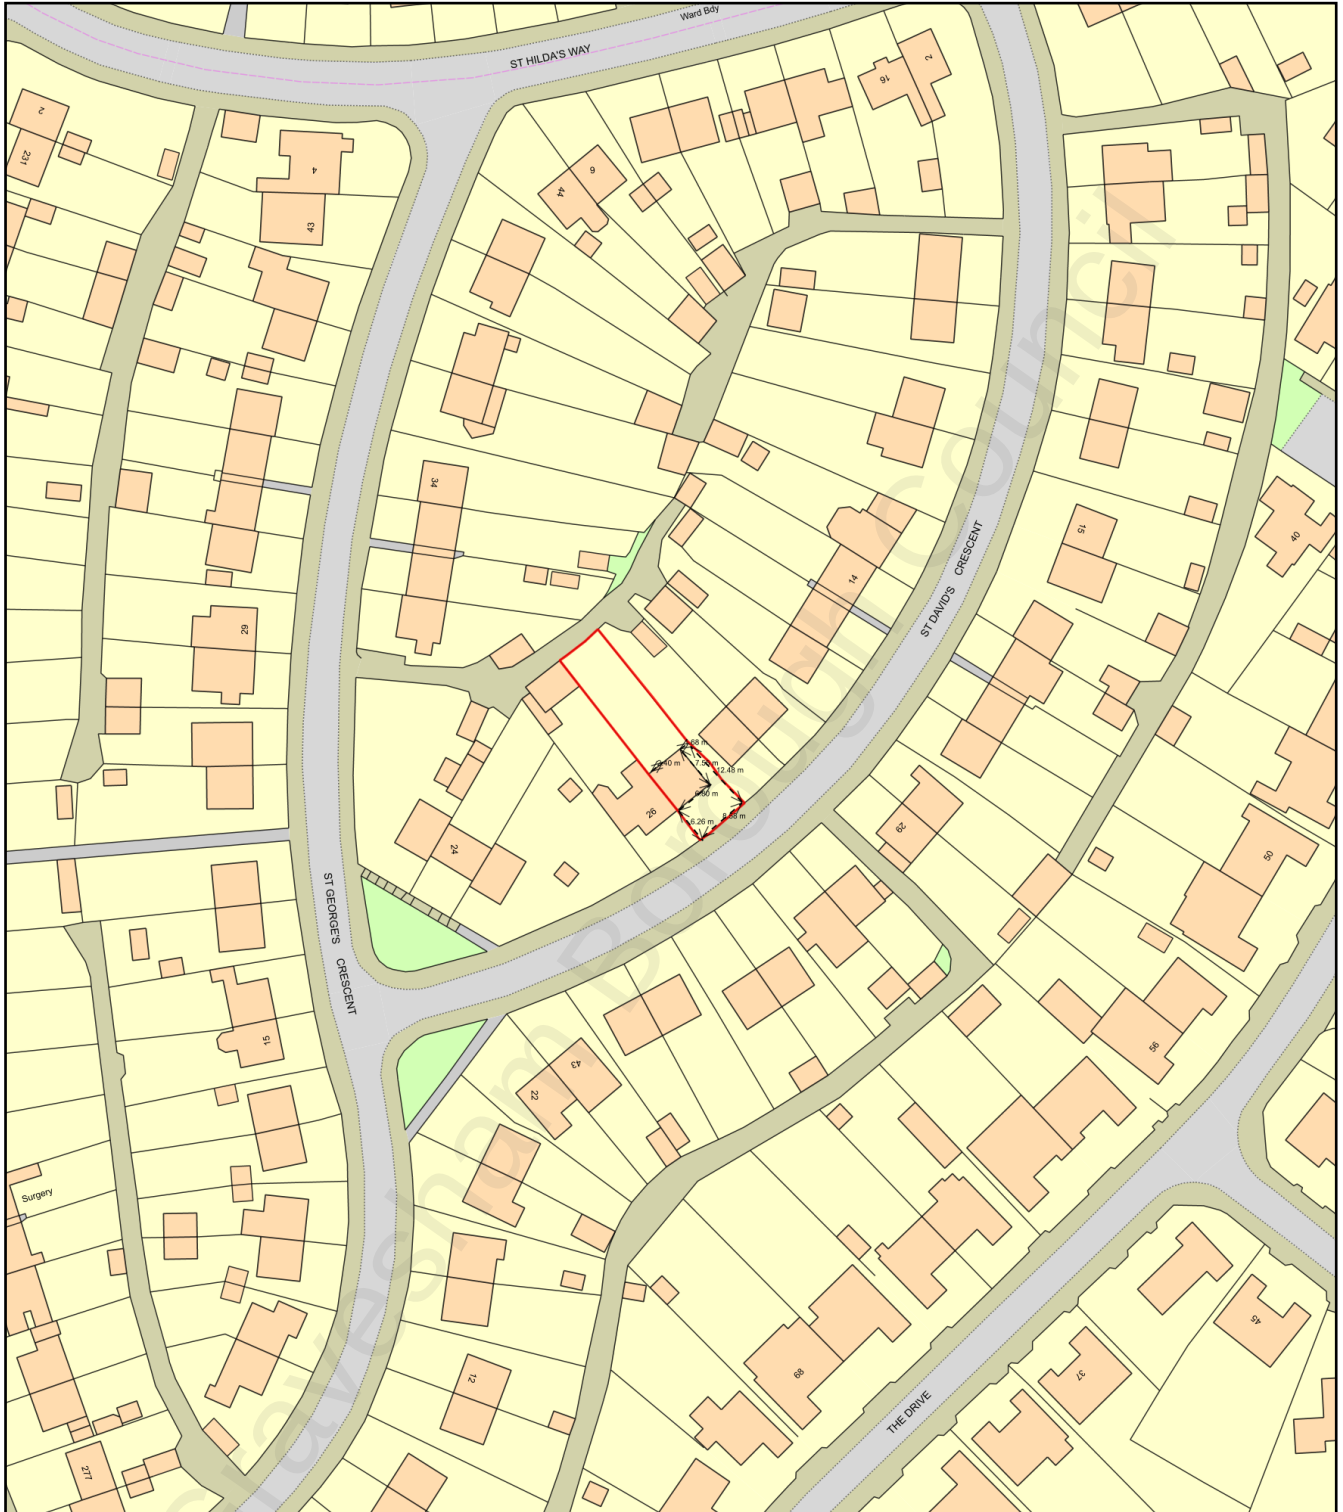

0 50  
Metres



Plan Produced for: Gravesham borough council.

Date Produced: 03 Jun 2022

Plan Reference Number: TQRQM22154135317723

Scale: 1:1250 @ A4