
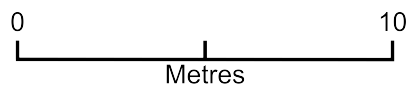


driveway and patio doors.

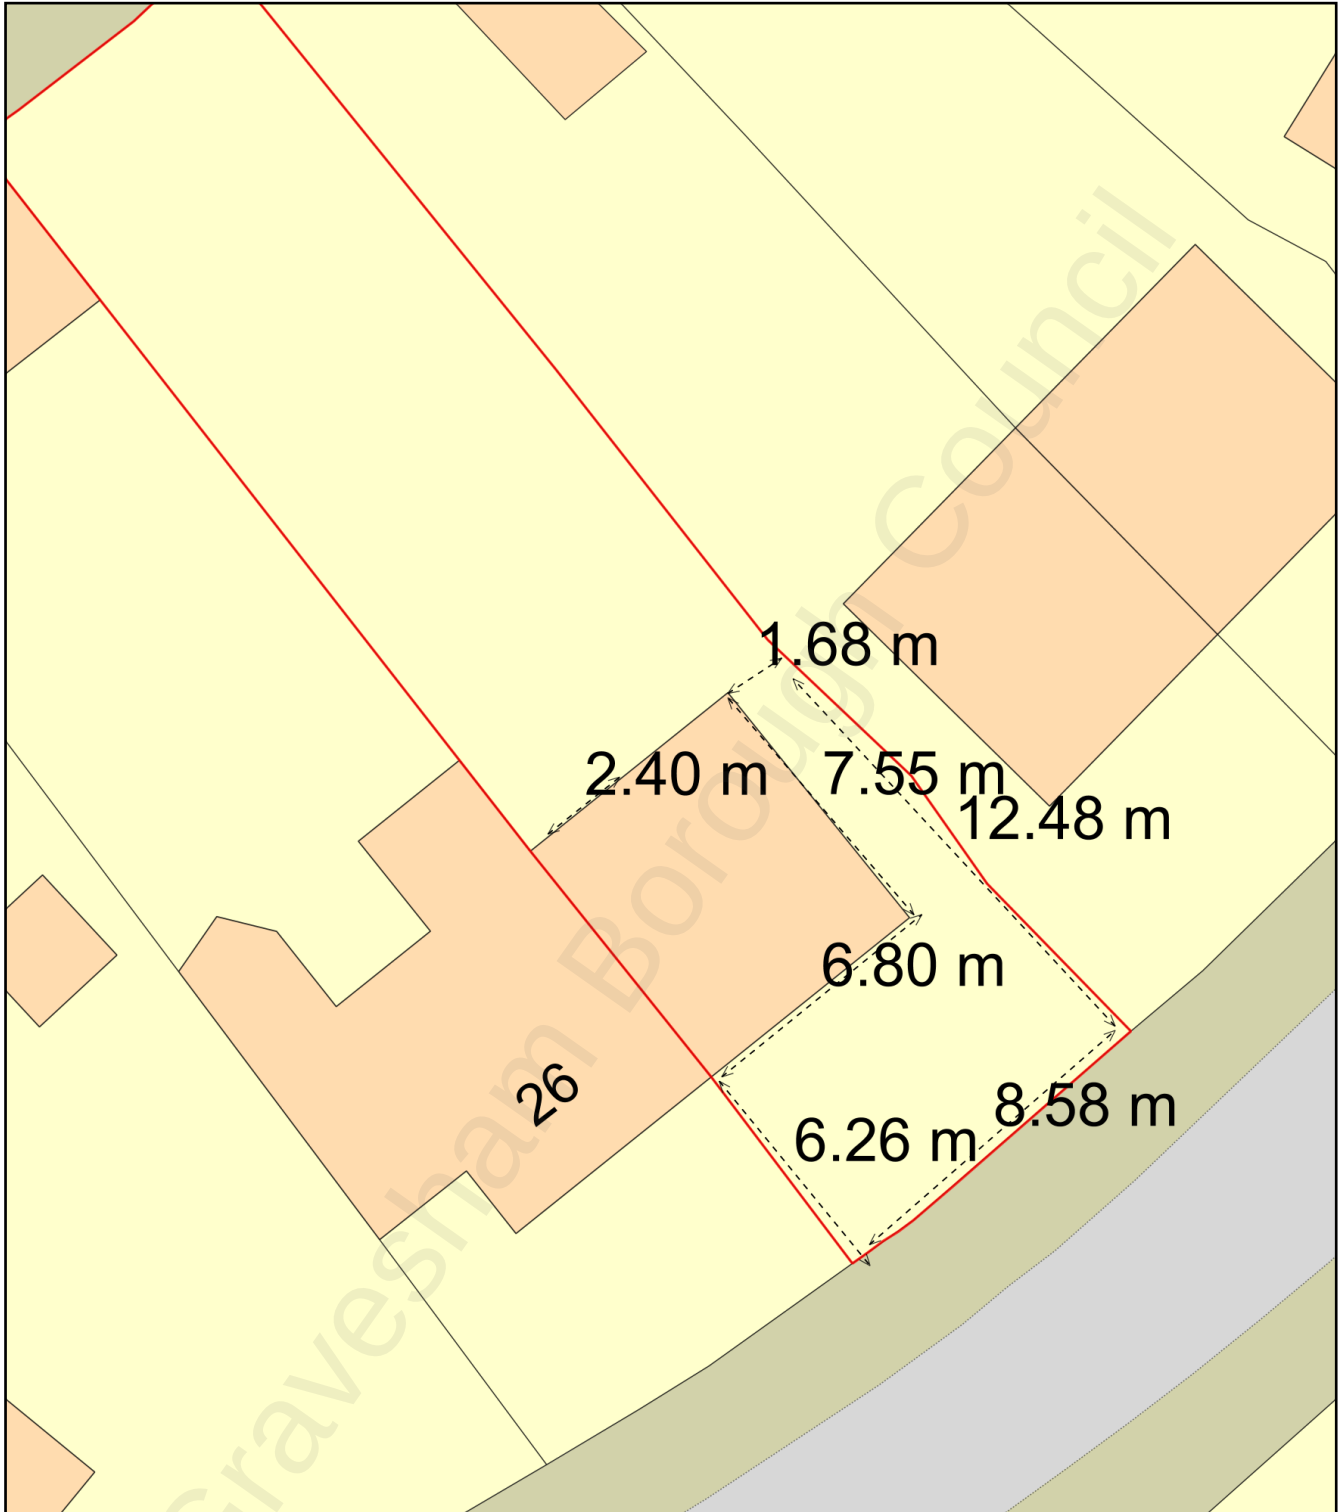

Plan Produced for: Gravesham borough council.

Date Produced: 03 Jun 2022

Plan Reference Number: TQRQM22154134824085

Scale: 1:200 @ A4