
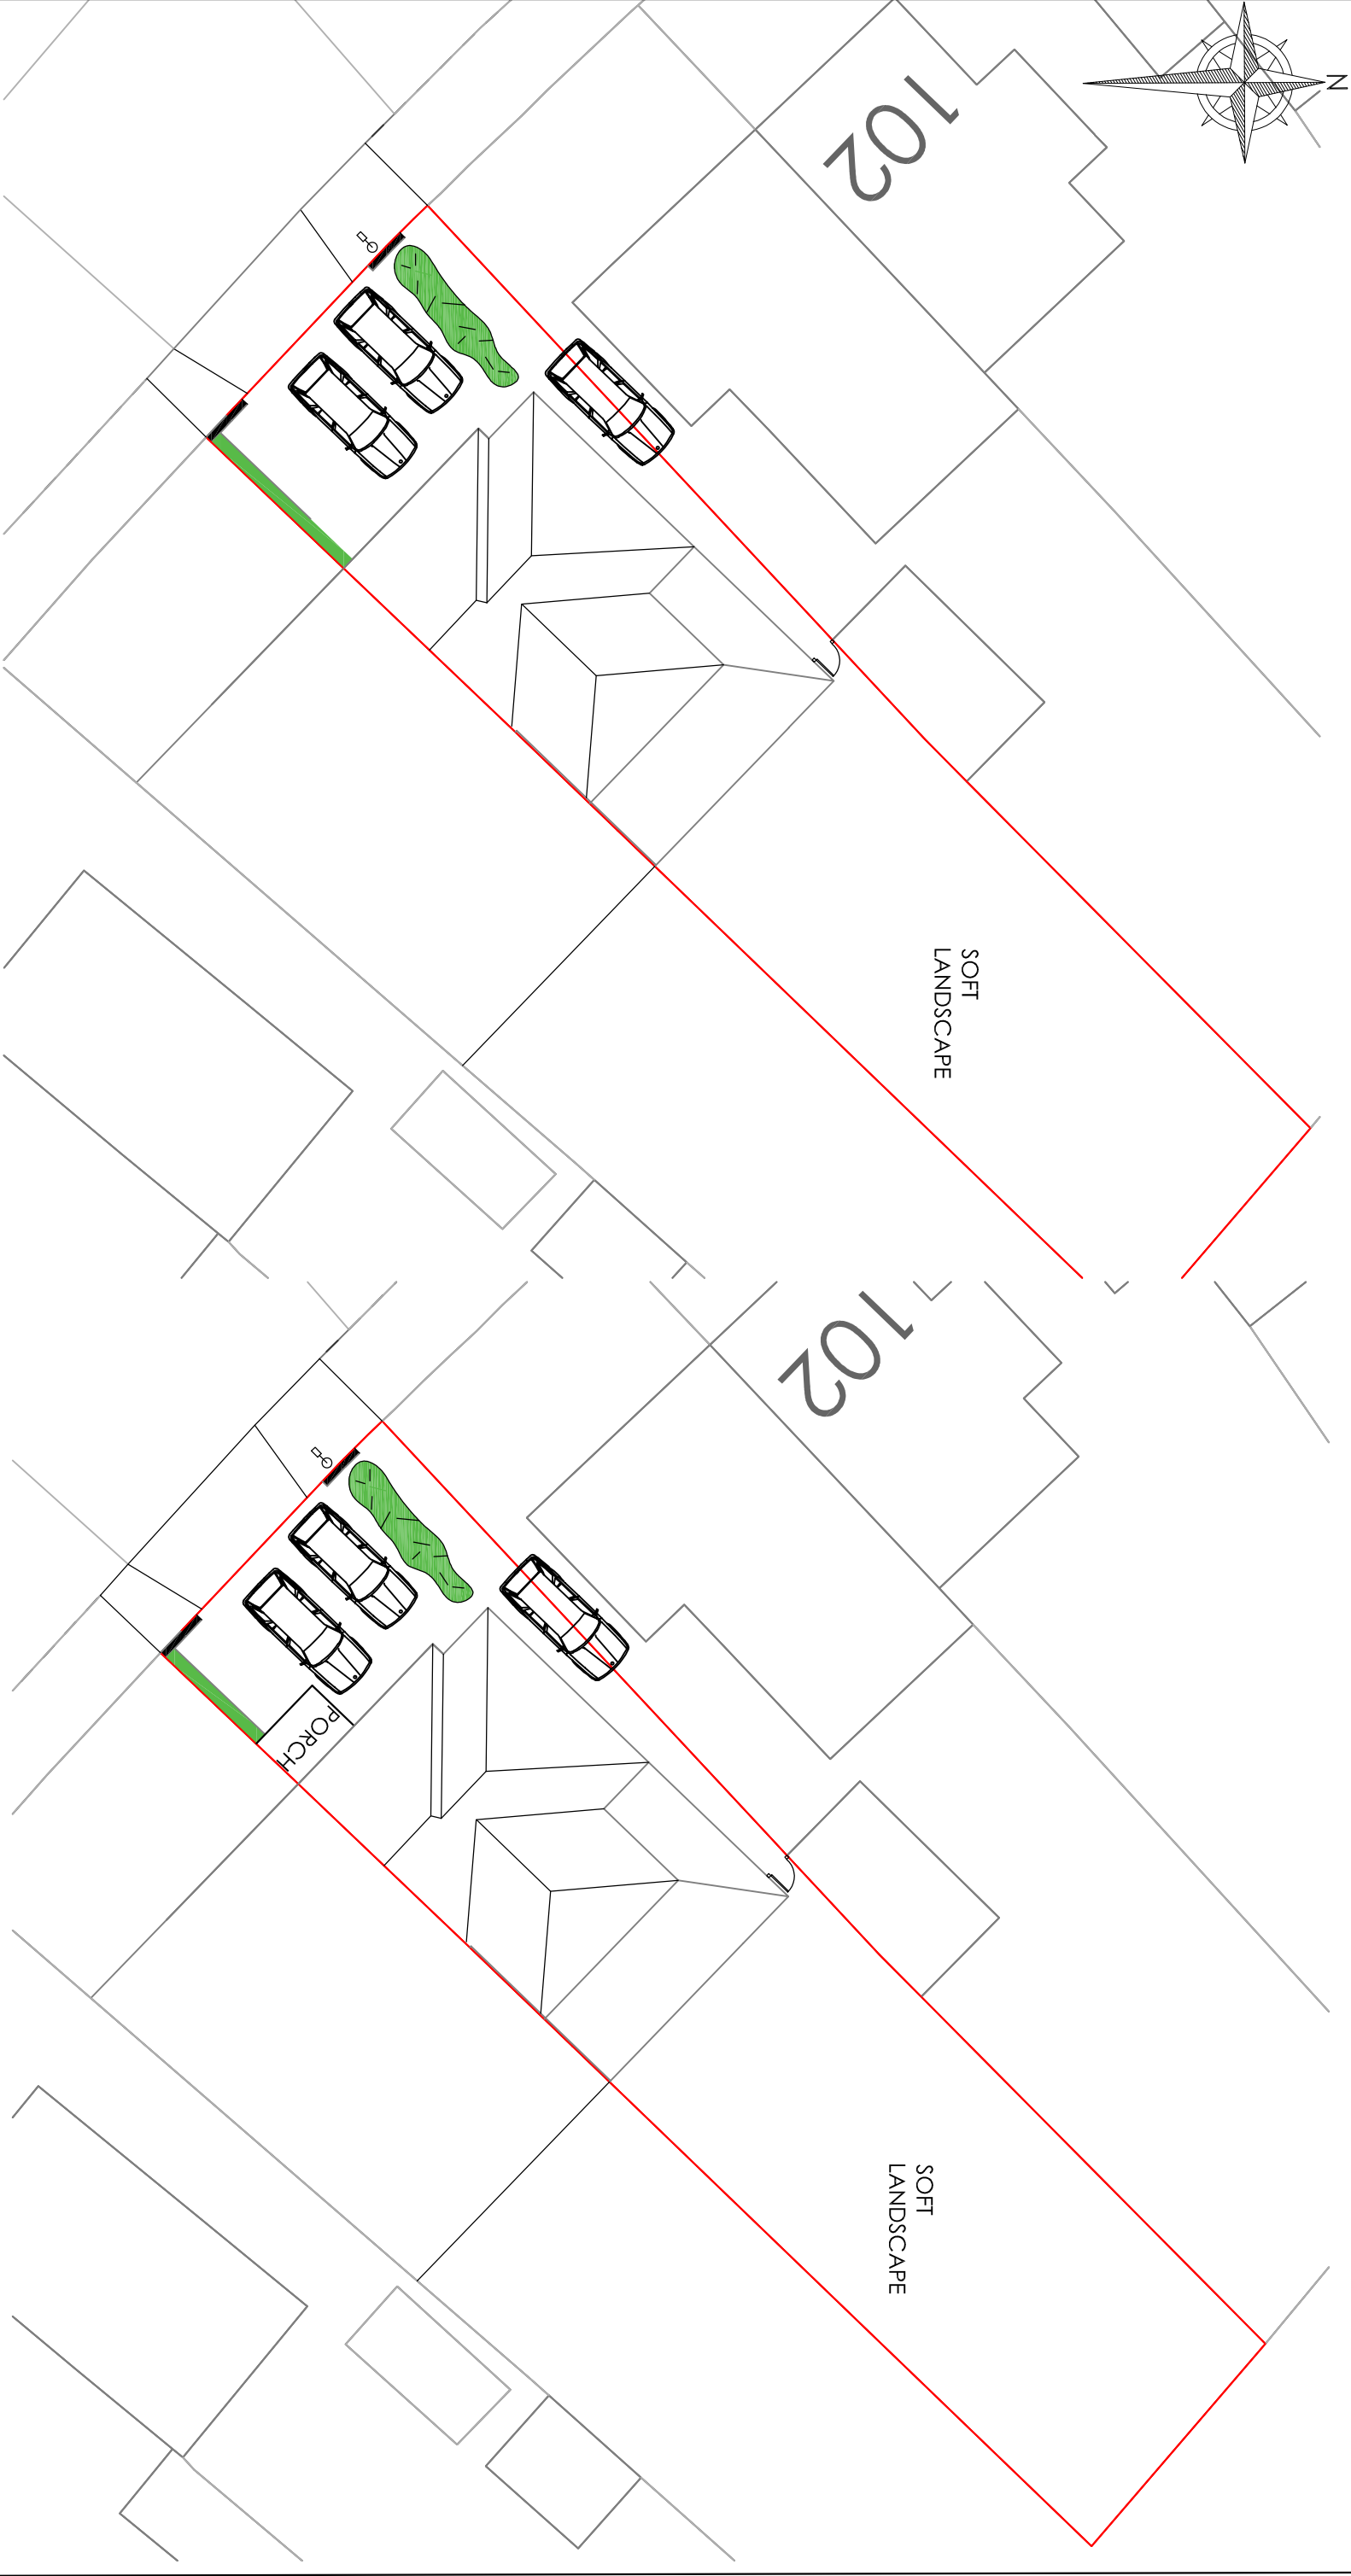


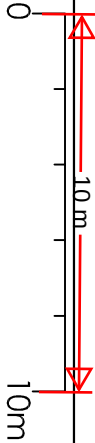

Pre Existing Block Plan

Existing Block Plan

Project					
Mr D S Dhot 98 Vigilant Way Gravesend Kent DA12 4PN					
Retrospective Planning for Front Porch					
Drawing Title					
Pre Existing and Existing Block Plans		Rev	Description	Date	Drawn HC
					Date July 25
					Scale 1:200
					Drawing No. 98VW/A3/04

H Channa
Picaroons Maidstone Road Platt Kent TN15 8LB
Tel: 07828277909 E-mail: hchanna@tiscali.co.uk