


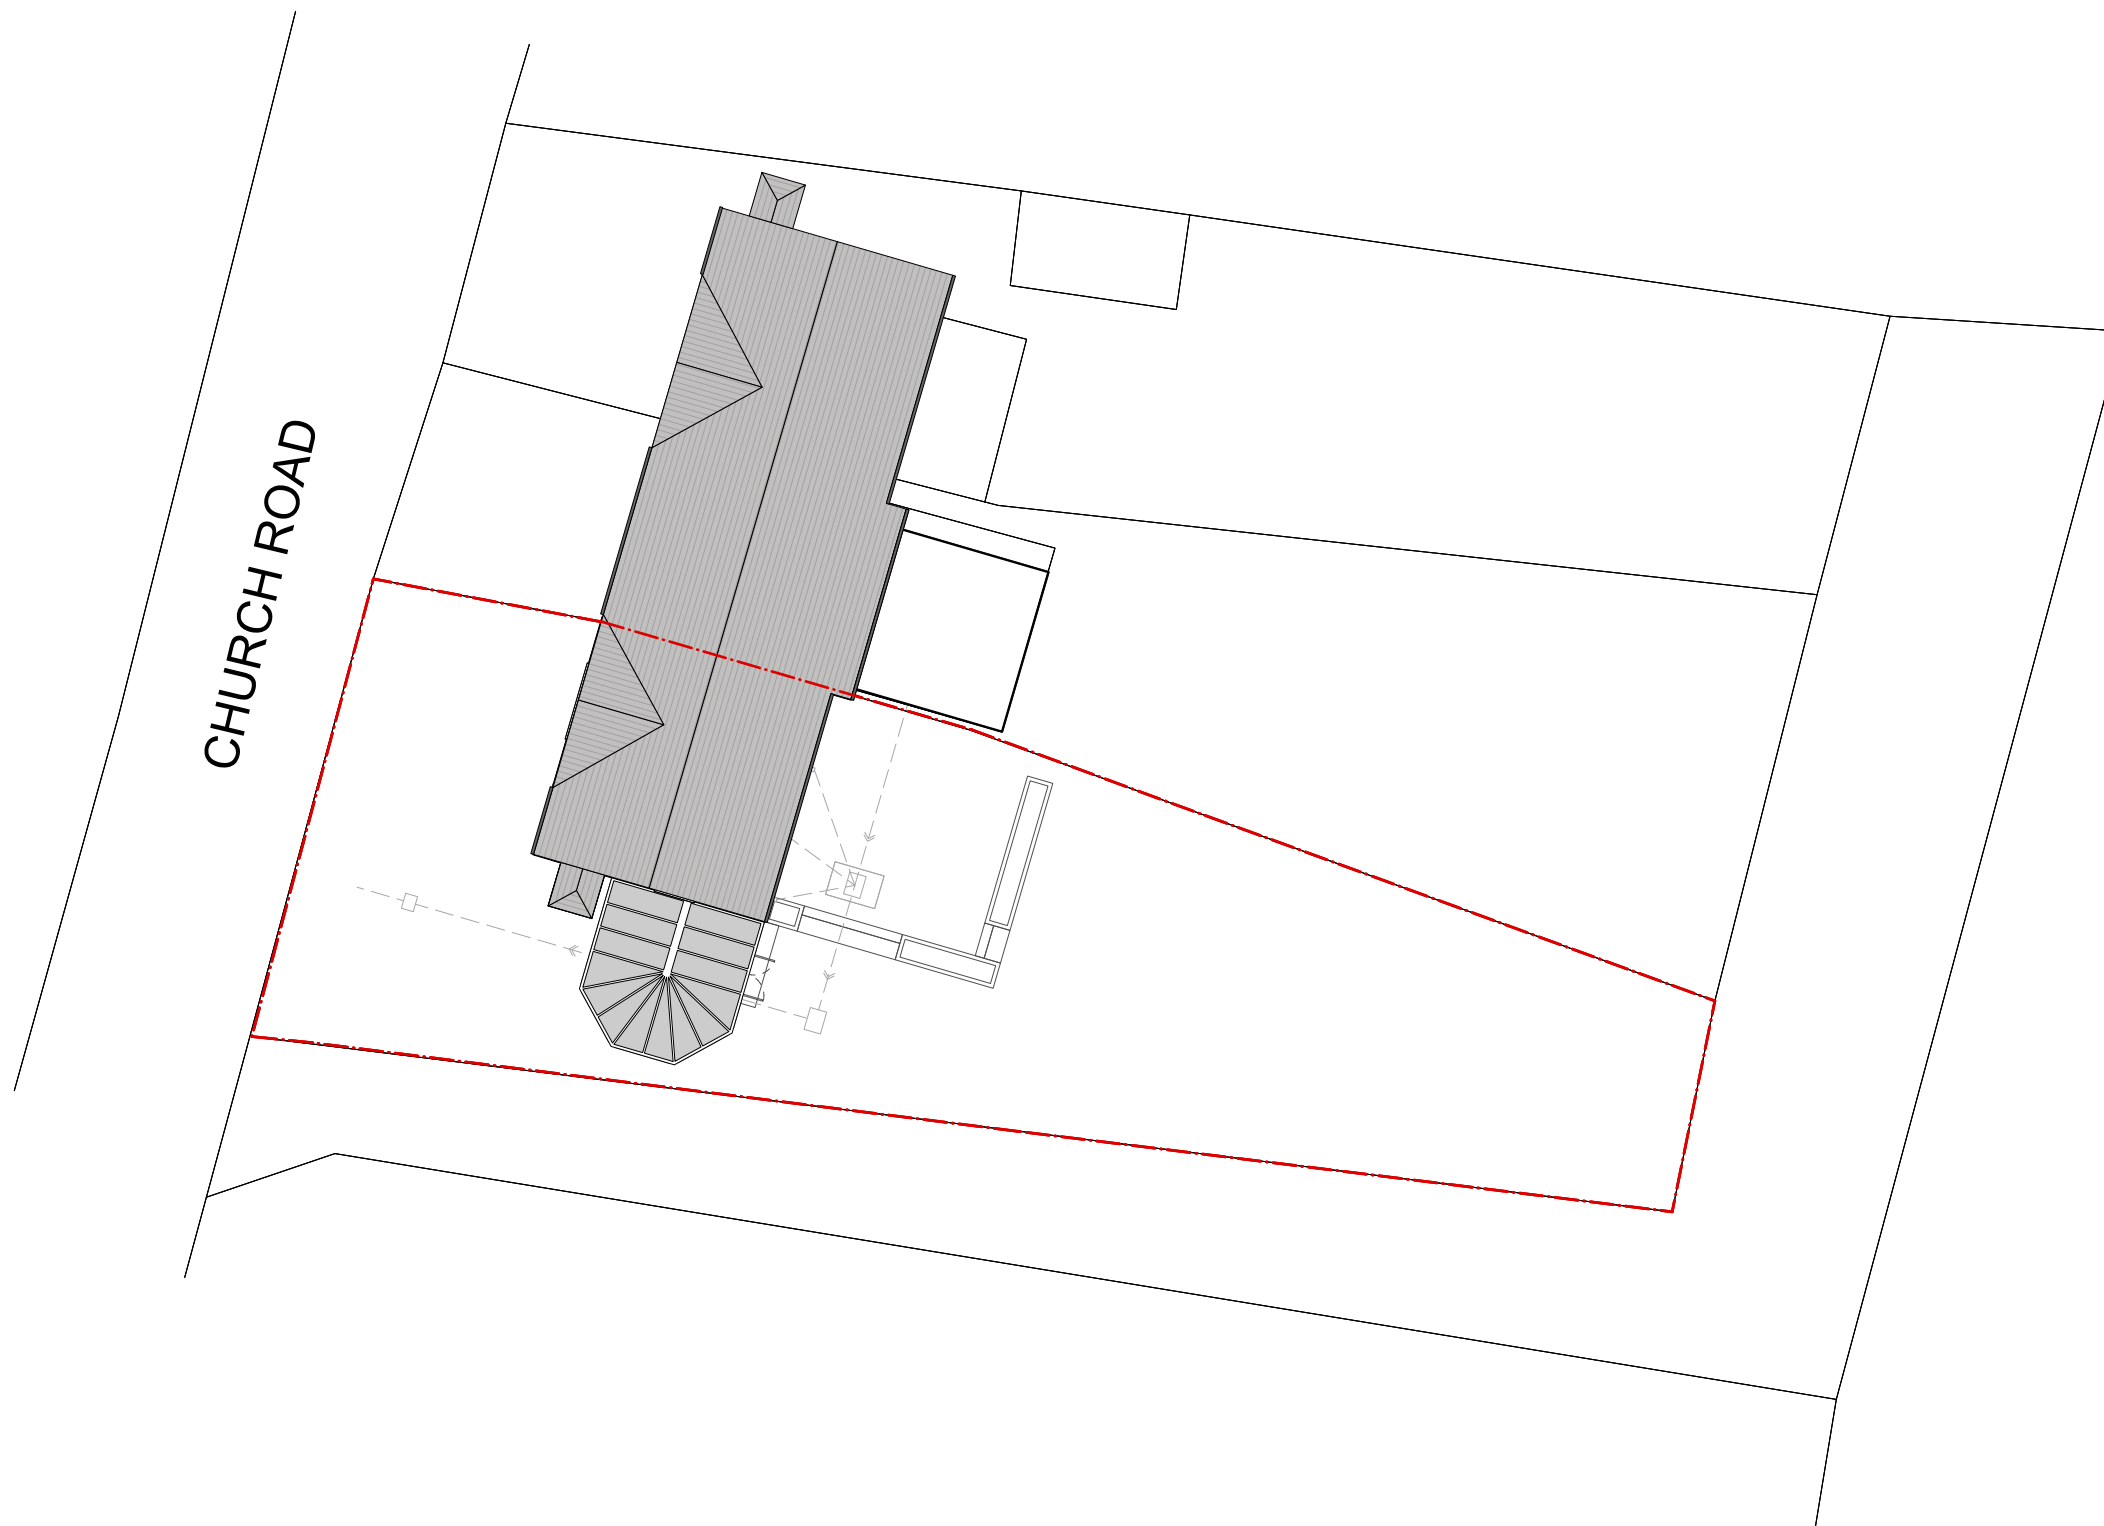

1

Existing Block Plan
Scale: 1:200

