


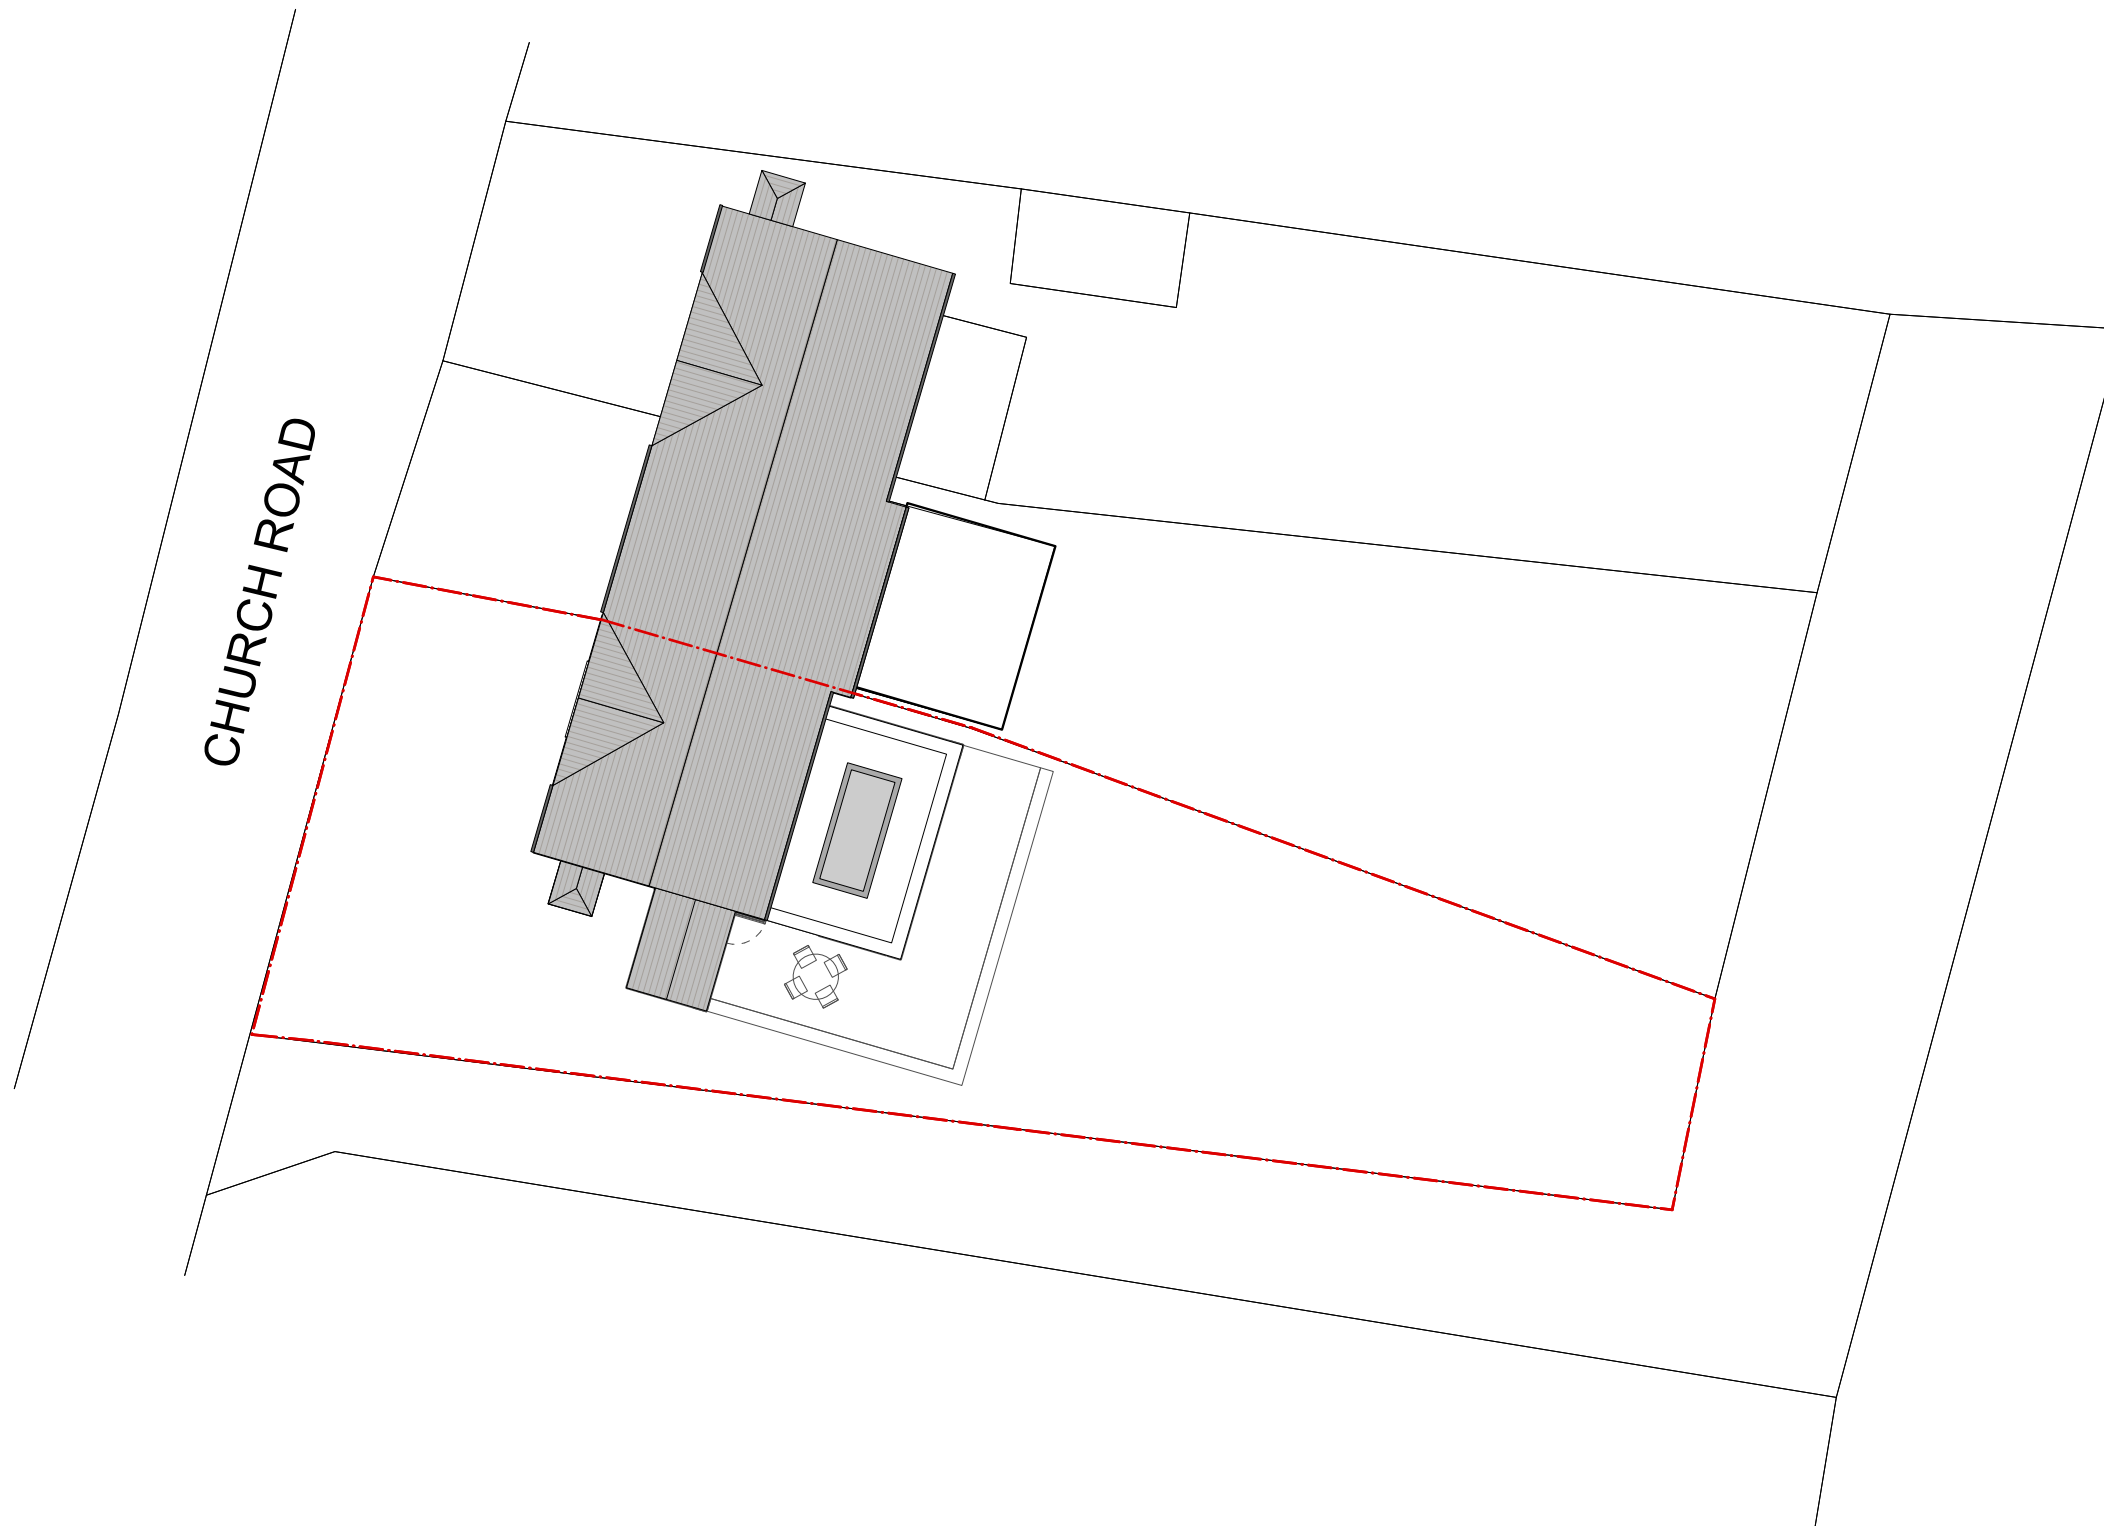

1

Proposed Block Plan
Scale: 1:200

