




1 Existing Section
Scale: 1:100

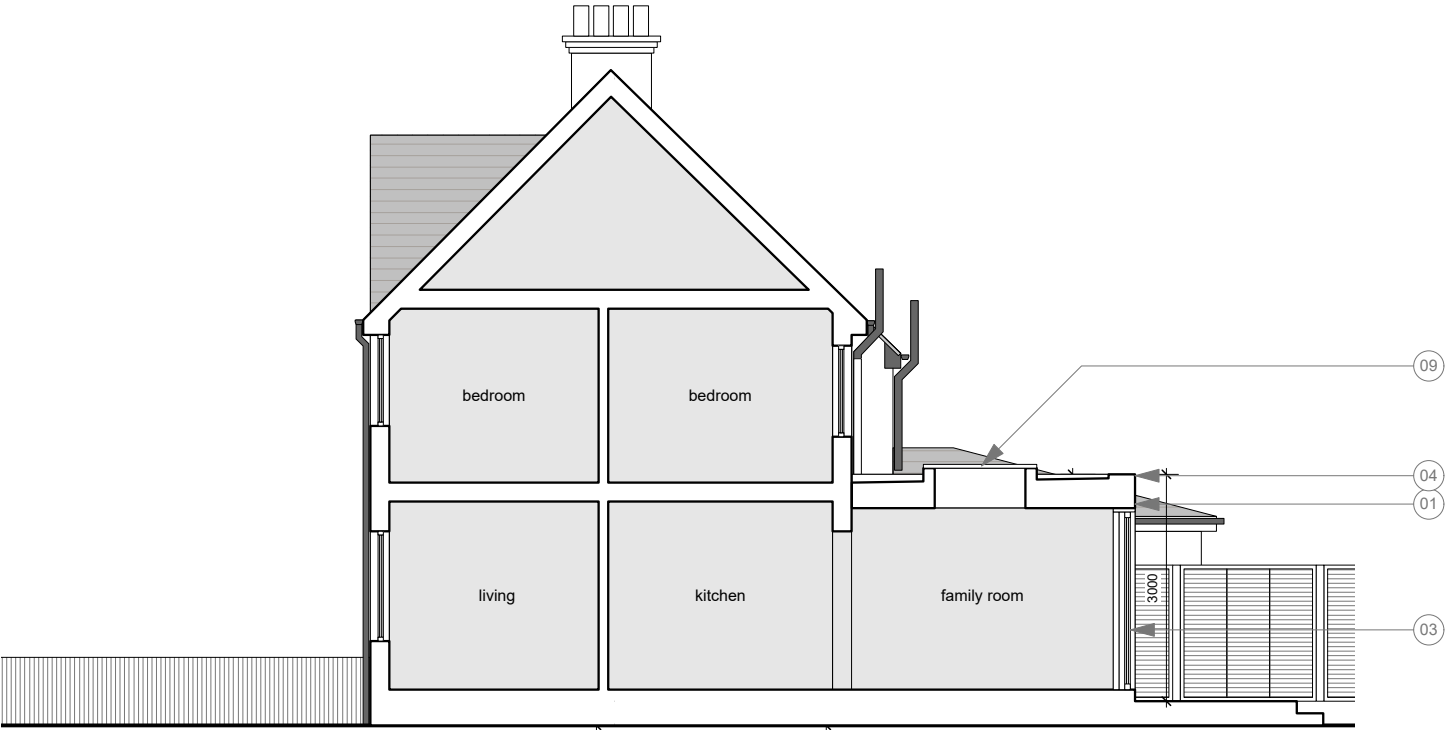

2 Proposed Section
Scale: 1:100

- Finishes Key:
- 01 White rendered finish to side and rear extension
 - 02 Double glazed UPVC doors to match existing, frame colour black
 - 03 Double glazed sliding doors, frame colour black
 - 04 Black roof coping trim
 - 05 Black rainwater downpipes and hoppers
 - 06 New tiled roof to match existing
 - 07 New black fascia to match existing
 - 08 Double glazed UPVC window to match existing, frame colour black
 - 09 New flat rooflight
 - 10 New black timber cladding to side extension

