PLANNING

KEY:

Existing Volume

Proposed Volume

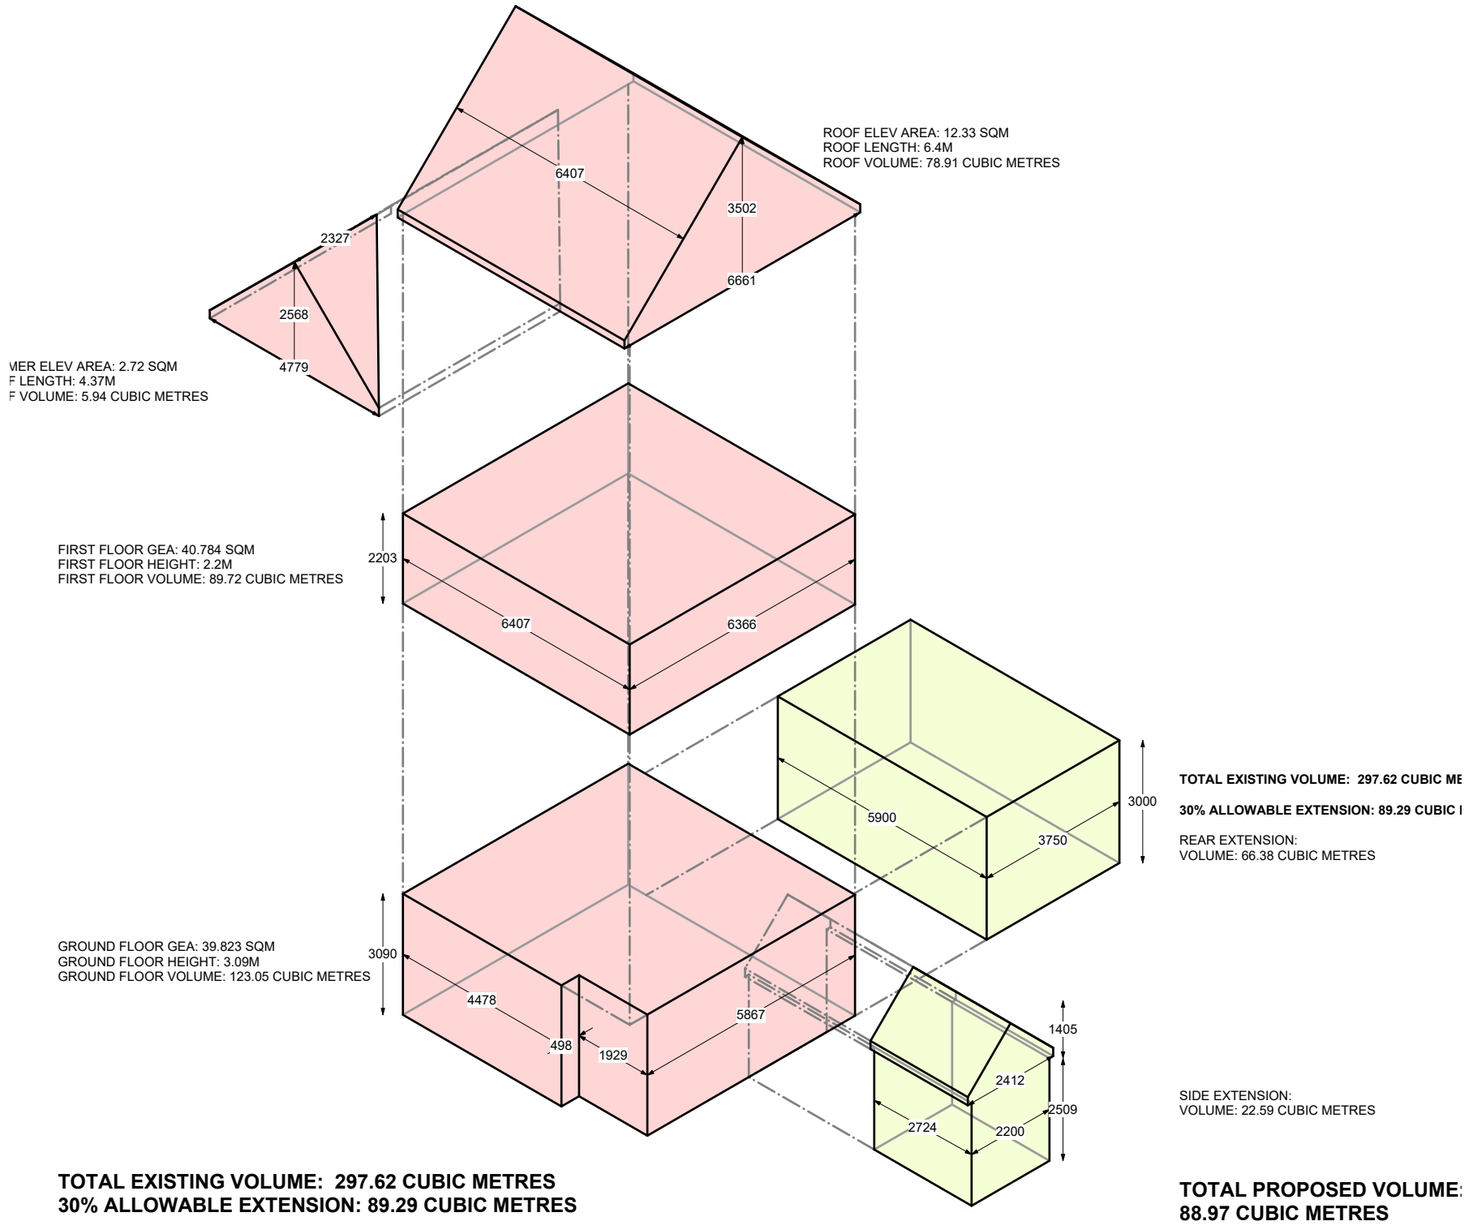

TOTAL EXISTING VOLUME: 297.62 CUBIC METRES
30% ALLOWABLE EXTENSION: 89.29 CUBIC METRES

TOTAL PROPOSED VOLUME:
88.97 CUBIC METRES

Scale NTS @A3

253 (PL)401 Rev. P1 Mar 2025

Client: Vicky + Miles Brooke

Existing + Proposed Volume Calculation

4 New Dairy Farm Cottages

Church Street, Higham, Kent, ME3 7LR