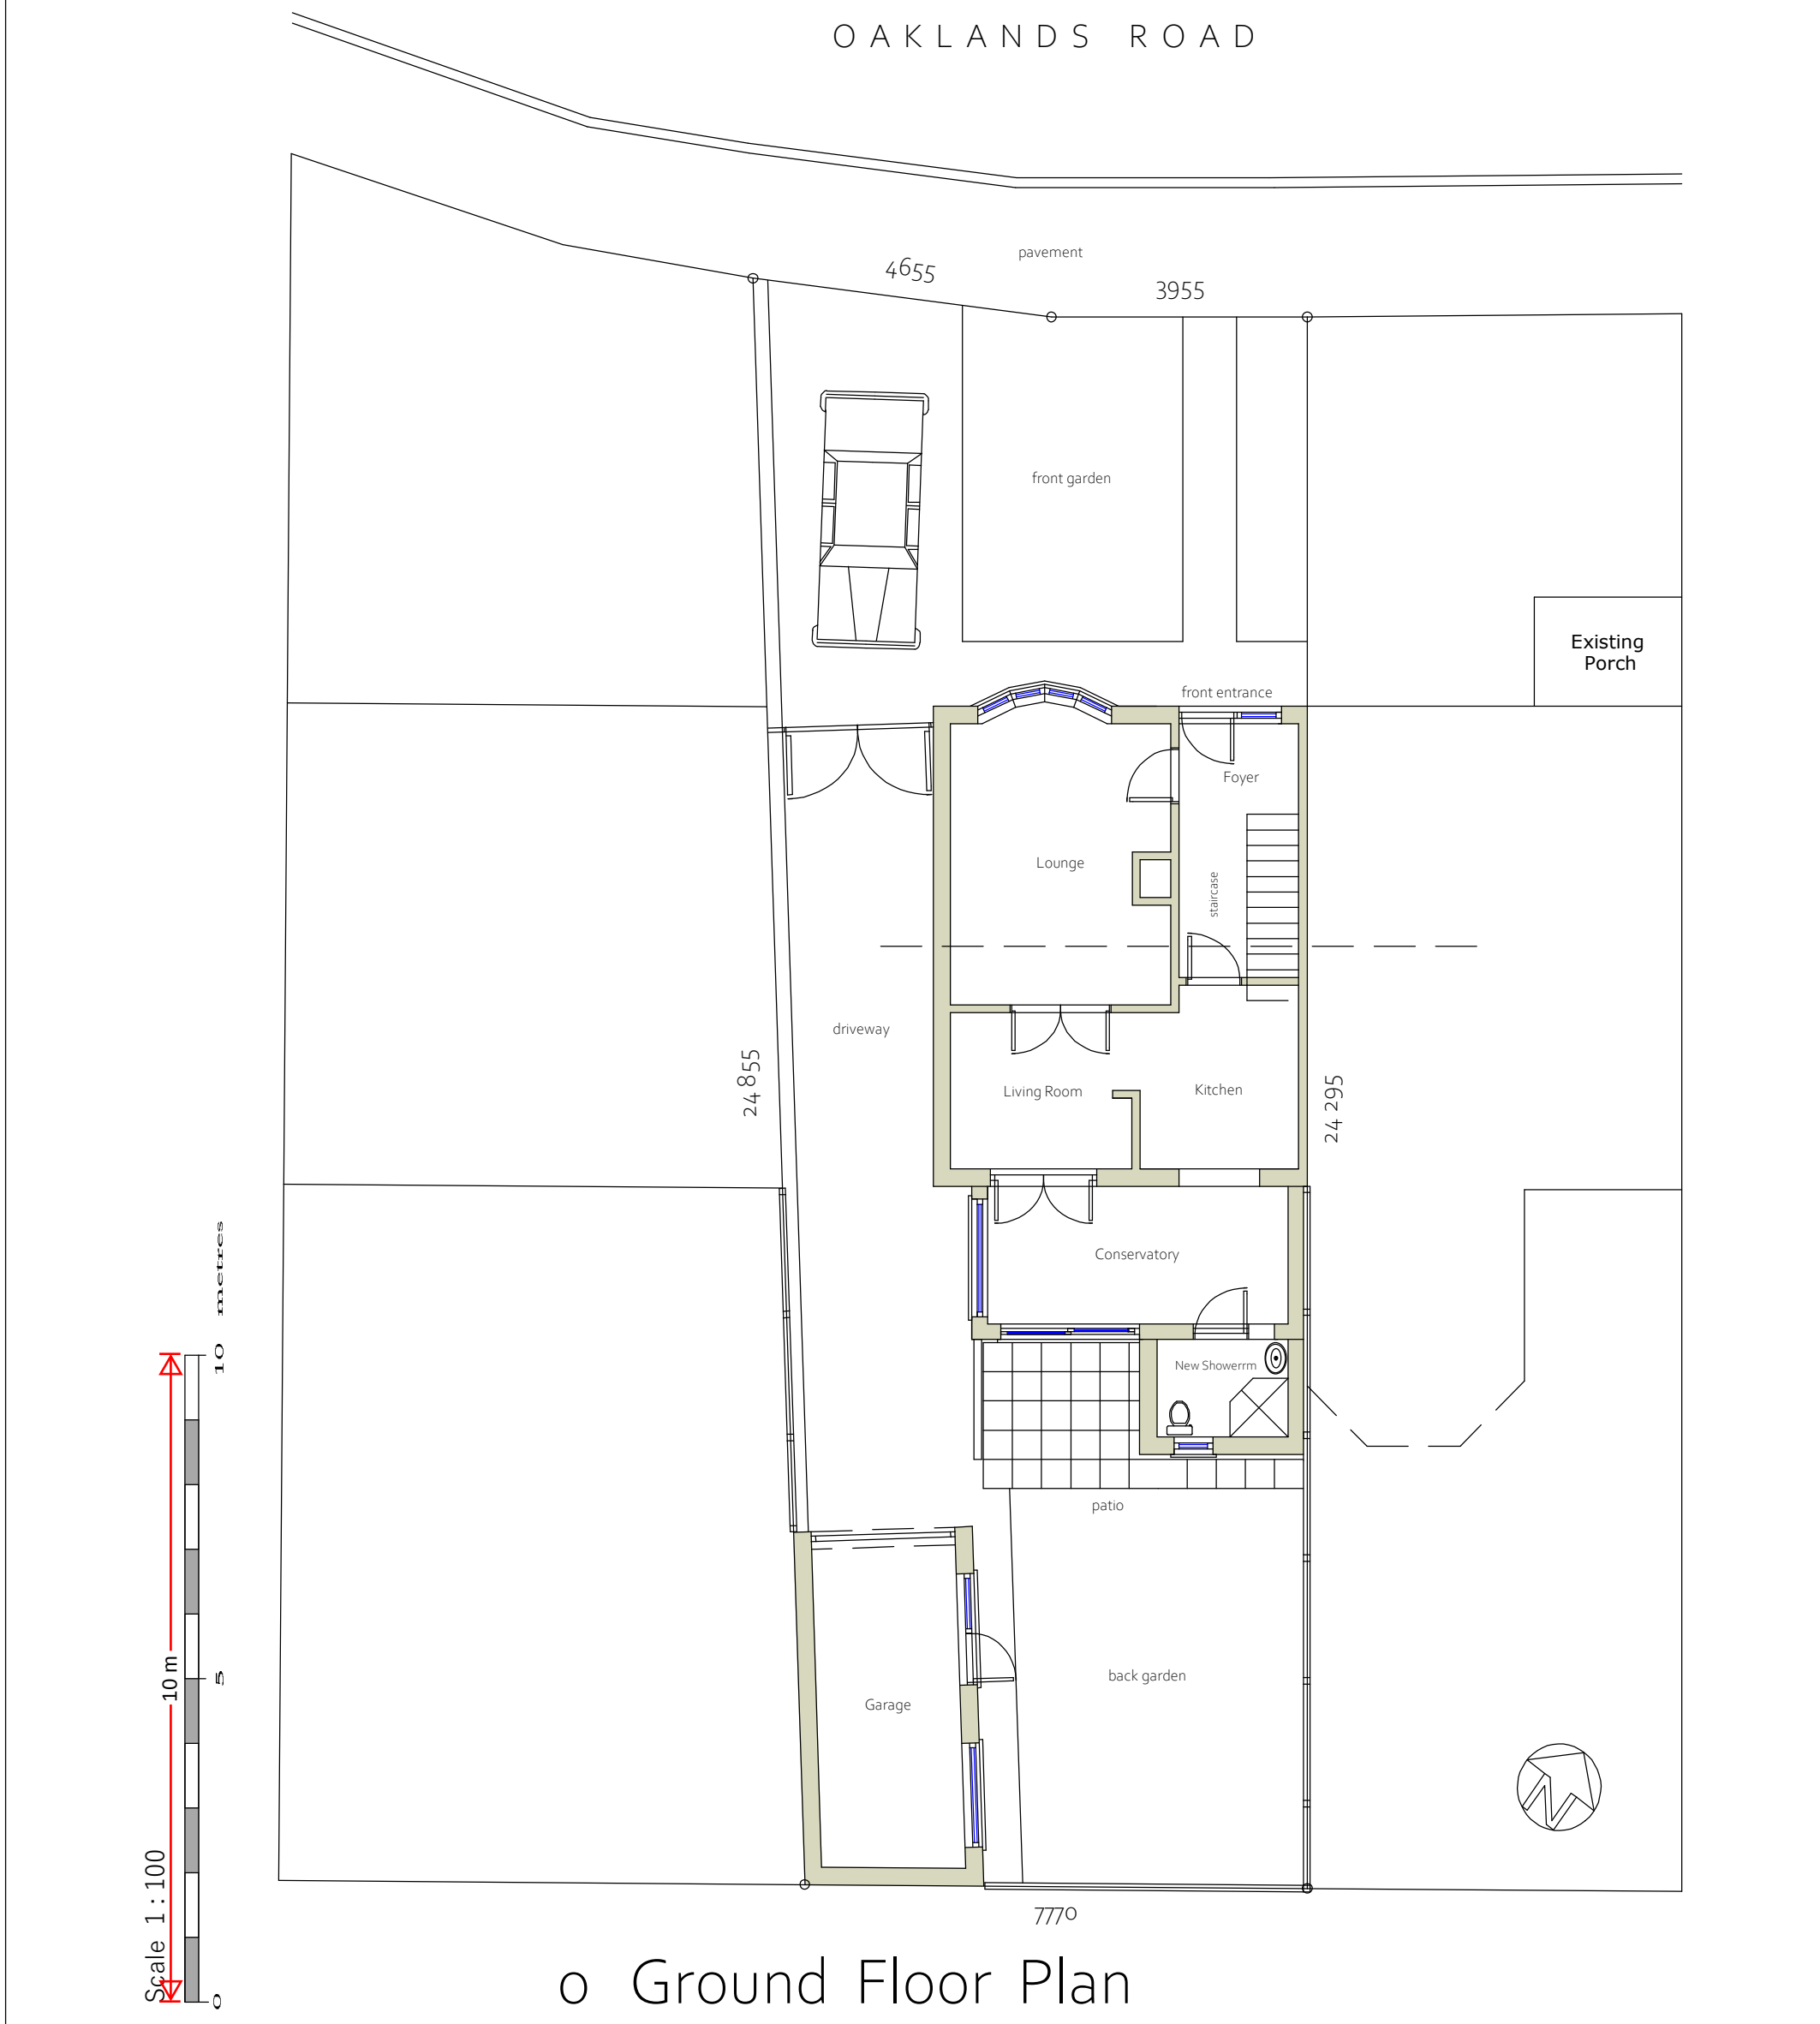



# o Ground Floor Plan

| | | | | |
|---|---|---|---|---|
| NO<br><br>01 | TITLE TIETEL<br>Existing Ground Floor Plan<br>DRAWN CJC GETEKEN<br>SCALE SKAAL<br>1:100 | PROJECT PROJEK<br>**House More**<br>30 Oaklands Road<br>Northfleet DA11 8PA<br>New Front Porch | REFERENCE VERWYS | CHRISTOPHER COWLEY AND ASSOCIATES<br>079-86340719<br>c.cowley@tiscali.co.uk |