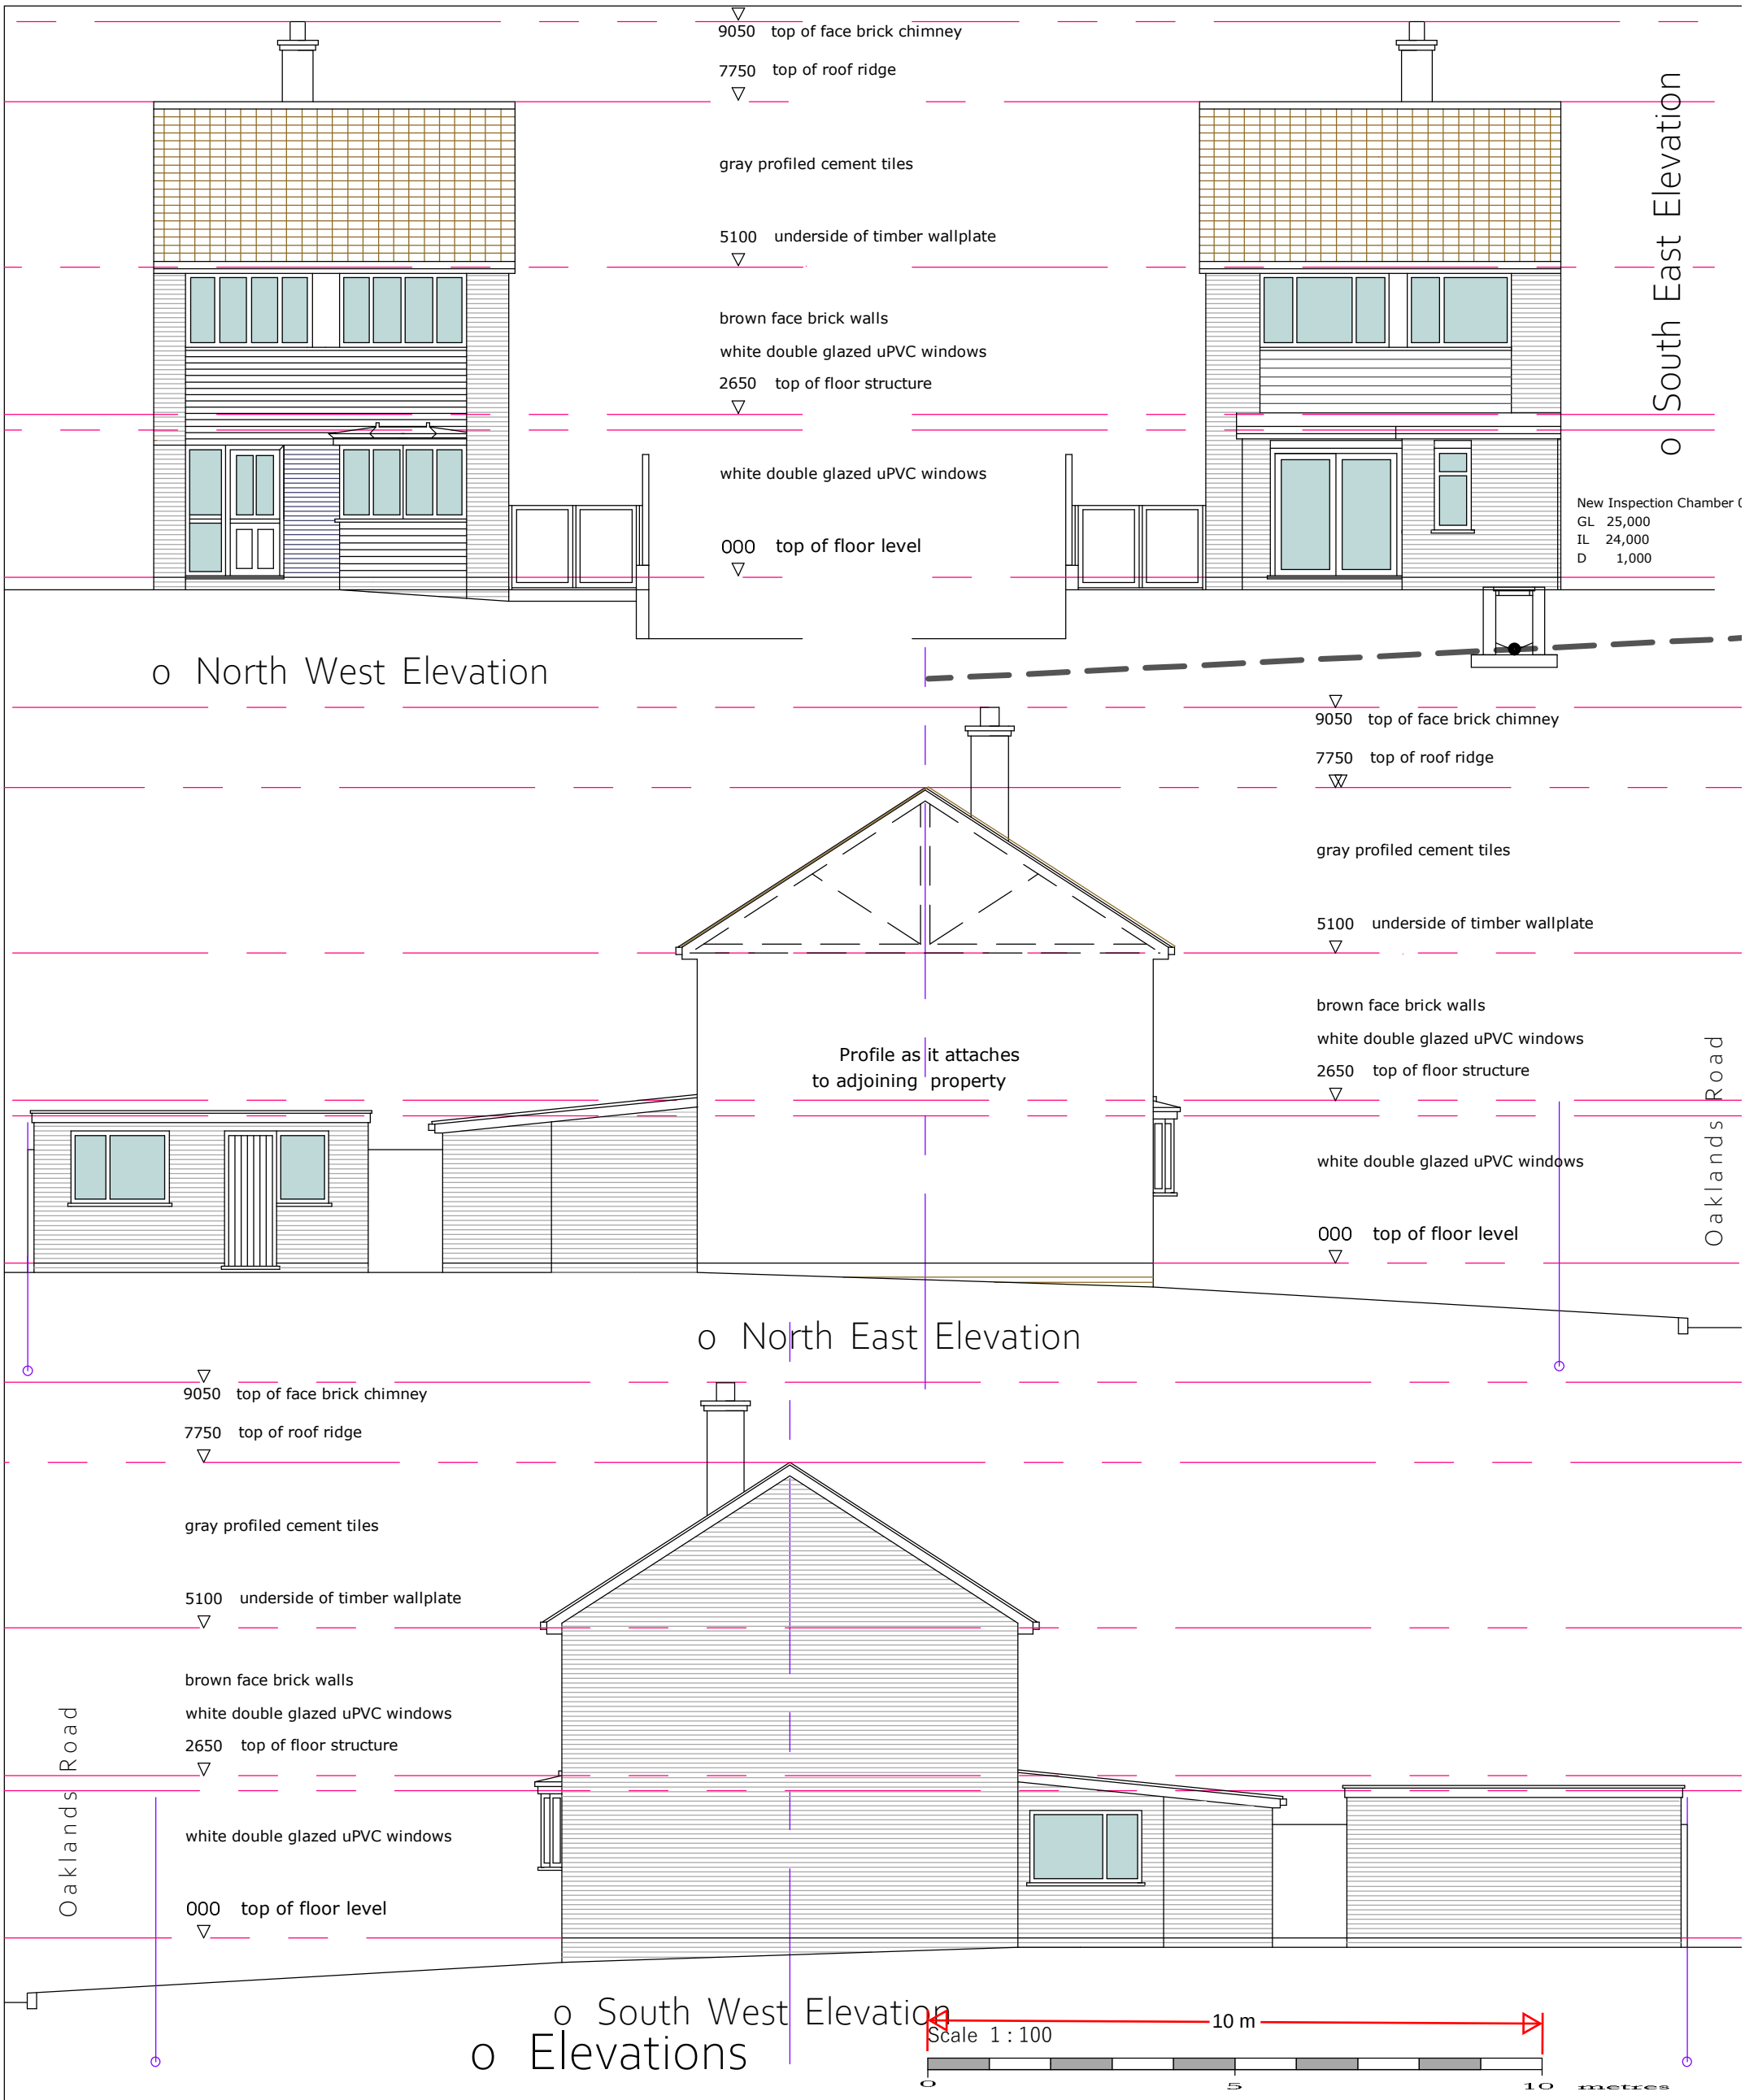


NO 02	TITLE TIETEL Existing Elevations DRAWN CJC GETEKEN SCALE SKAAL 1:100	PROJECT PROJEK House More 30 Oaklands Road Northfleet DA11 8PA New Front Porch	REFERENCE VERWYS	CHRISTOPHER COWLEY AND ASSOCIATES 079-86340719 c.cowley@tiscali.co.uk