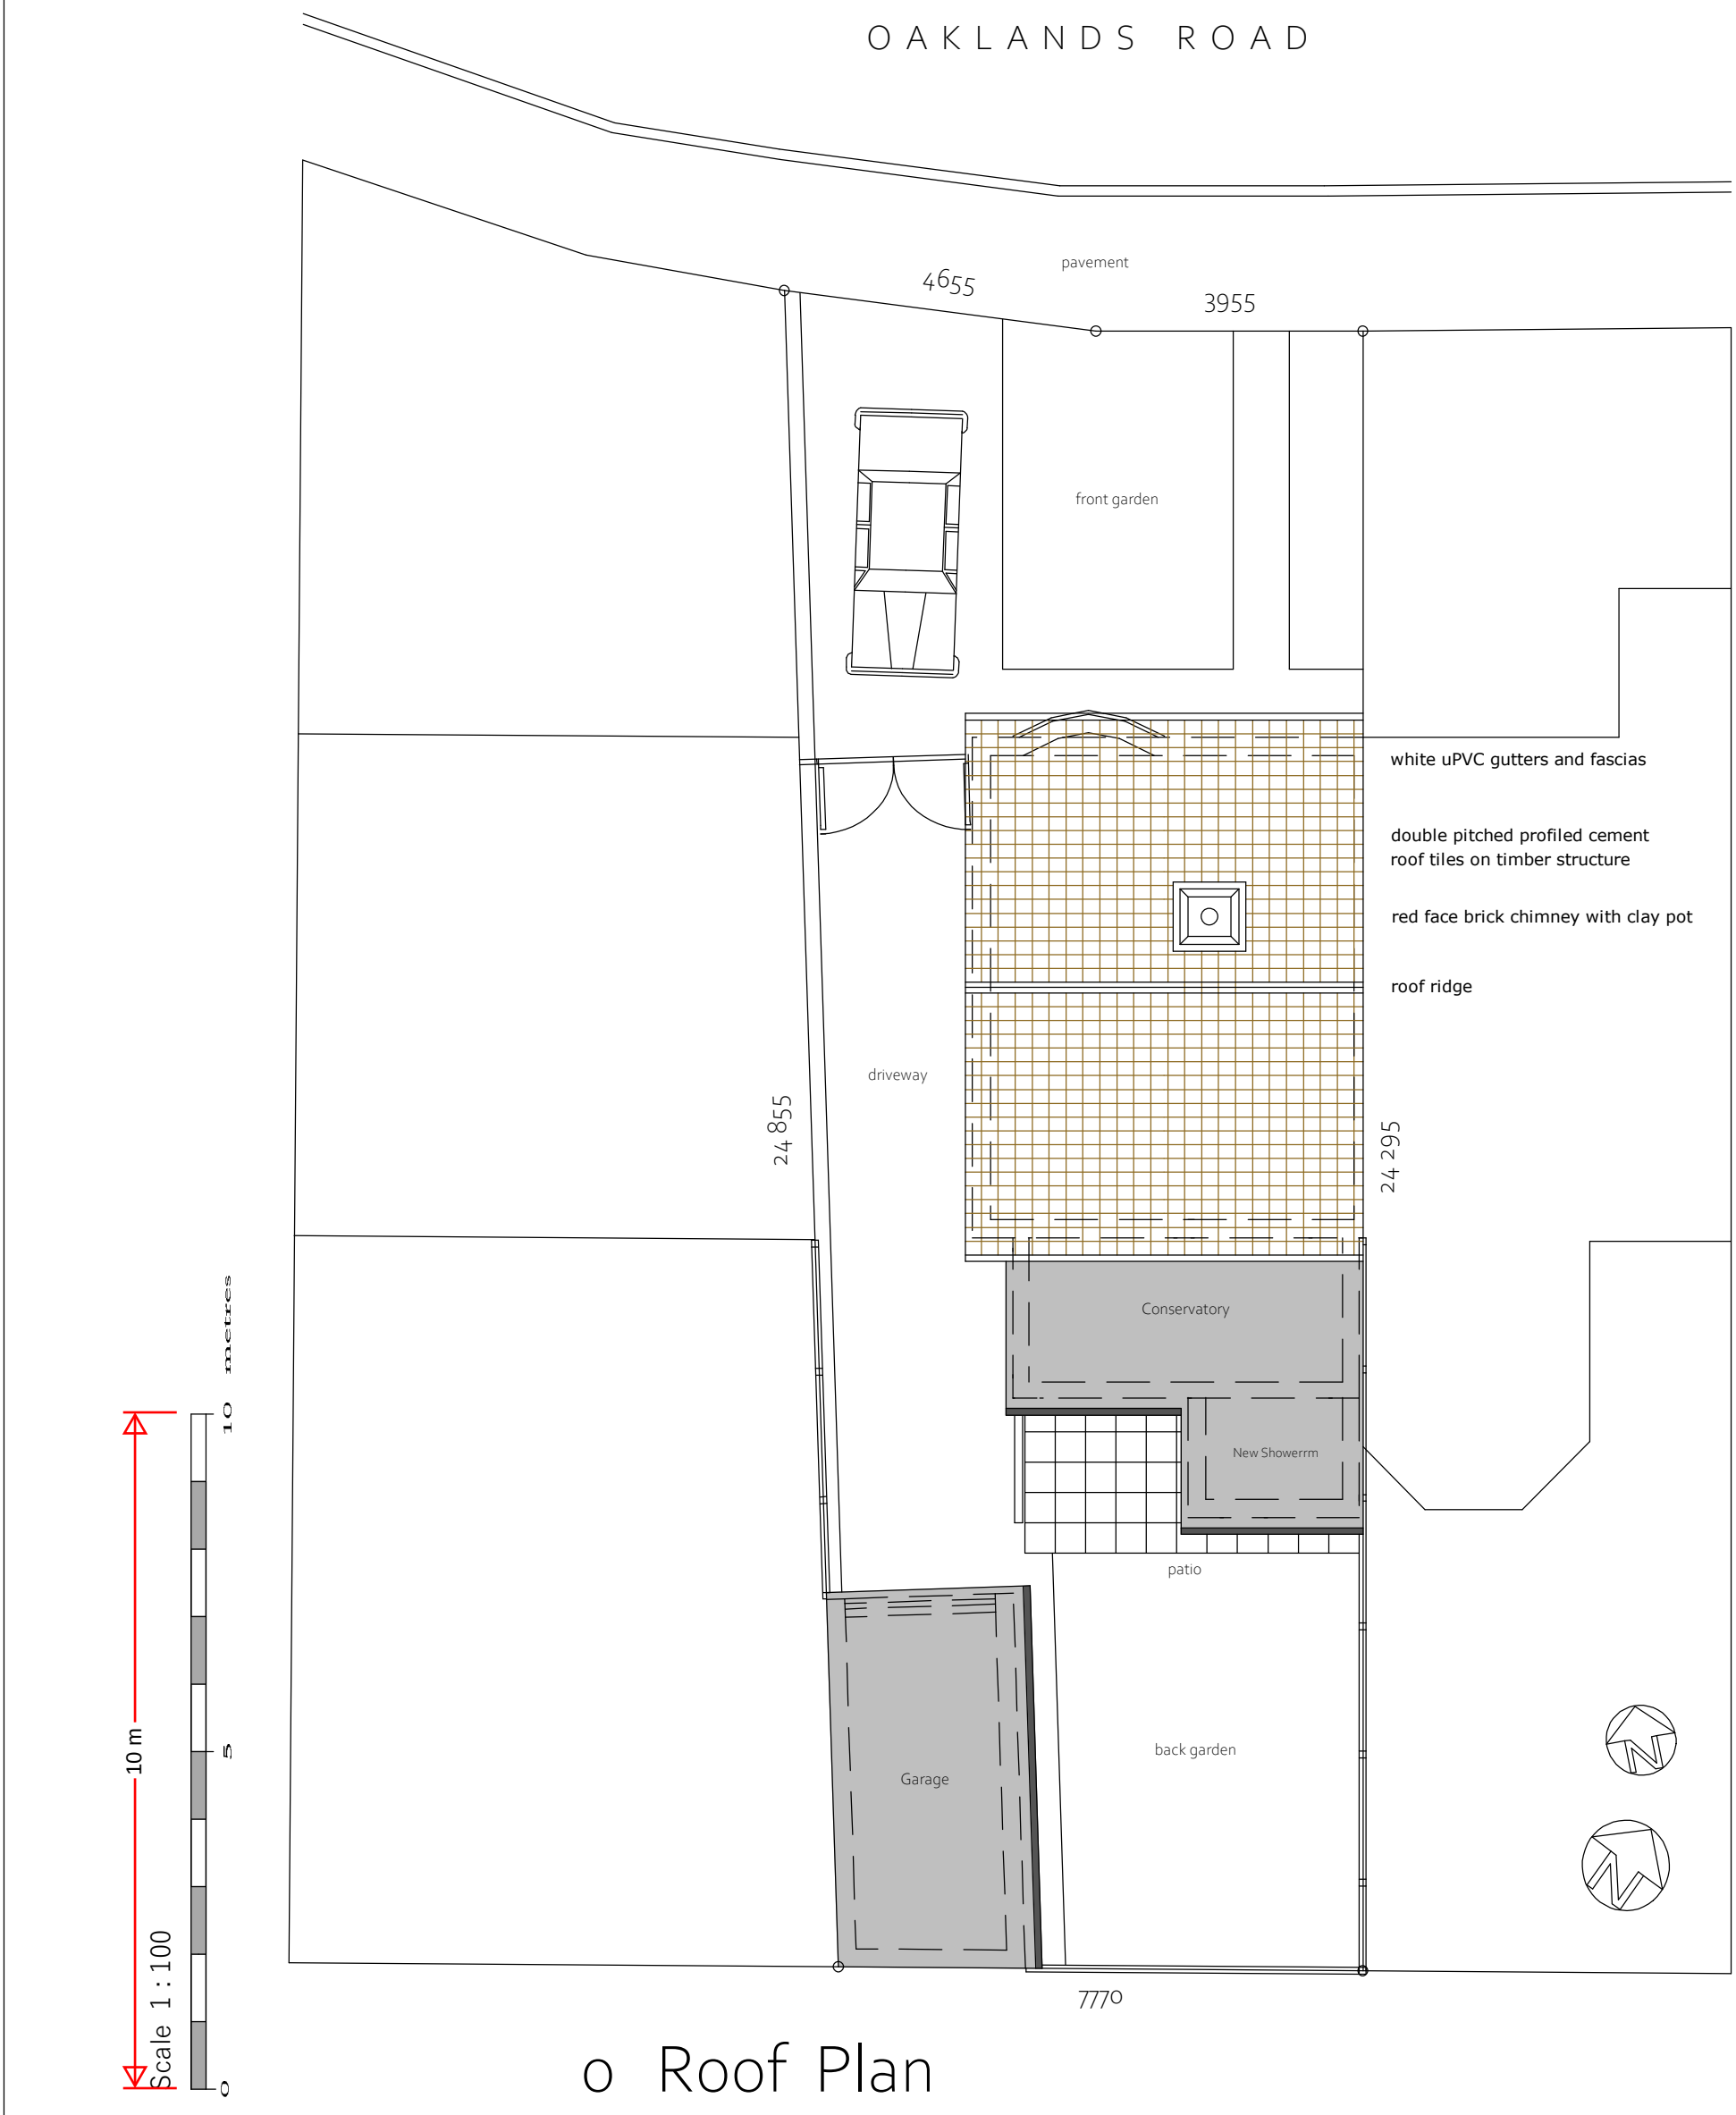


o Roof Plan

NO	TITLE / TIETEL	PROJECT / PROJEK	REFERENCE / VERWYS	
04	Existing Roof Plan	House More 30 Oaklands Road Northfleet DA11 8PA New Front Porch		CHRISTOPHER COWLEY AND ASSOCIATES 079-86340719 c.cowley@tiscali.co.uk
	DRAWN CJC GETEKEN			
	SCALE / SKAAL 1:100			