


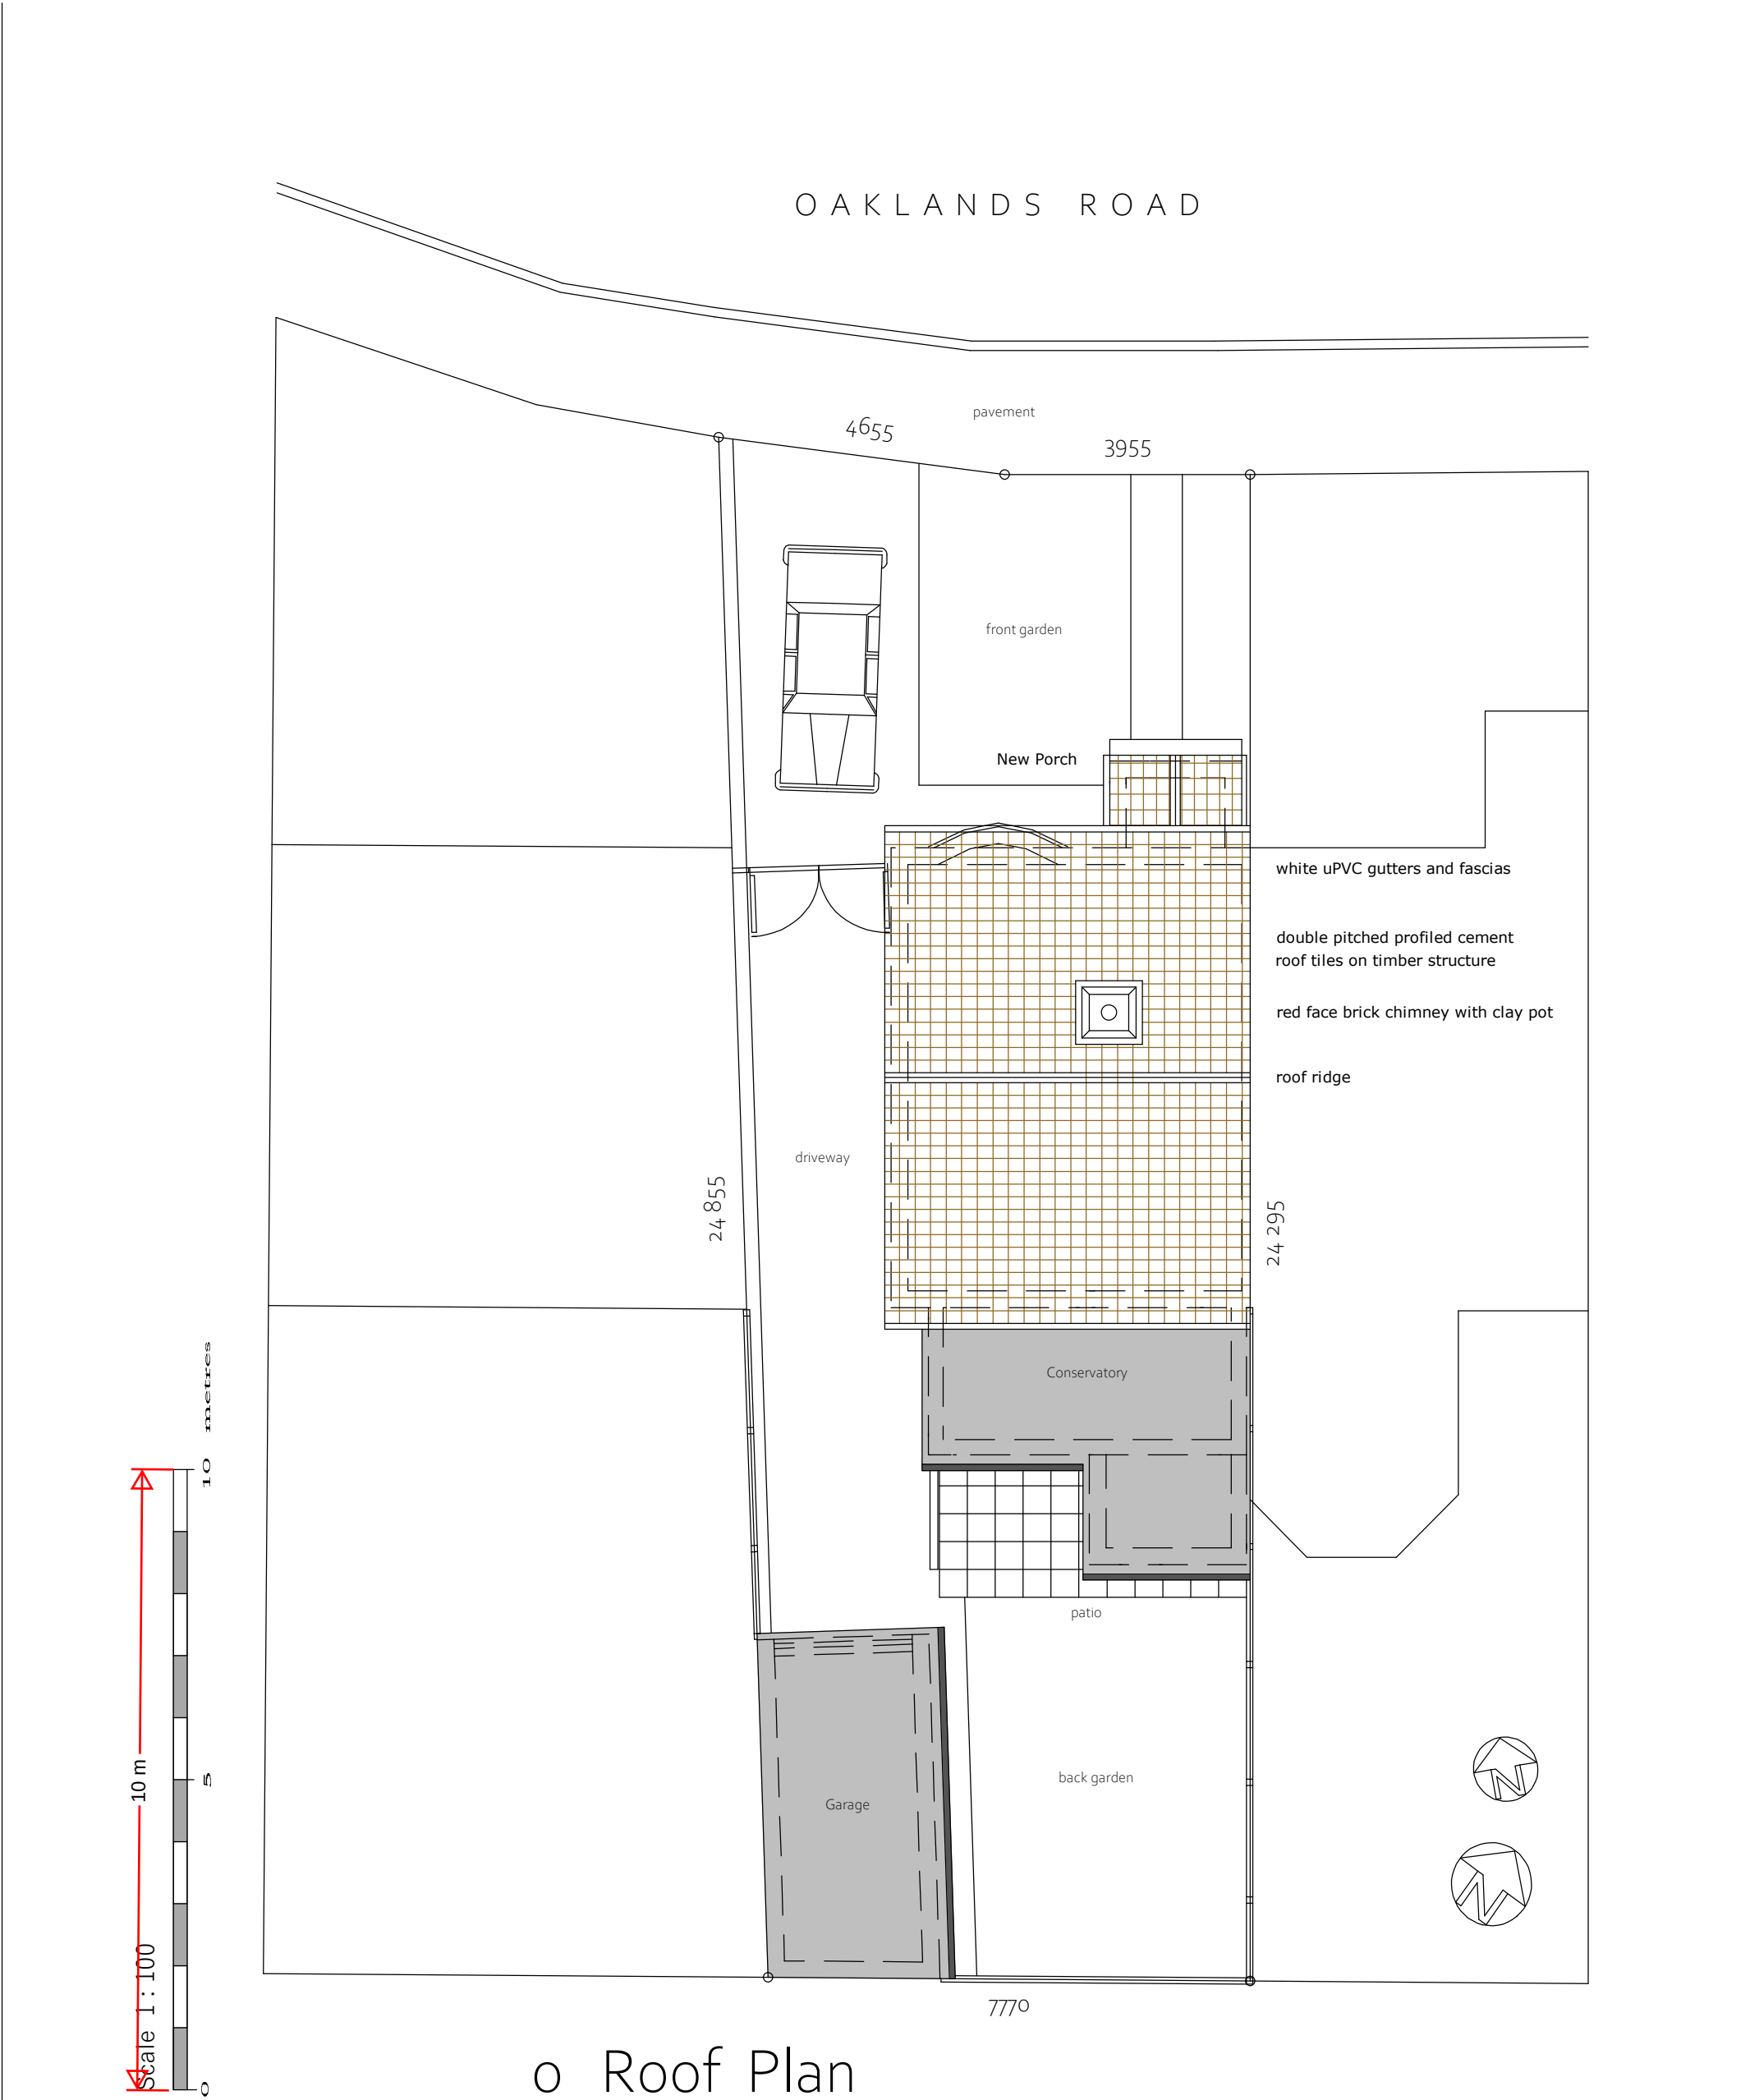

NO	TITLE	TITEL	PROJECT	PROJEK	REFERENCE	VERWYS	CHRISTOPHER COWLEY AND ASSOCIATES 079-86340719 c.cowley@tiscali.co.uk
	Proposed Roof Plan						
	DRAWN	GETEKEN					
08	CJC		House More				
	SCALE	SKAAL					
	1:100		30 Oaklands Road				
			Northfleet DA11 8PA				
			New Front Porch				