


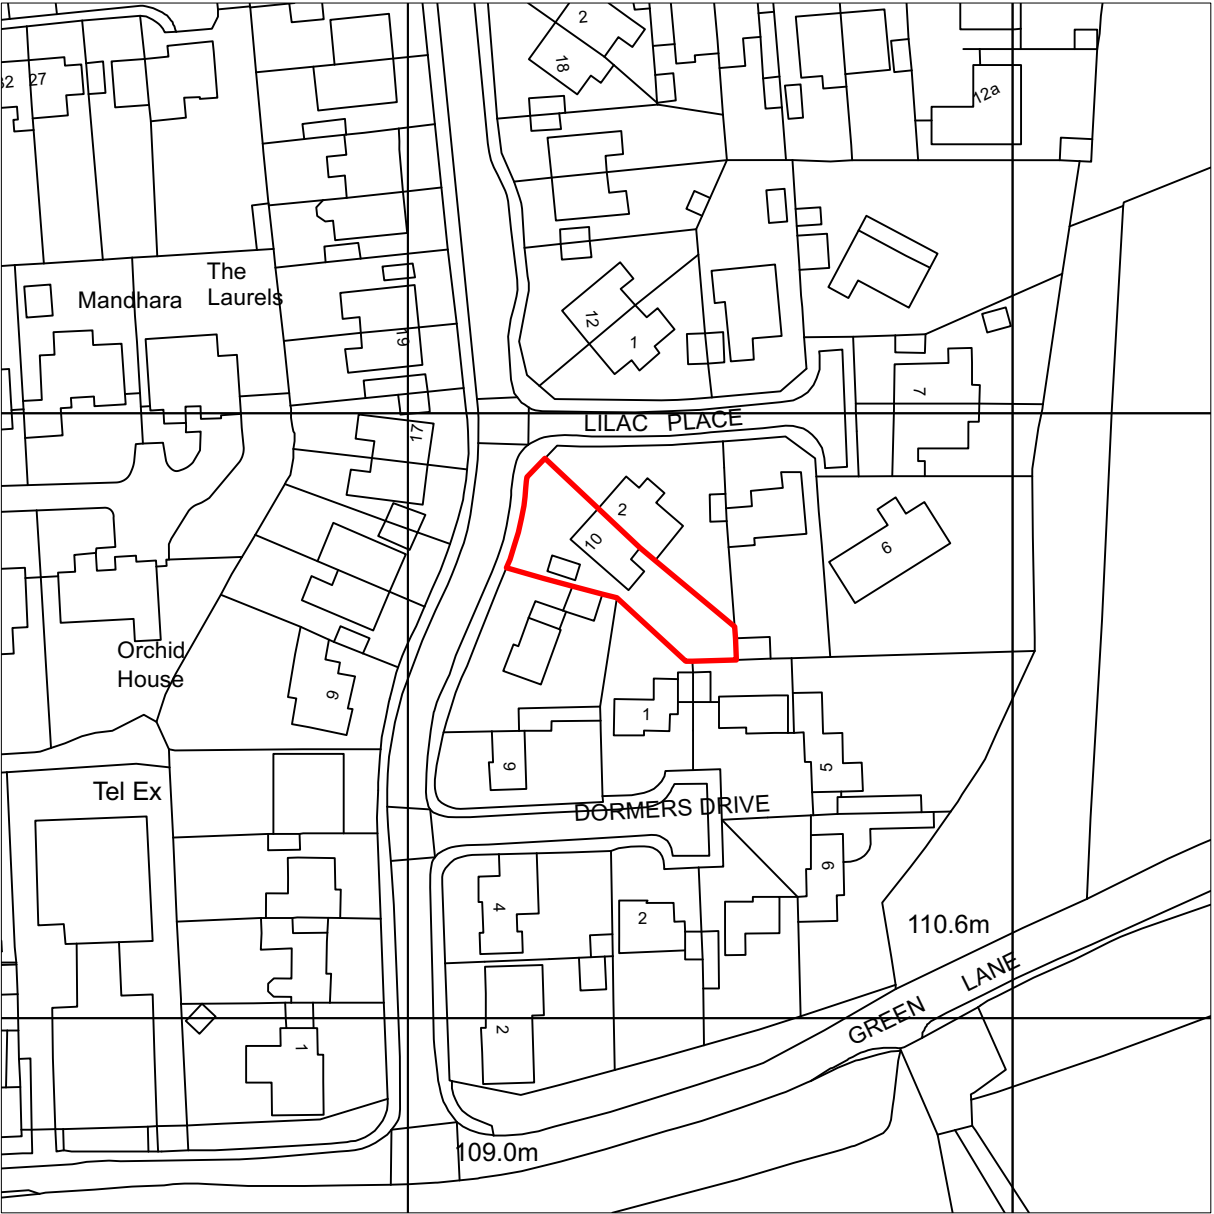
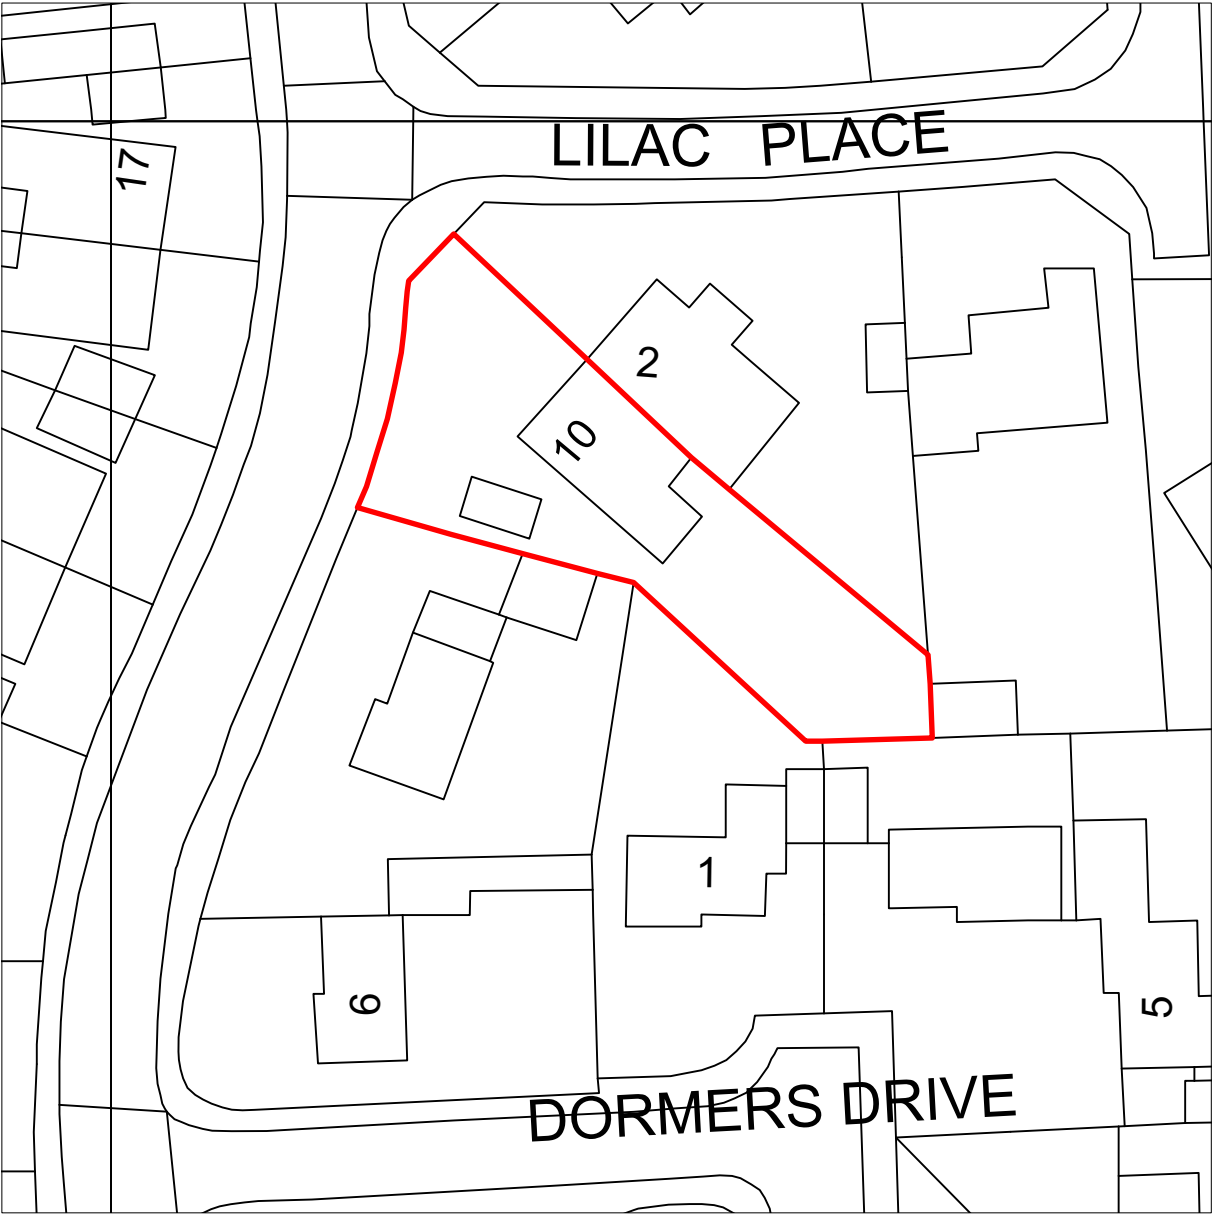


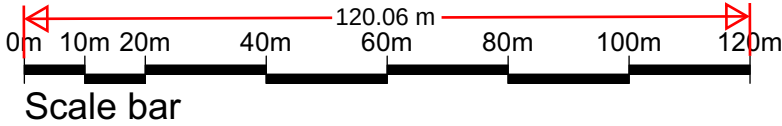

LOCATION PLAN
Scale: 1:1250 @ A3

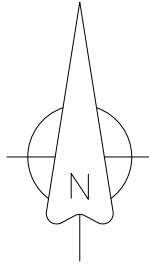

BLOCK PLAN
Scale: 1:500 @ A3

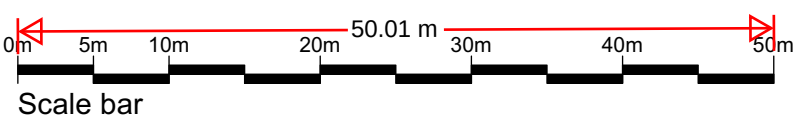

REV	DESCRIPTION	DATE	INIT	CHKD
STATUS	FOR INFORMATION			

Client
Mr & Mrs. Cook

Project
10 Tradescant Drive, Meopham
Kent DA13 0EE

Title
Existing Location & Block Plan

Scale	Date	Drawn	Checked
N/A @ A3	12.04.2025	N/A	N/A
N/A @ A1			

Project No: 2025-027 Drawing No. 001 Revision