
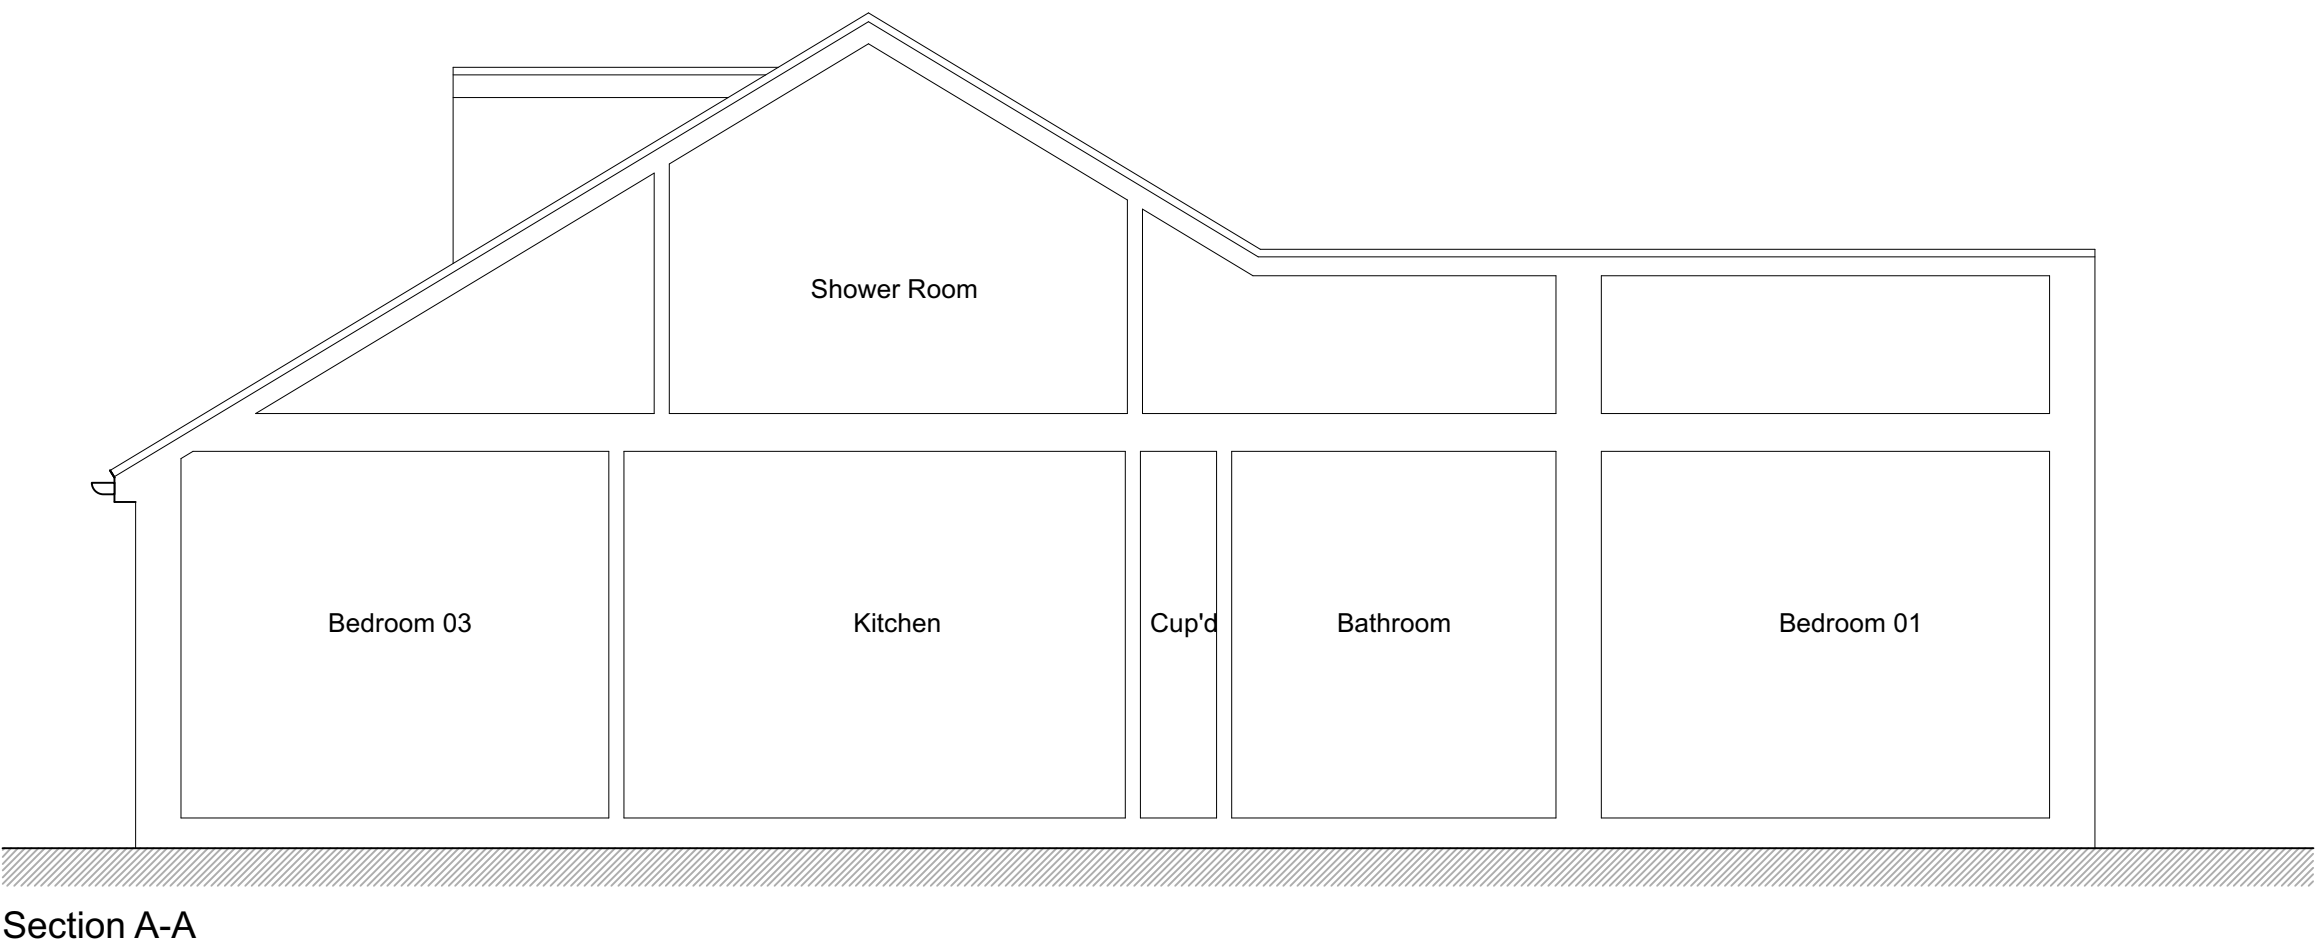
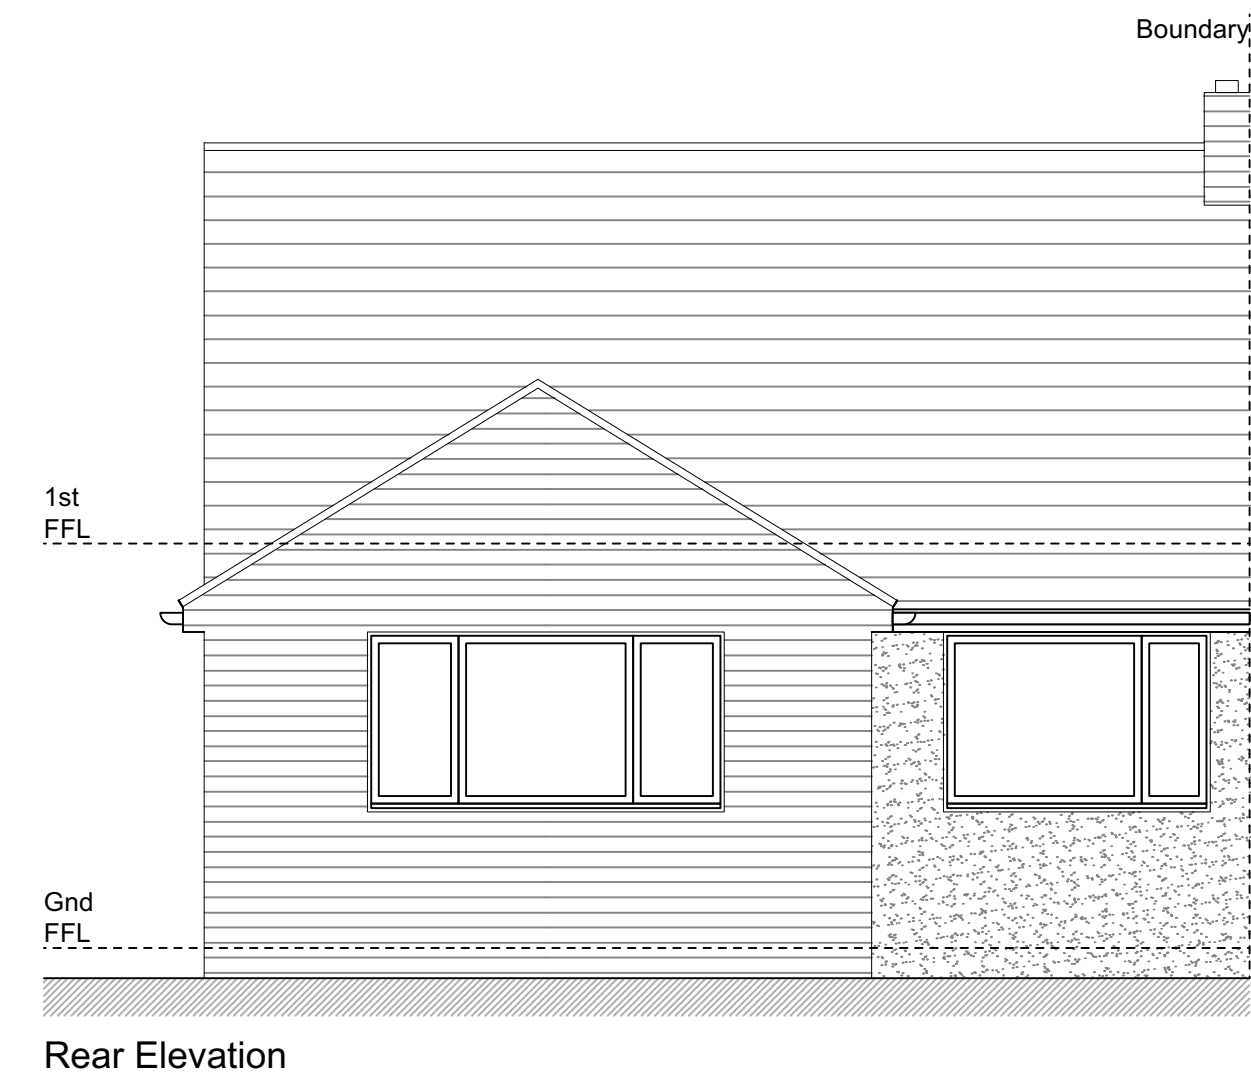
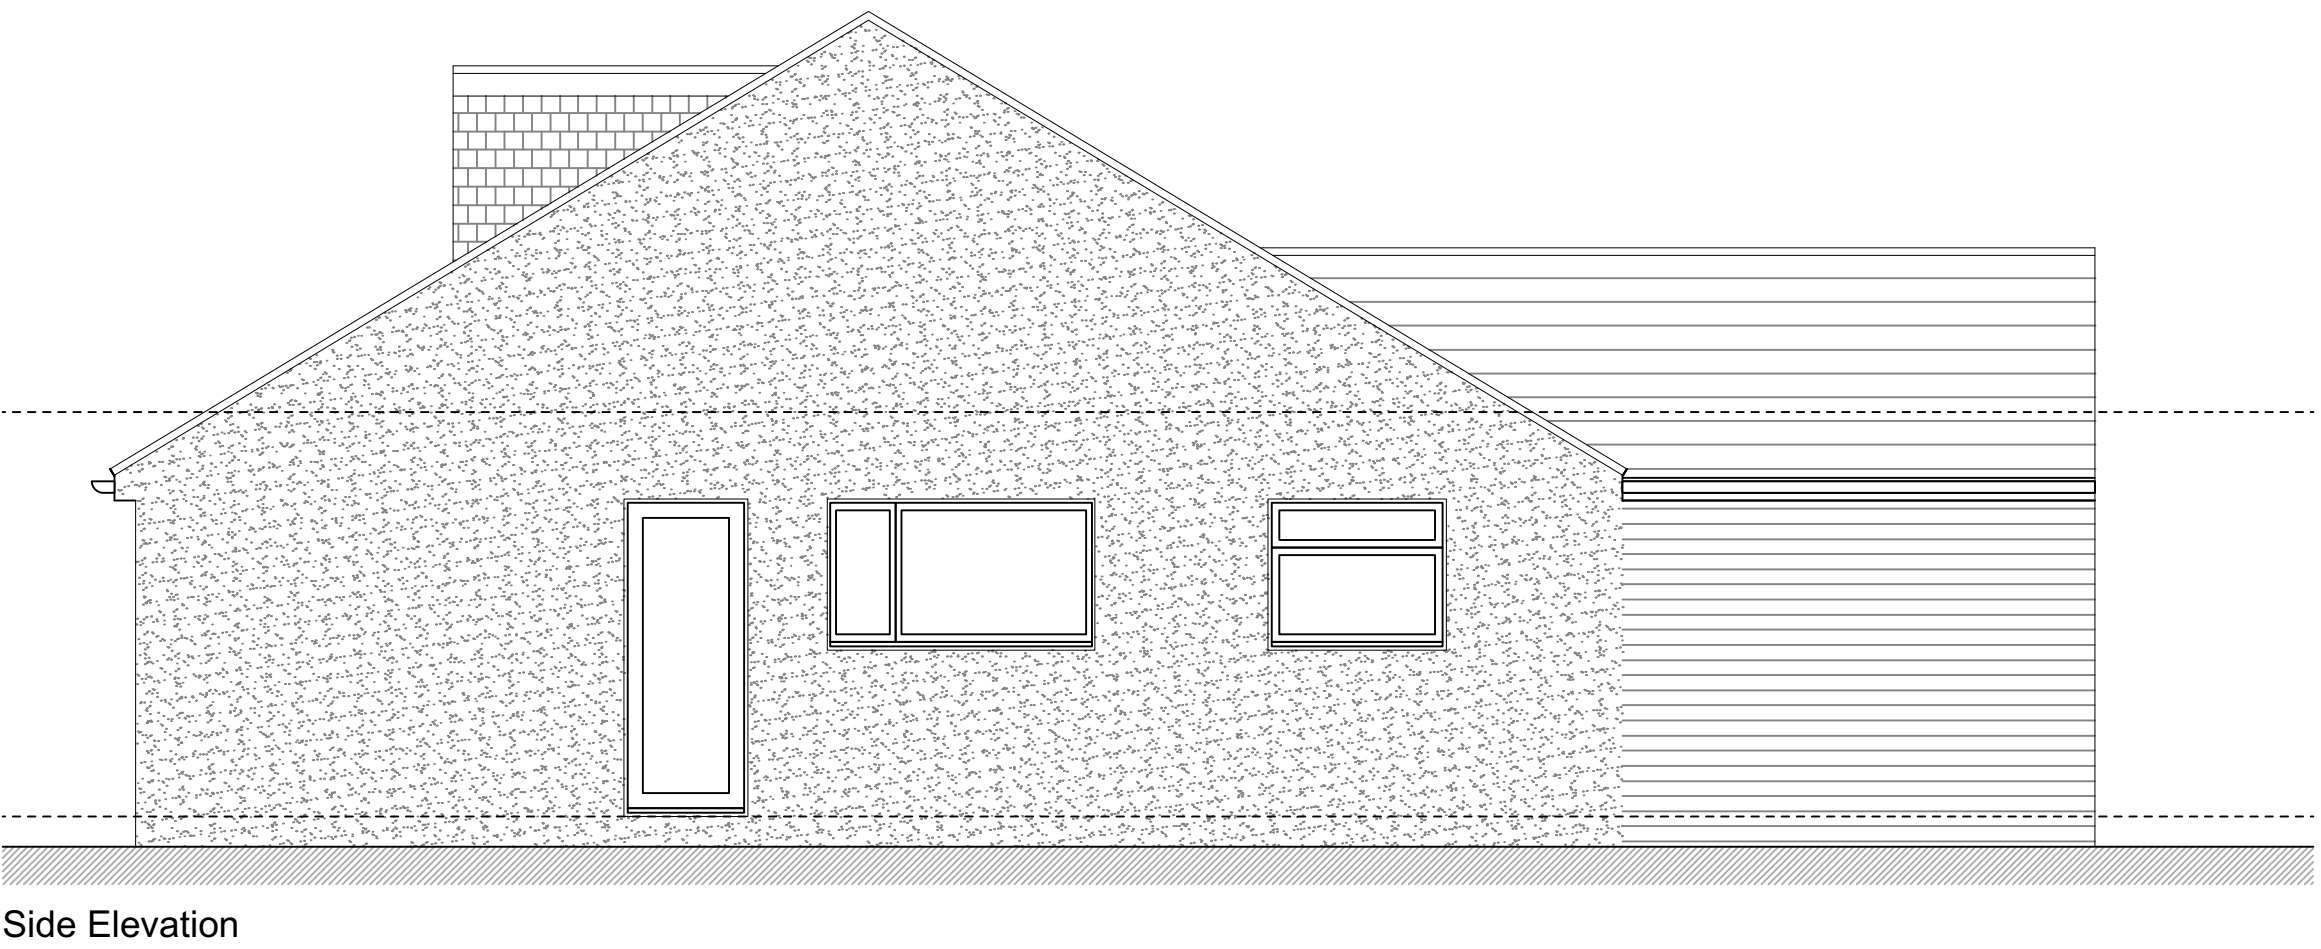


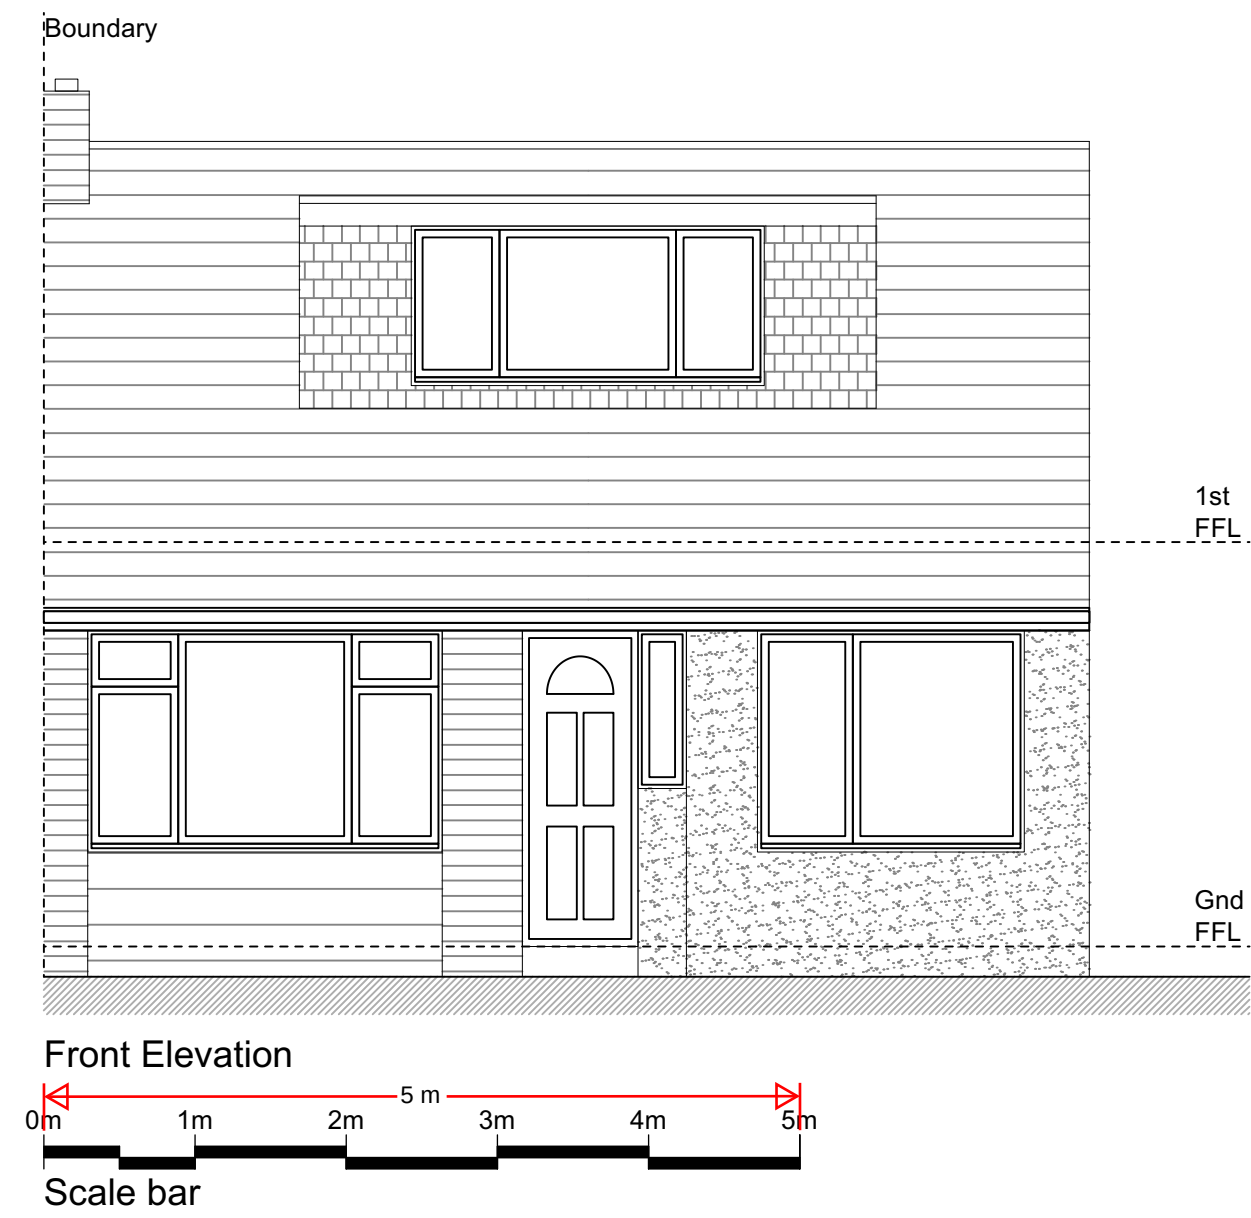

REV	DESCRIPTION	DATE	INIT	CHKD
STATUS	FOR INFORMATION			

Client
Mr & Mrs. Cook

Project
**10 Tradescant Drive, Meopham
Kent DA13 0EE**

Title
Existing Elevations & Section

Scale	Date	Drawn	Checked
1:100 @ A3	12.04.2025	N/A	N/A
1:50 @ A1			
Project No:	Drawing No.	Revision	
2025-027	003		