




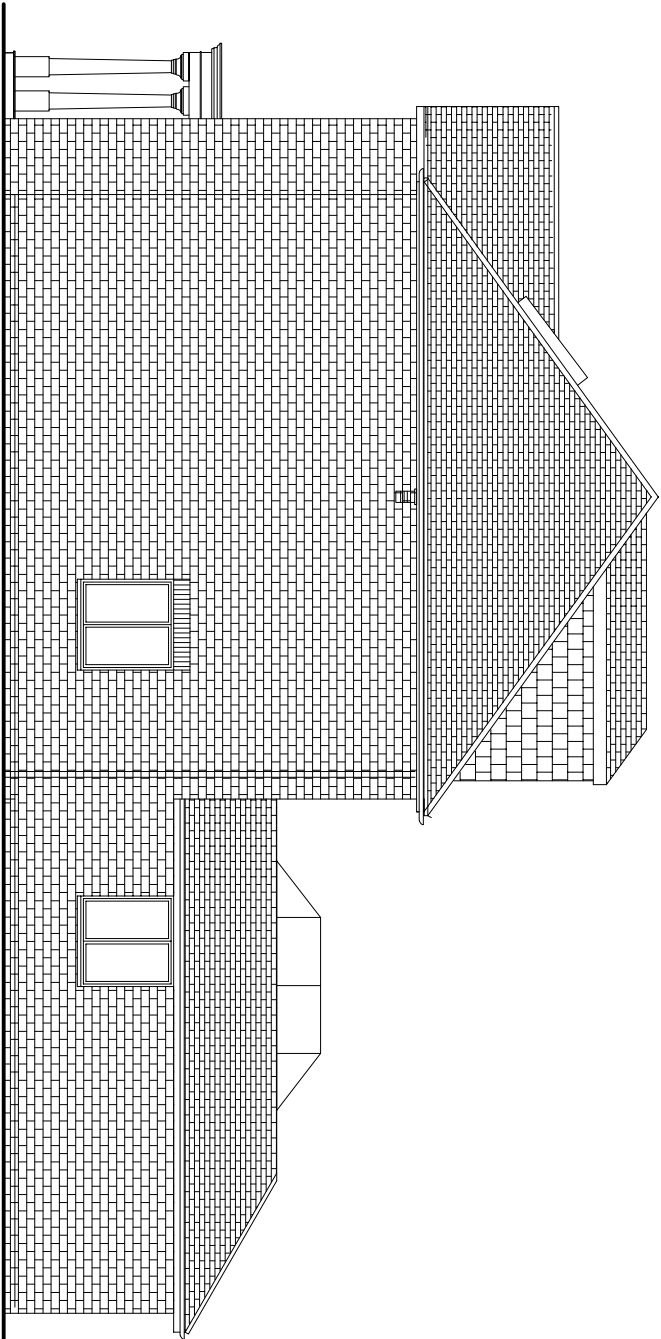


Proposed Western Elevation

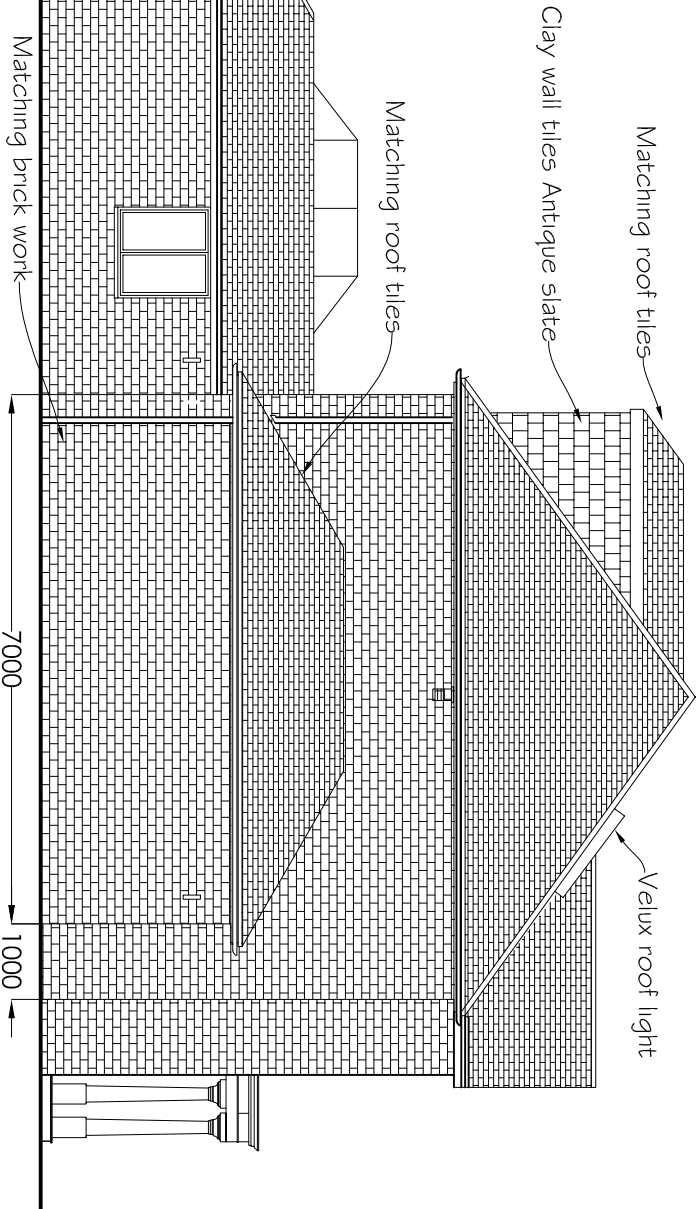

Proposed Eastern Elevation

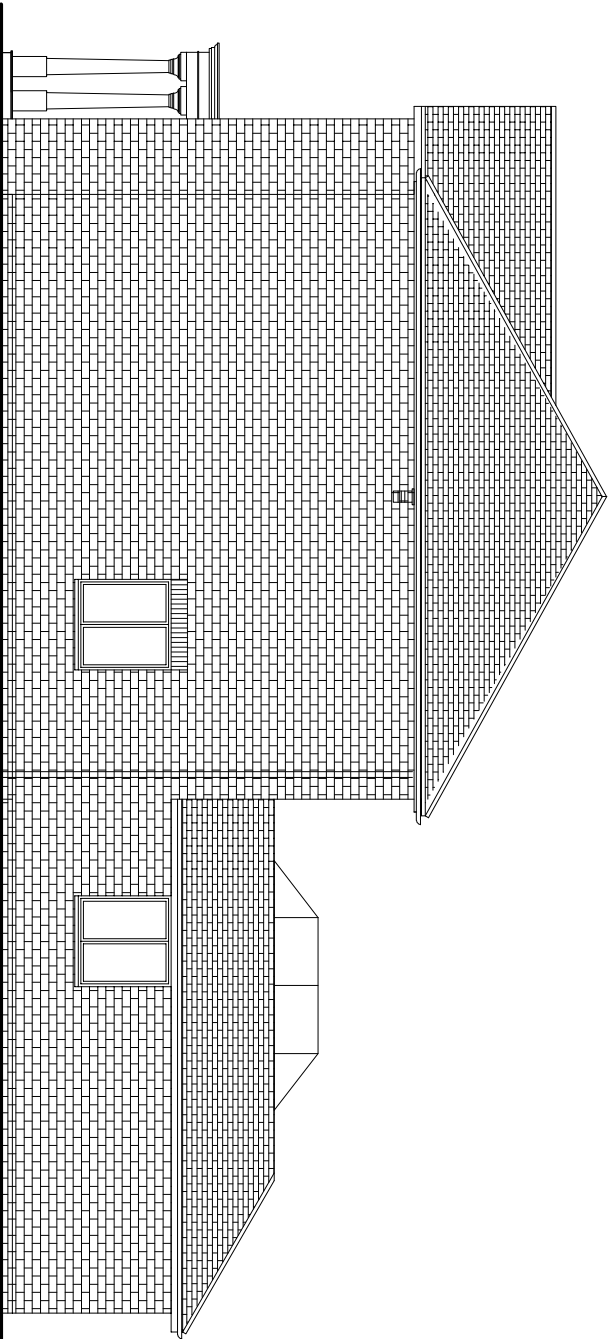

Existing Western Elevation

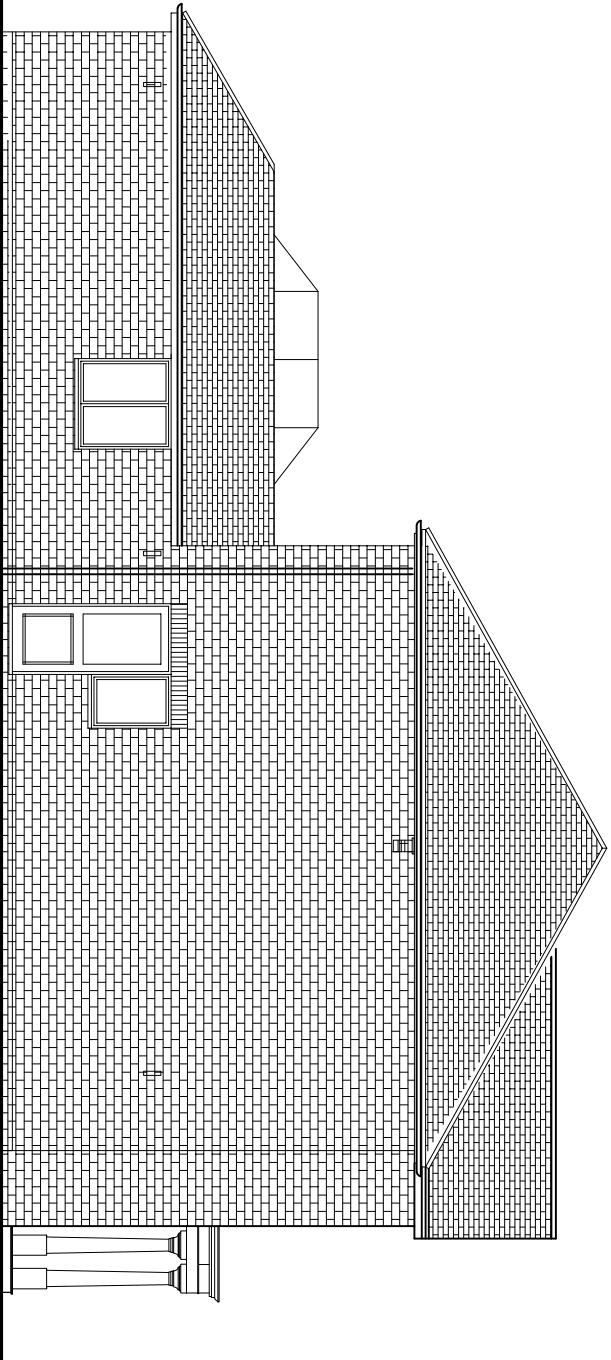

Existing Eastern Elevation

Project		Mr A S Gill Willow Platt Hermitage Road Higham Kent ME3 7NF Loft and Attached Double Garage	
Drawing Title		Existing and Proposed Side Elevations	
A Rev	Revised garage and dormer details Description		Sept 26 Date
	H S Channa PICAROONS MAIDSTONE ROAD PLATT KENT TN15 8LB Tel / Fax: 01732 605759 E-mail: hbchanna@tiscali.co.uk		
Drawn HC	Date June 2026	Scale 1 : 100	Drawing No. WP/A3/O2A