


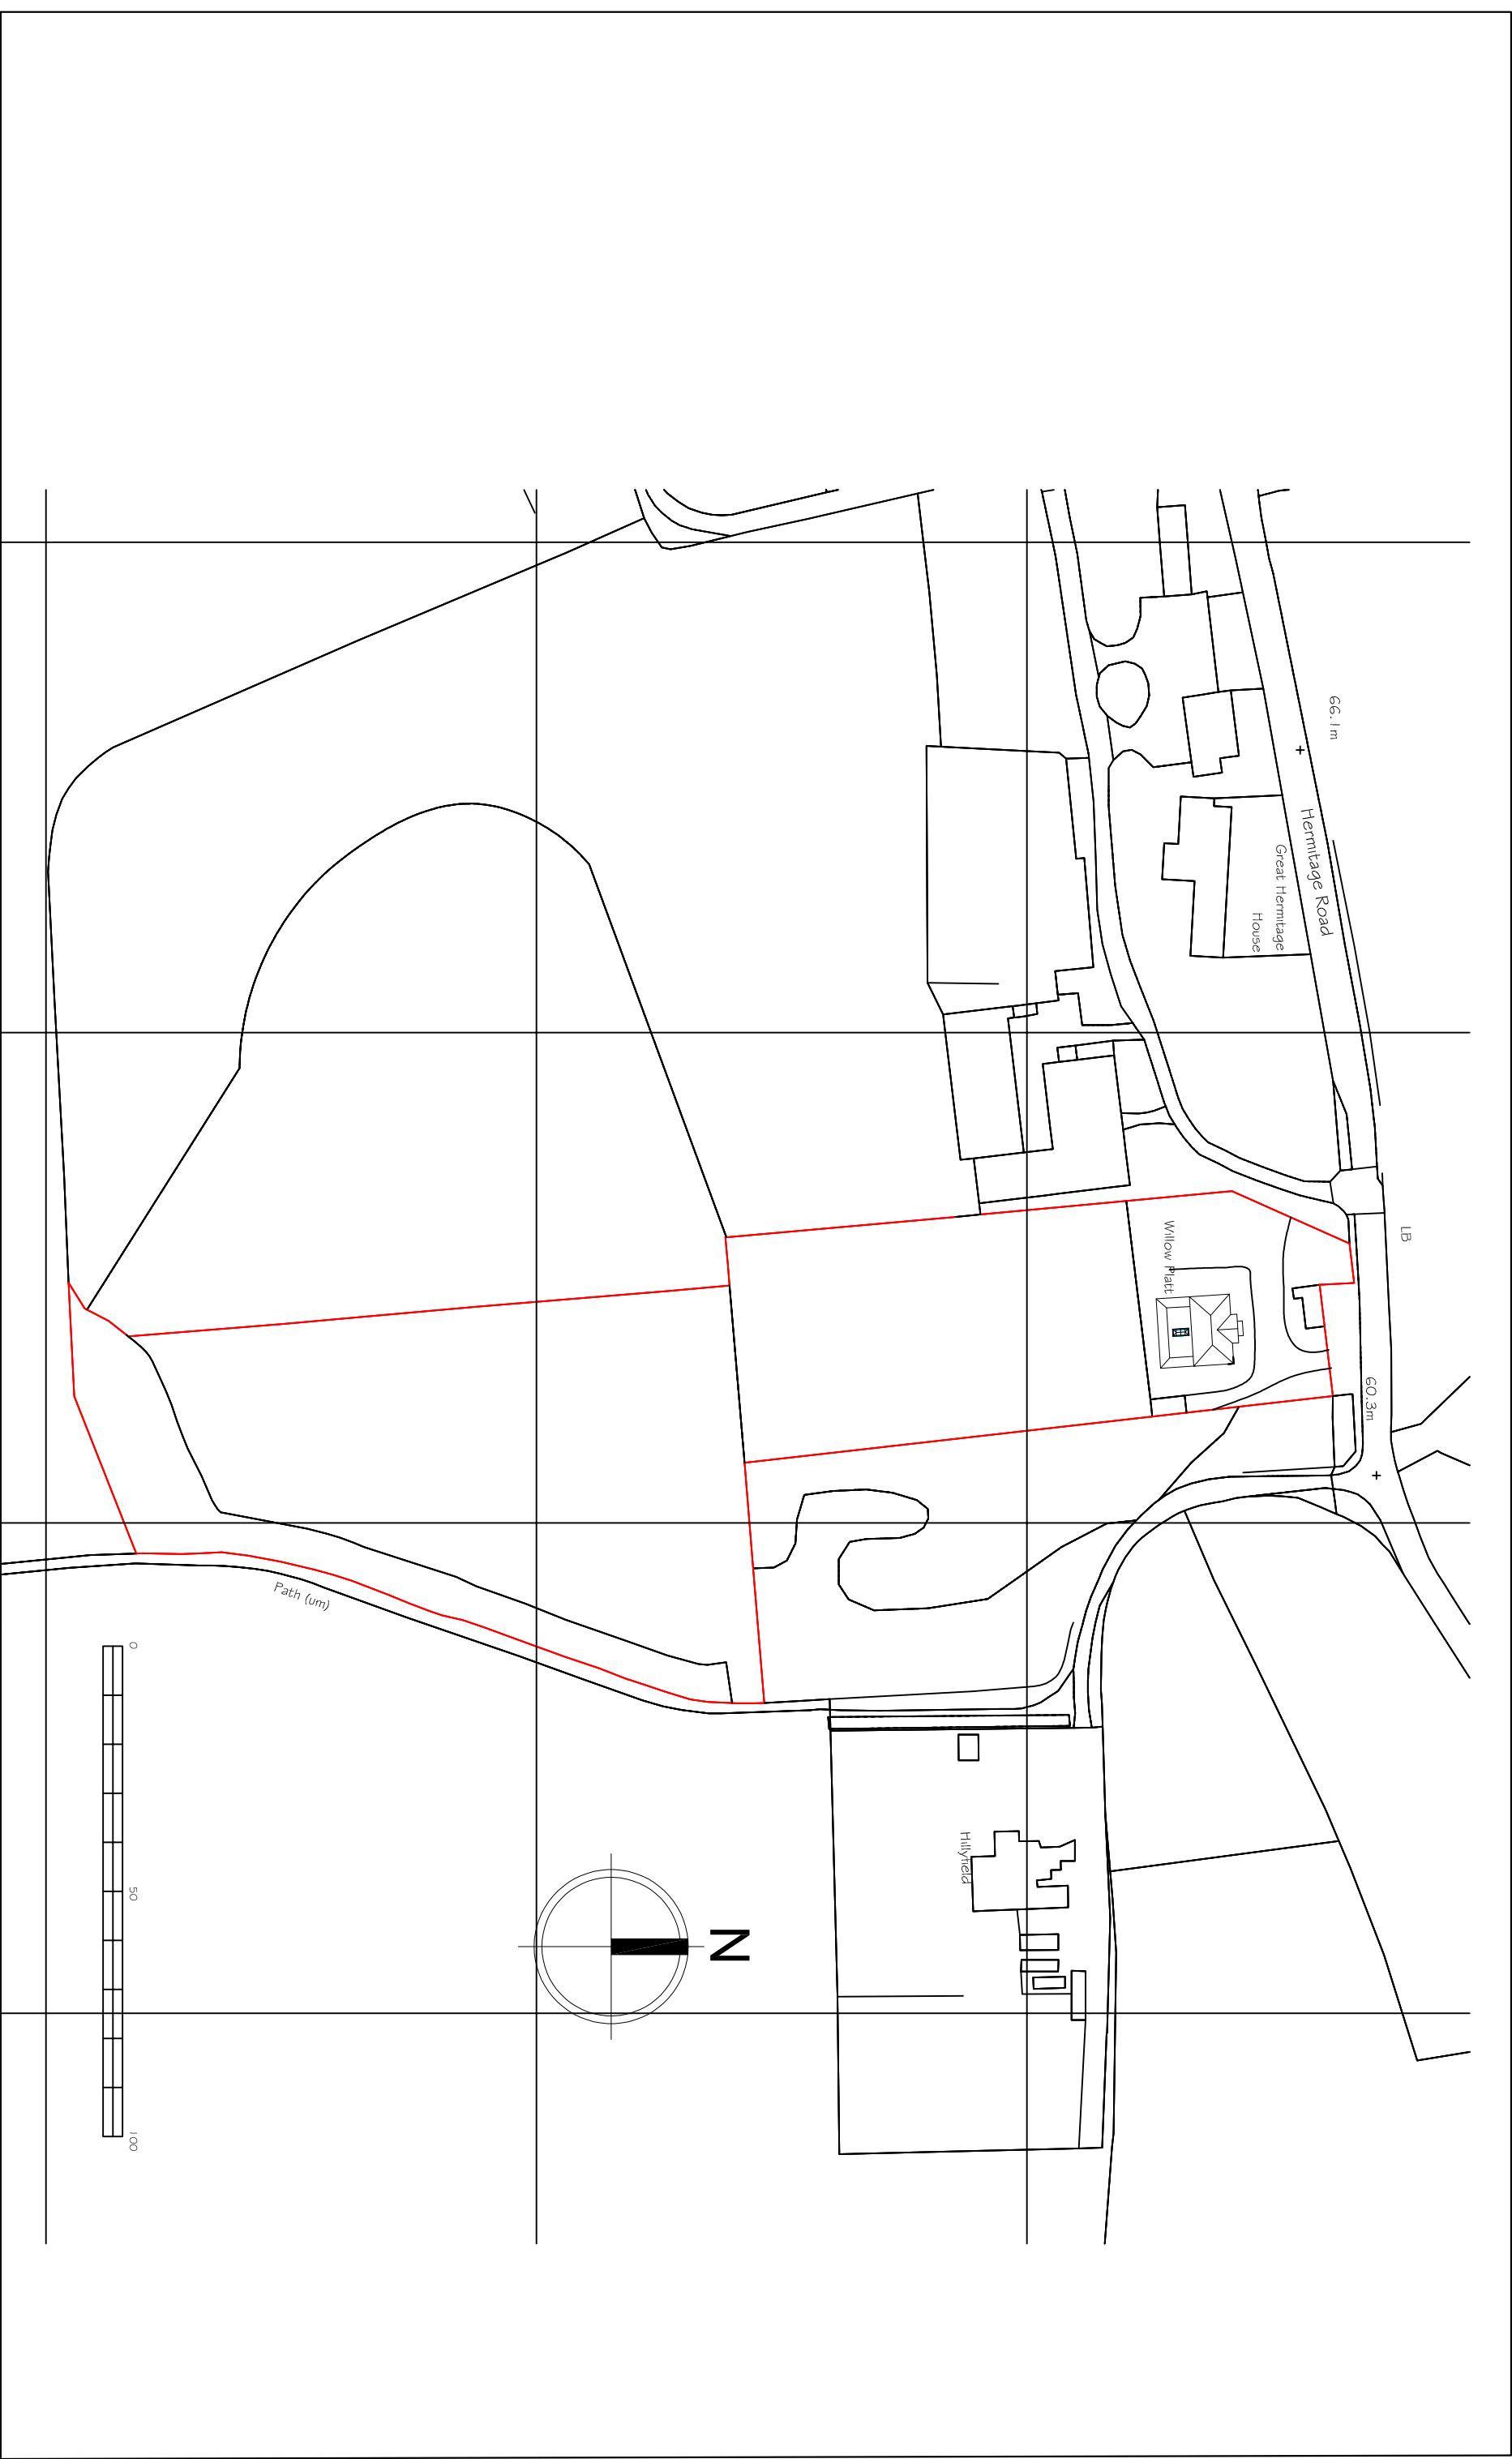

Project

Mr A S Gill Willow Platt Hermitage Road Higham Kent ME3 7NF
Loft and Attached Double Garage

Drawing Title

Site Map

H S Channa

PICAROONS MAIDSTONE ROAD PLATT KENT TN15 8LB
Tel / Fax: 01732 605759 E-mail: hbchanna@tiscali.co.uk

Drawn	Date	Scale	Drawing No.
HC	June 2026	1:1250	WP/A3/08