



KEY
-INDICATES DEMOLITIONS / TO BE REMOVED

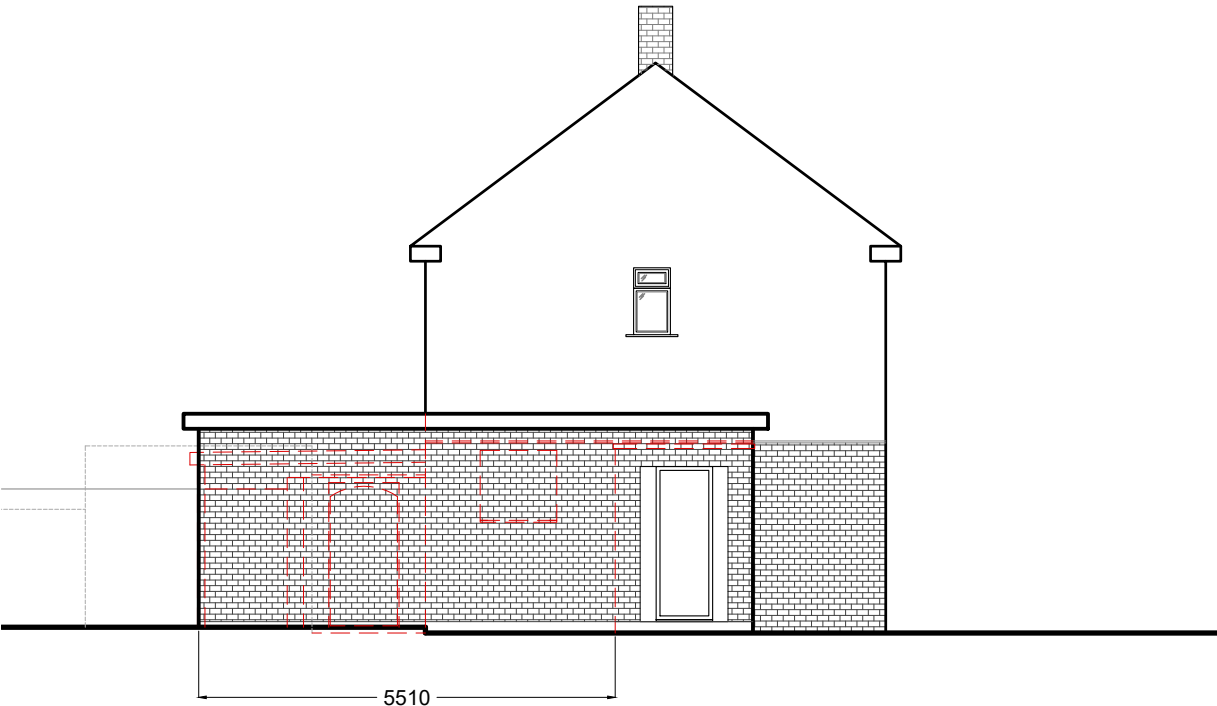

1 PROPOSED SIDE (NORTH) ELEVATION
ELEVATION VIEW Scale 1:100

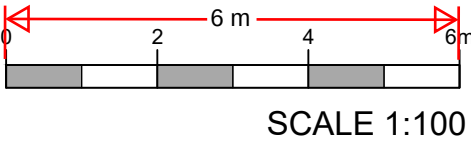

REV.	DATE	REV. BY
------	------	---------

COPYRIGHT JCD Architectural Consultant

- ALL DIMENSIONS TO BE VERIFIED ON SITE BY THE CONTRACTOR PRIOR TO COMMENCEMENT OF ANY SHOP DRAWINGS OR SITE WORK.
- ANY DISCREPANCY FOUND BETWEEN THIS DRAWING AND ANY OTHER DOCUMENT MUST BE REPORTED IMMEDIATELY TO THE DESIGNERS.
- REMOVE THIS DRAWING FROM CURRENCY WHEN A REVISED DRAWING IS ISSUED.
- THIS DOCUMENT REMAINS OUR EXCLUSIVE PROPERTY IT SHALL NOT BE REPRODUCED NOR COMMUNICATED TO THIRD PARTIES WITHOUT MY WRITTEN CONSENT.
- THE COPYRIGHT OF THIS DRAWING AND DESIGN IS VESTED IN THE DESIGNERS.

Client: Mihai Ciobanu			
Project: 7 St Chad's Drive Gravesend Kent DA12 4EL			
Title: Proposed Side Elevation			
AUTHOR JC	DATE 02 01 2024	APPROVED JC	
SCALES 1:100 @ A3		READ WITH -	
DRAWING No. 23147 (02) 004 -			
Project No. Series No. DWG No. Rev			
DRAWING STATUS PLANNING			