
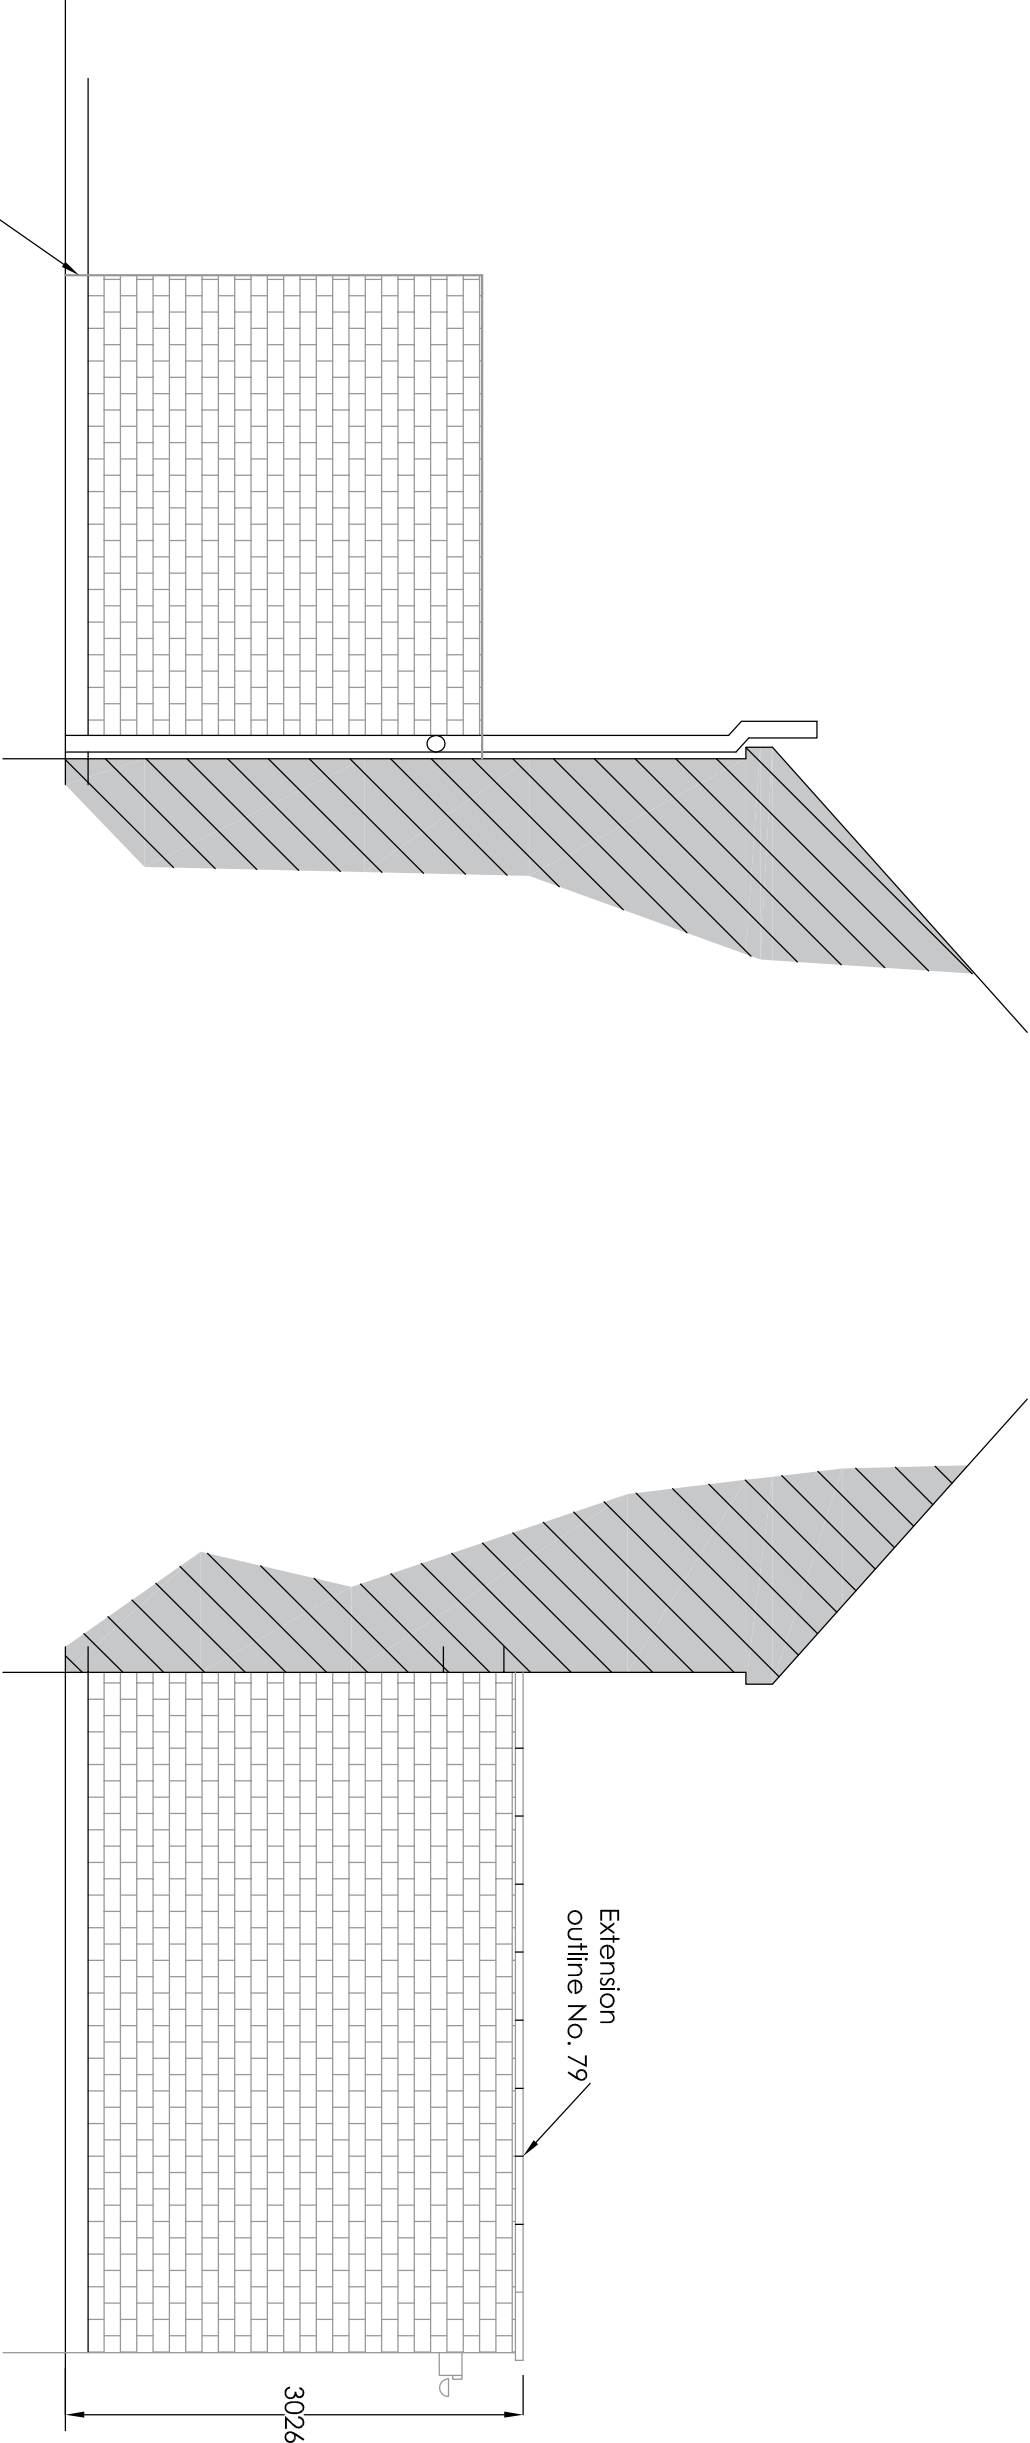


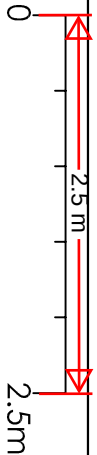

EXISTING SIDE ELEVATION
(view from No. 79)

EXISTING SIDE ELEVATION
(view from No. 83)

Project		Mr C Gill 81 Beaumont Drive Gravesend Kent DA11 9NN		Rear Extension	
Drawing Title		Existing Side Elevations		A	
Rev		Description		Date	
Drawn		Date		Scale	
HC		April 24		1:50	
Drawing No.		81BD/A3/O2			