
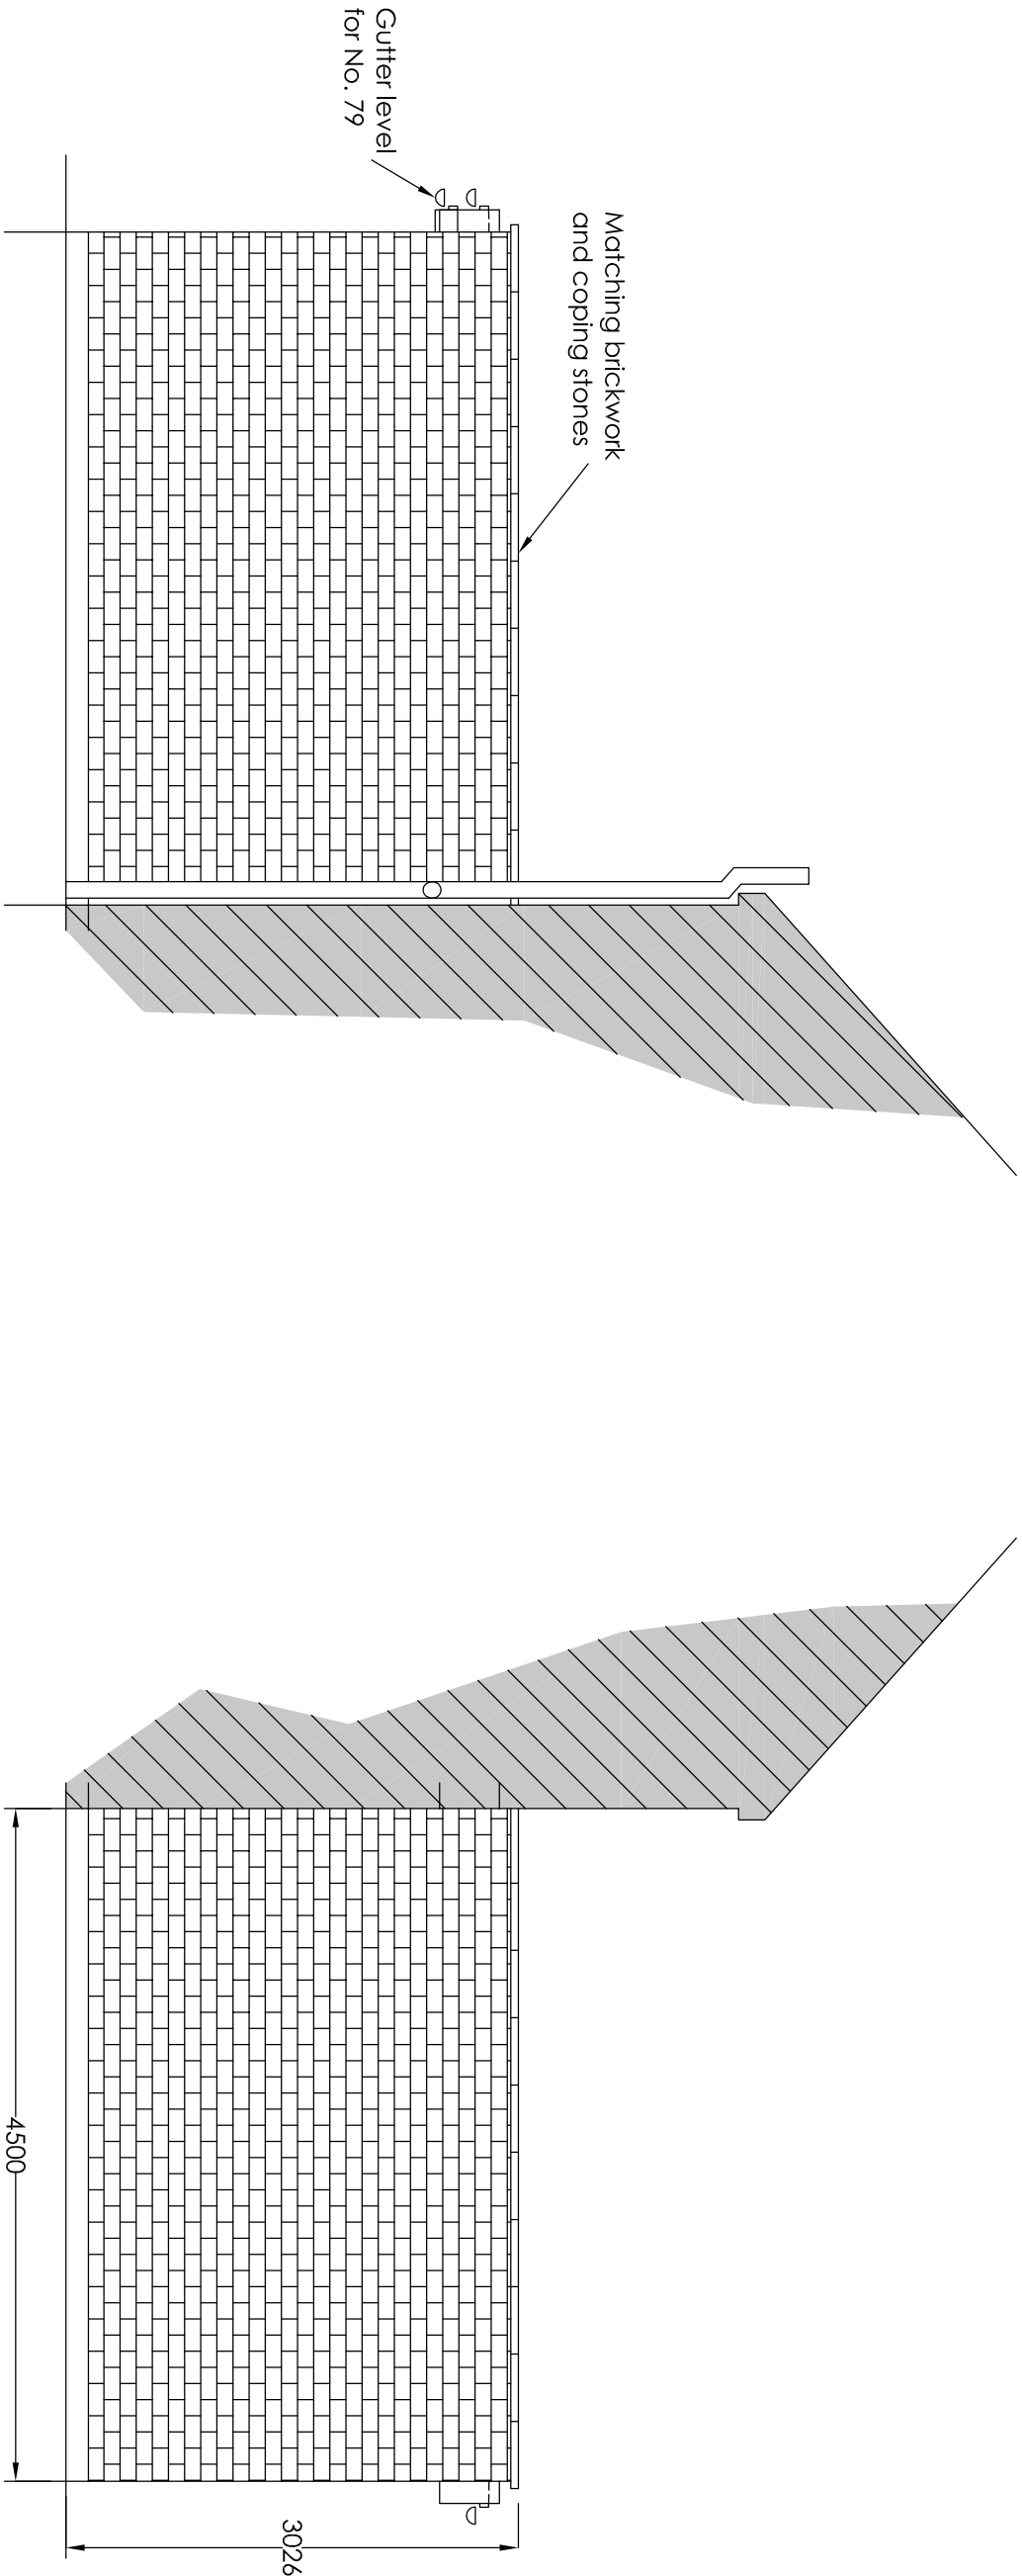


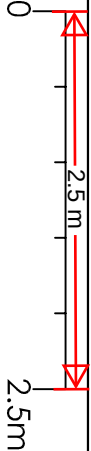

PROPOSED SIDE ELEVATION
(view from No. 79)

PROPOSED SIDE ELEVATION
(view from No. 83)

Project		Mr C Gill 81 Beaumont Drive Gravesend Kent DA11 9NN		Rear Extension	
Drawing Title		Proposed Side Elevations		A	
Rev		Description		Date	
Drawn		Date		Scale	
HC		April 24		1:50	
Drawing No.		81BD/A3/O3		H Channa	
Picaroons Maidstone Road Platt Kent TN15 8LB		Tel: 07828277909 E-mail: hbechanna@tiscali.co.uk			