


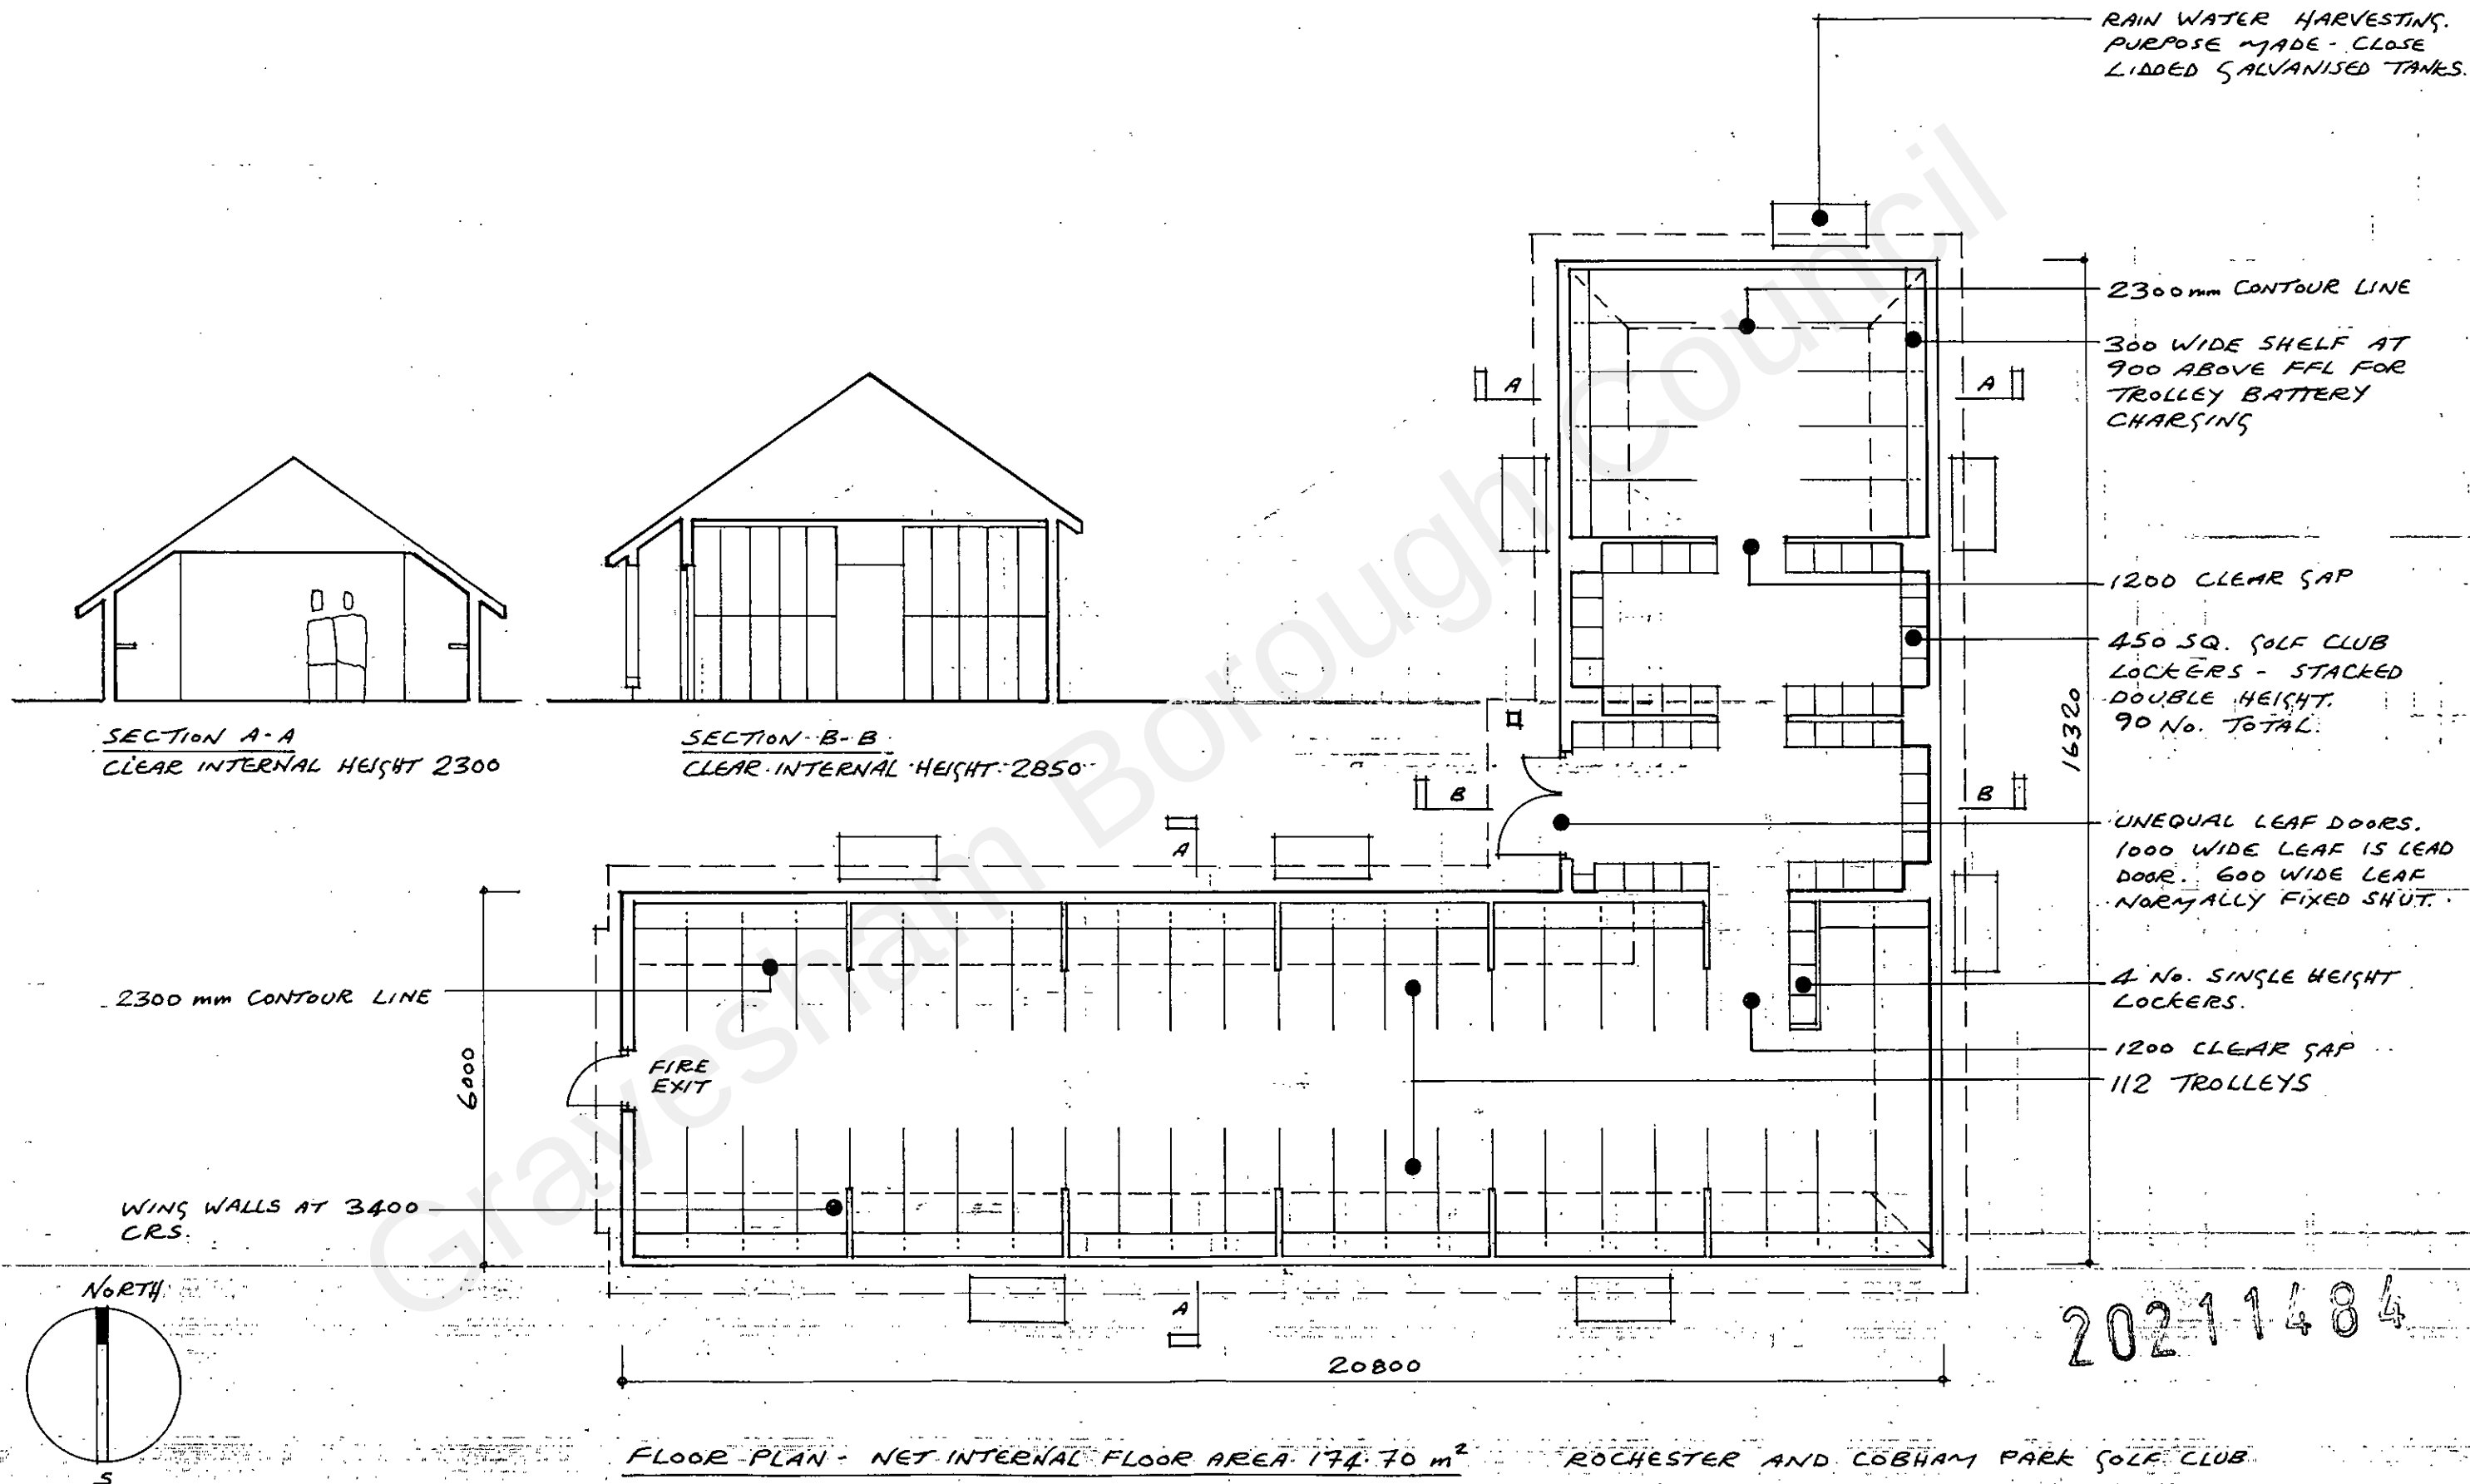

ROCHESTER AND COBHAM PARK GOLF CLUB
TROLLEY STORE - PLAN AND SECTIONS

DATE JANUARY 2018
SCALE 1 : 100
DRAWING No P. 4 - 2333

RECEIVED
02 DEC 2021