


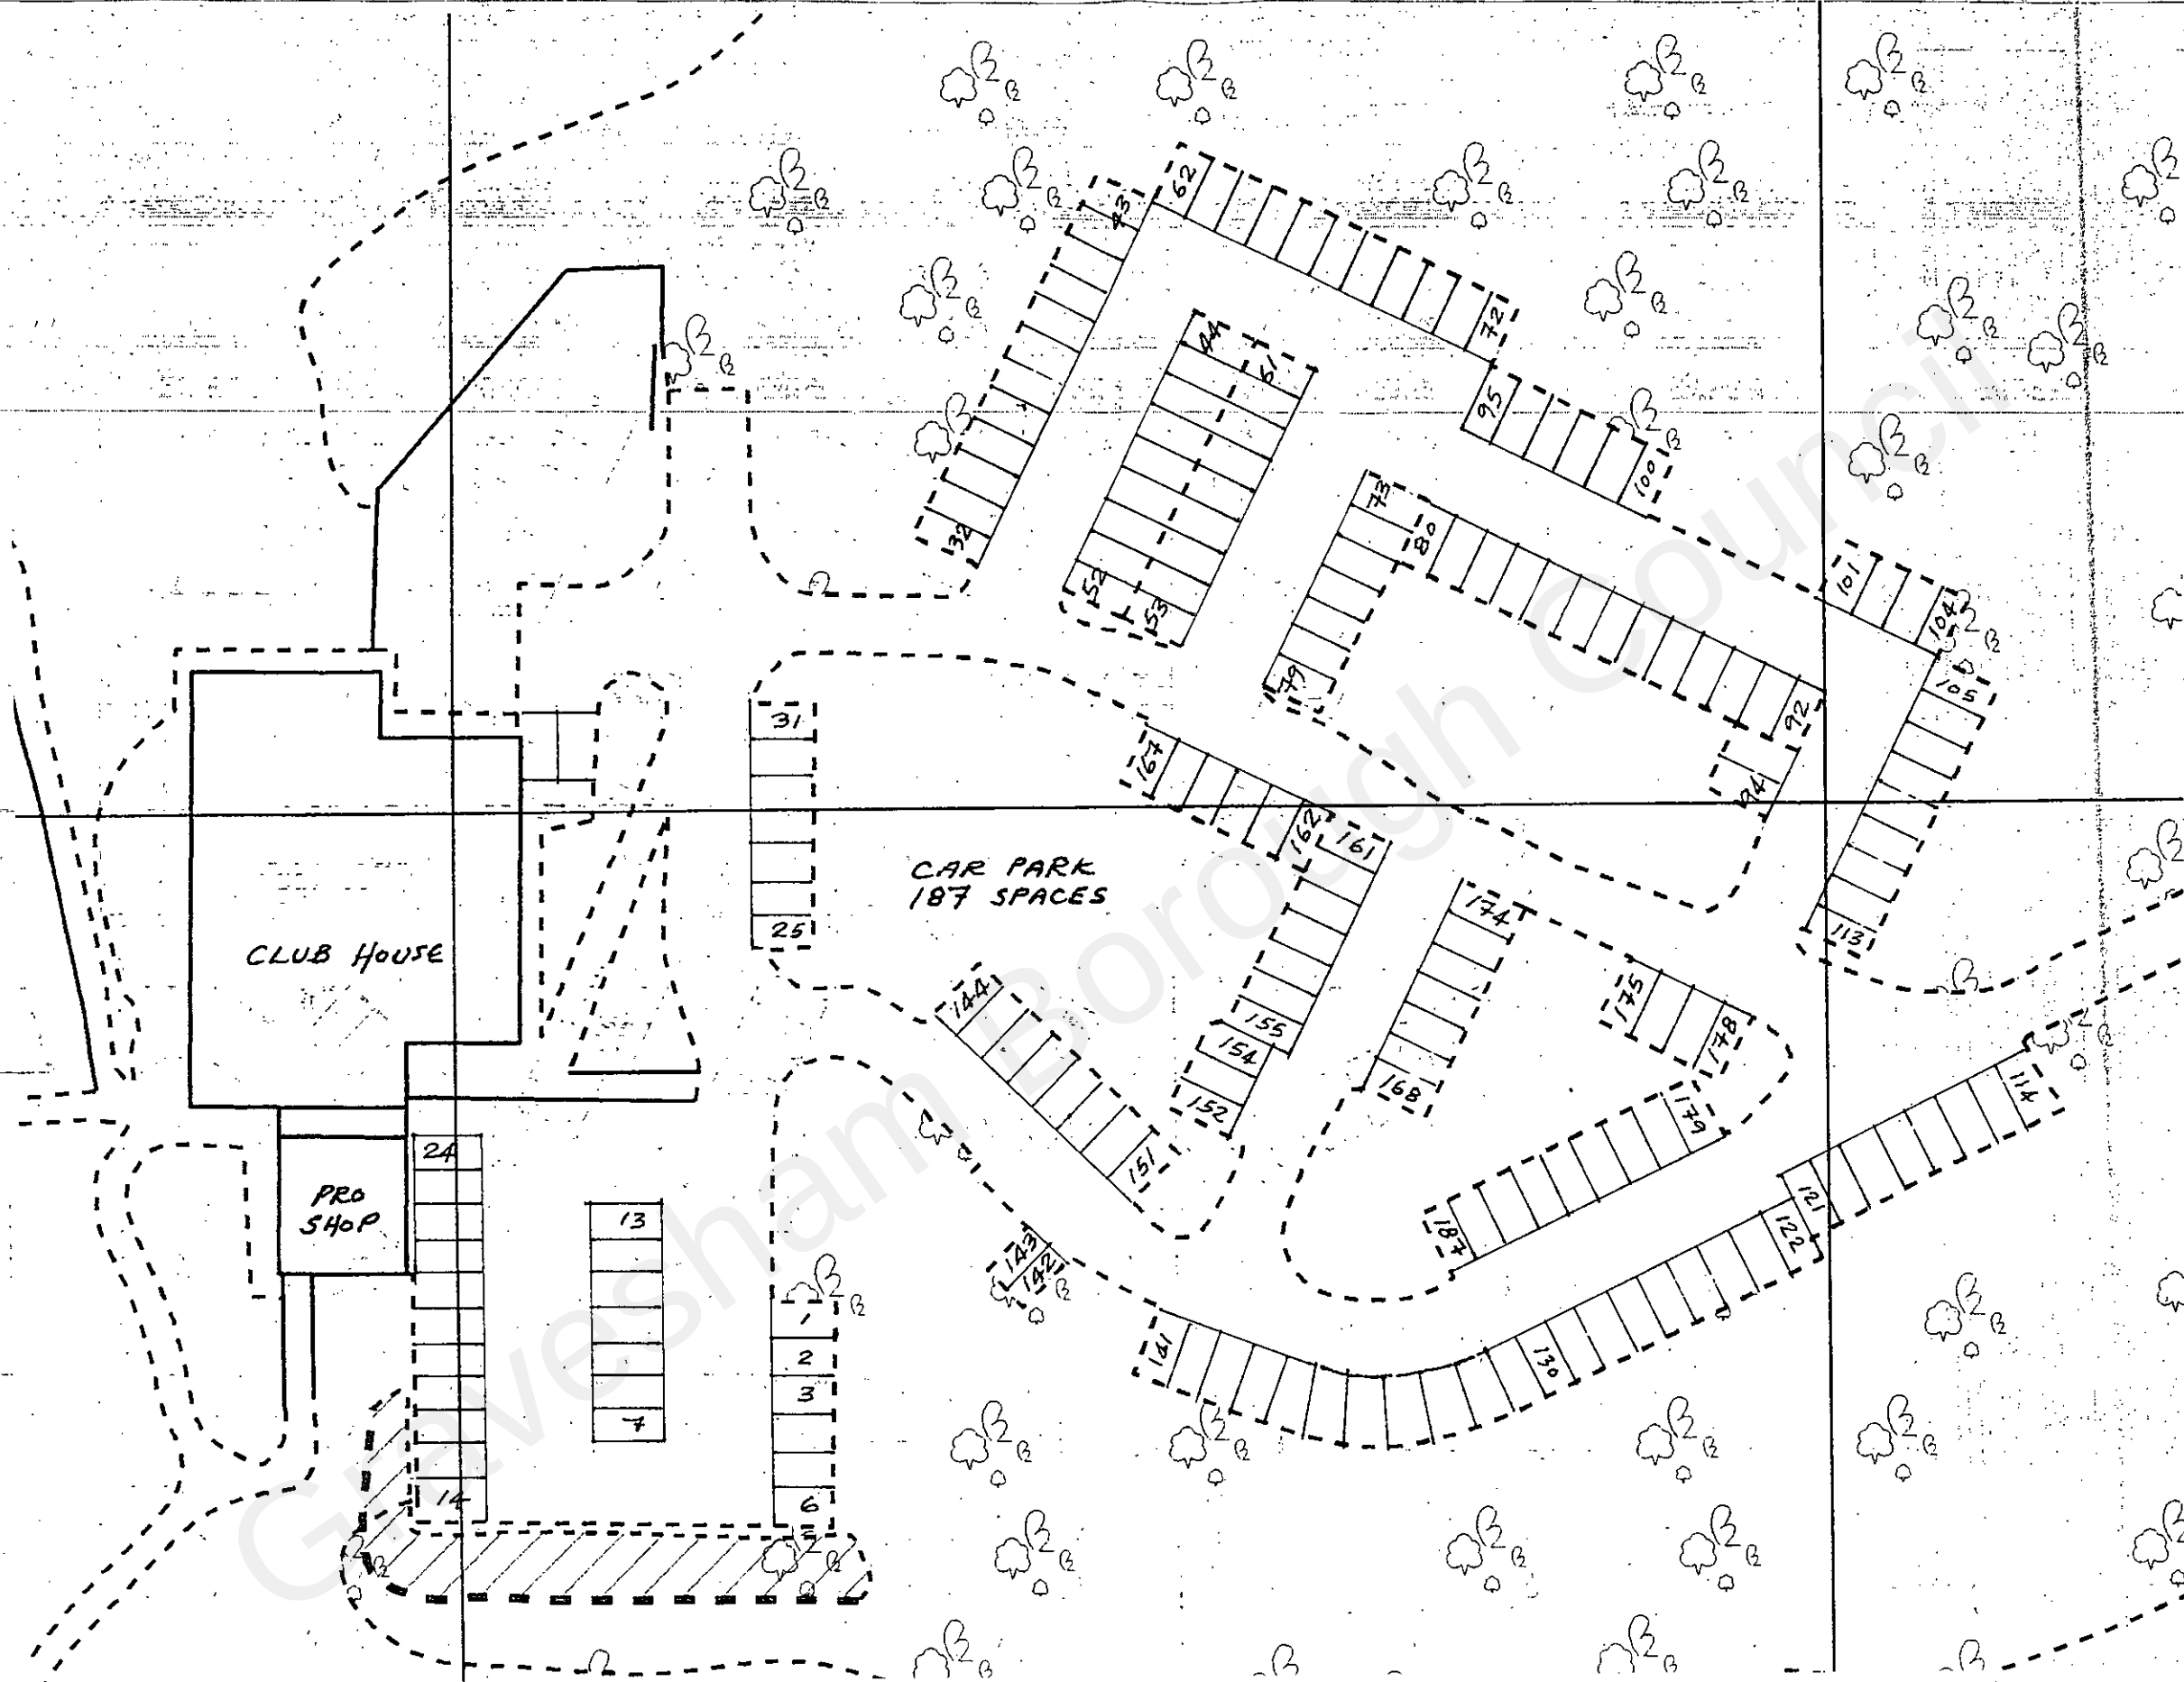

ROCHESTER AND COBHAM PARK GOLF CLUB
TROLLEY STORE - EXISTING CAR PARK

DATE APRIL 2018
SCALE 1 : 500
DRAWING No P. 5. 2333

20211484
RECEIVED
02 DEC 2021