




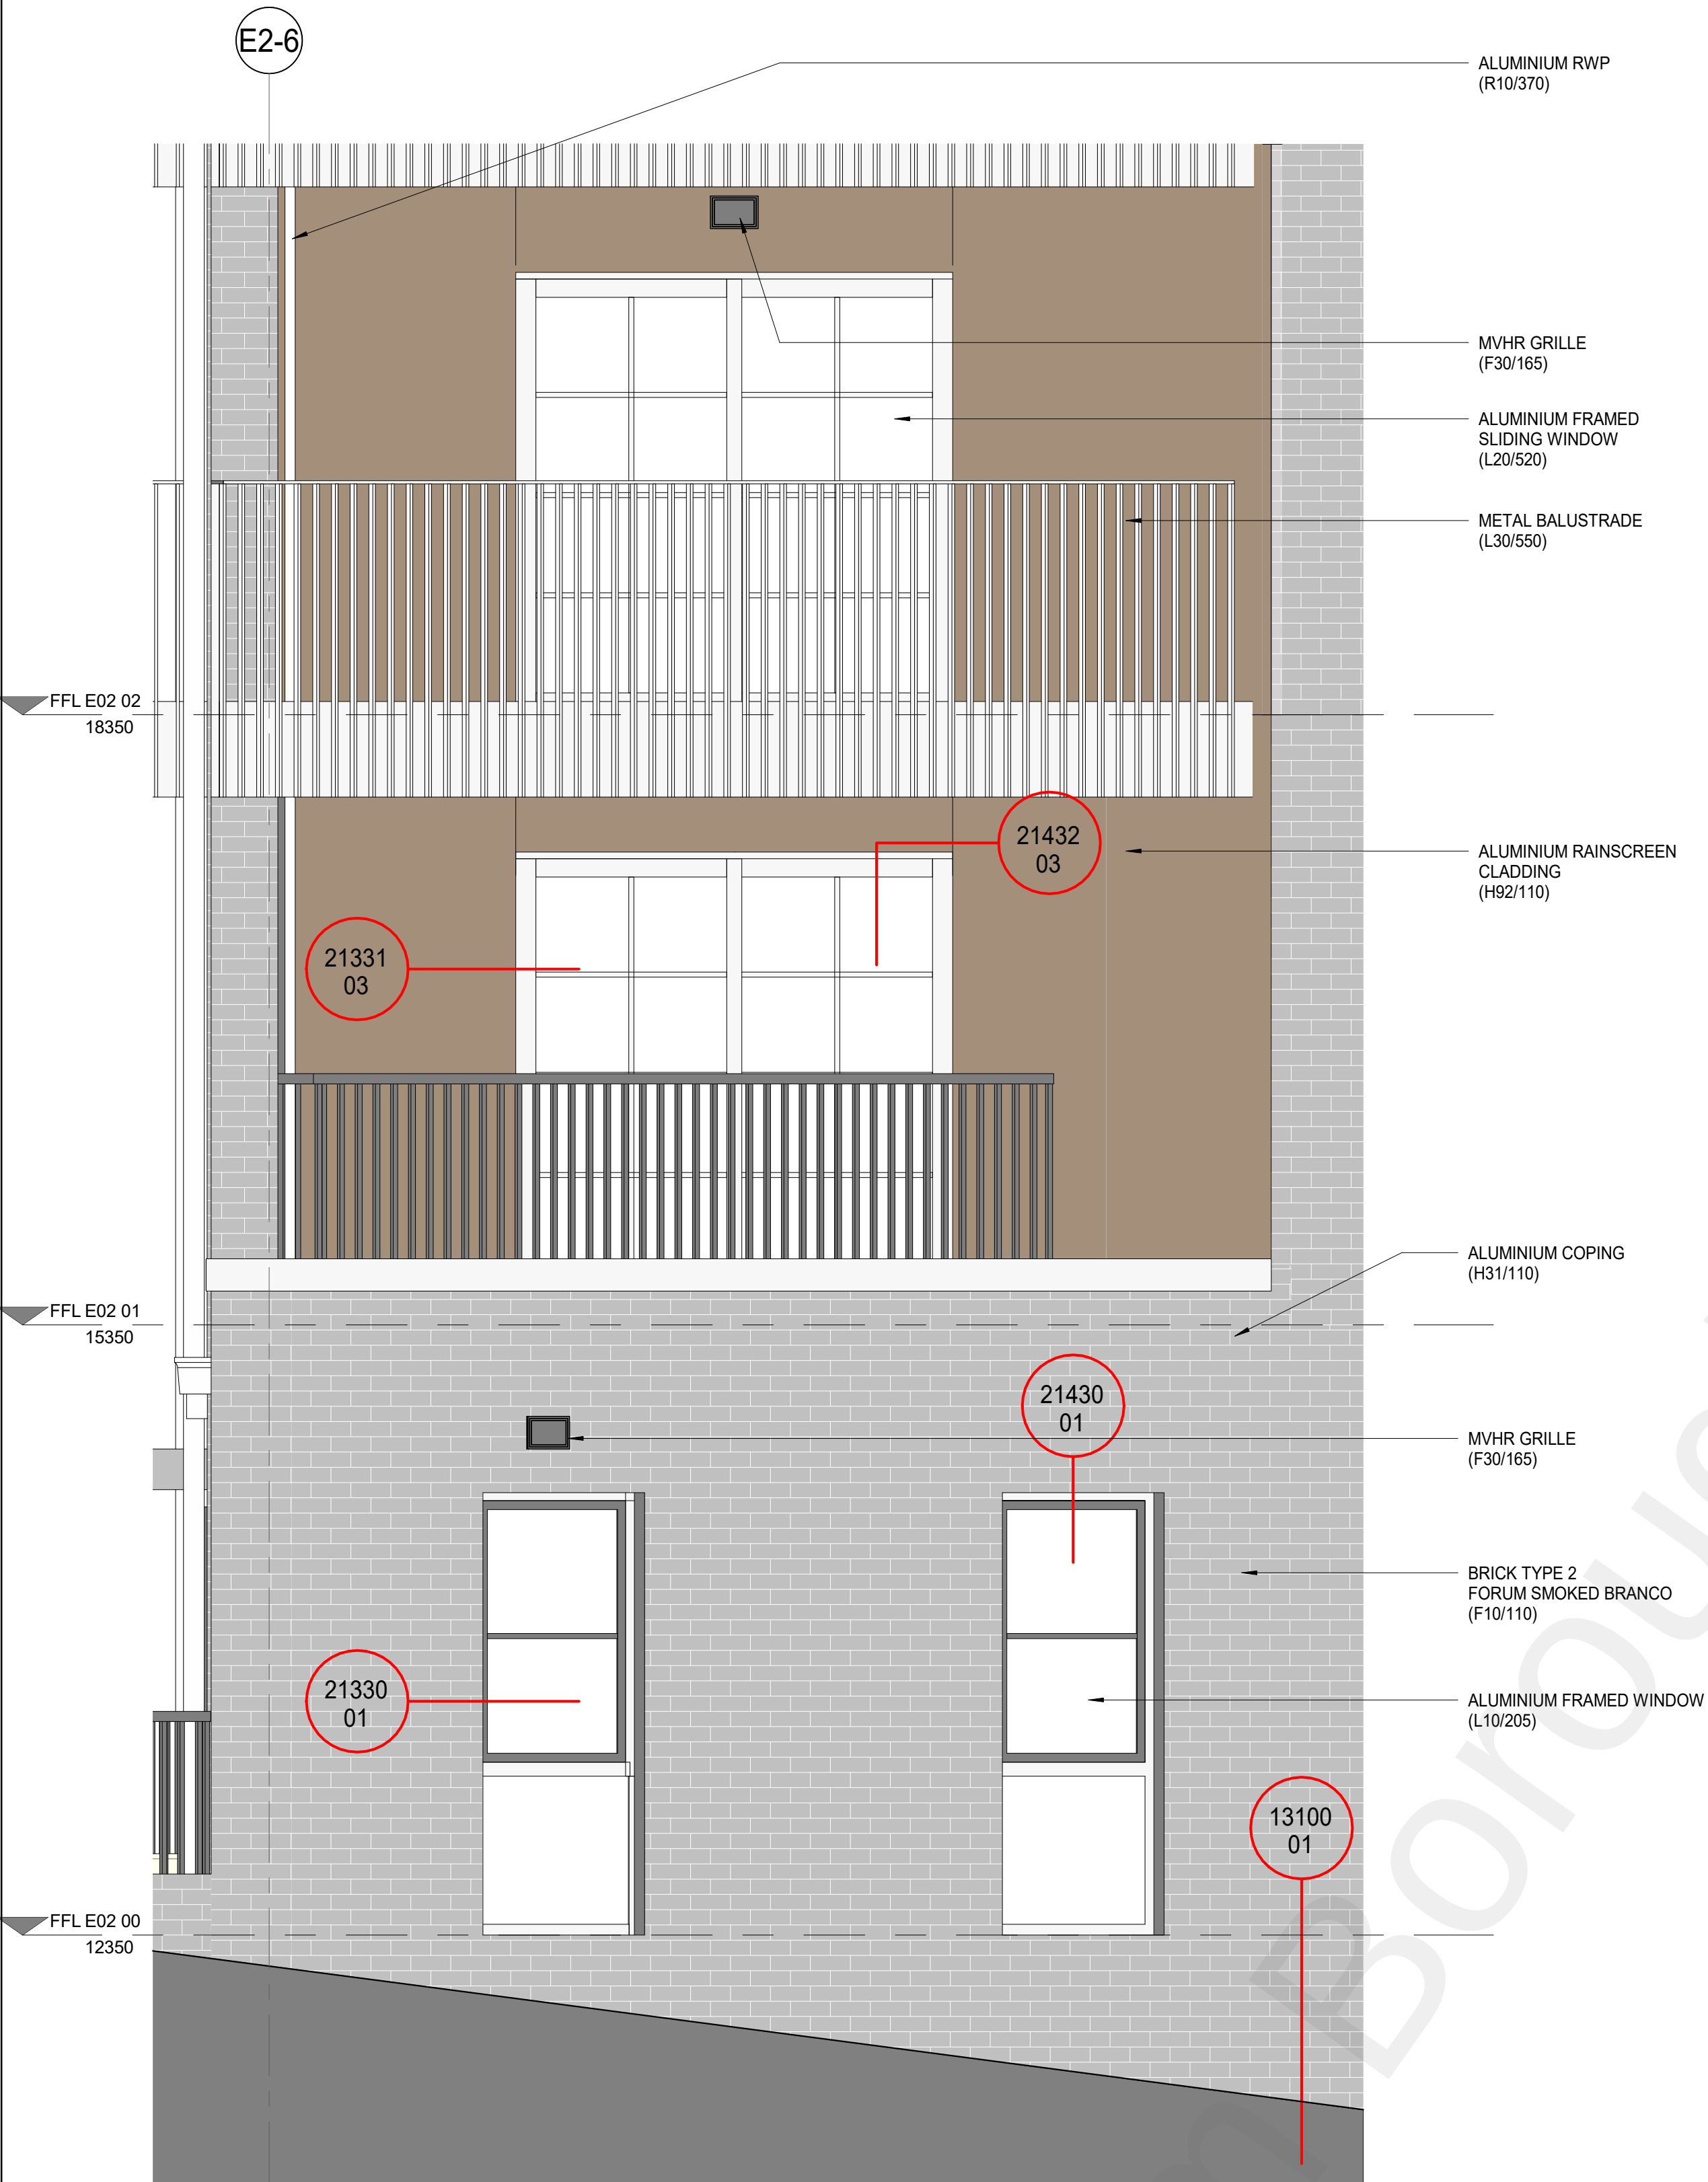

1 E02 EAST ELEVATION LOWER LEVELS BAY STUDY ELEVATION
1:25

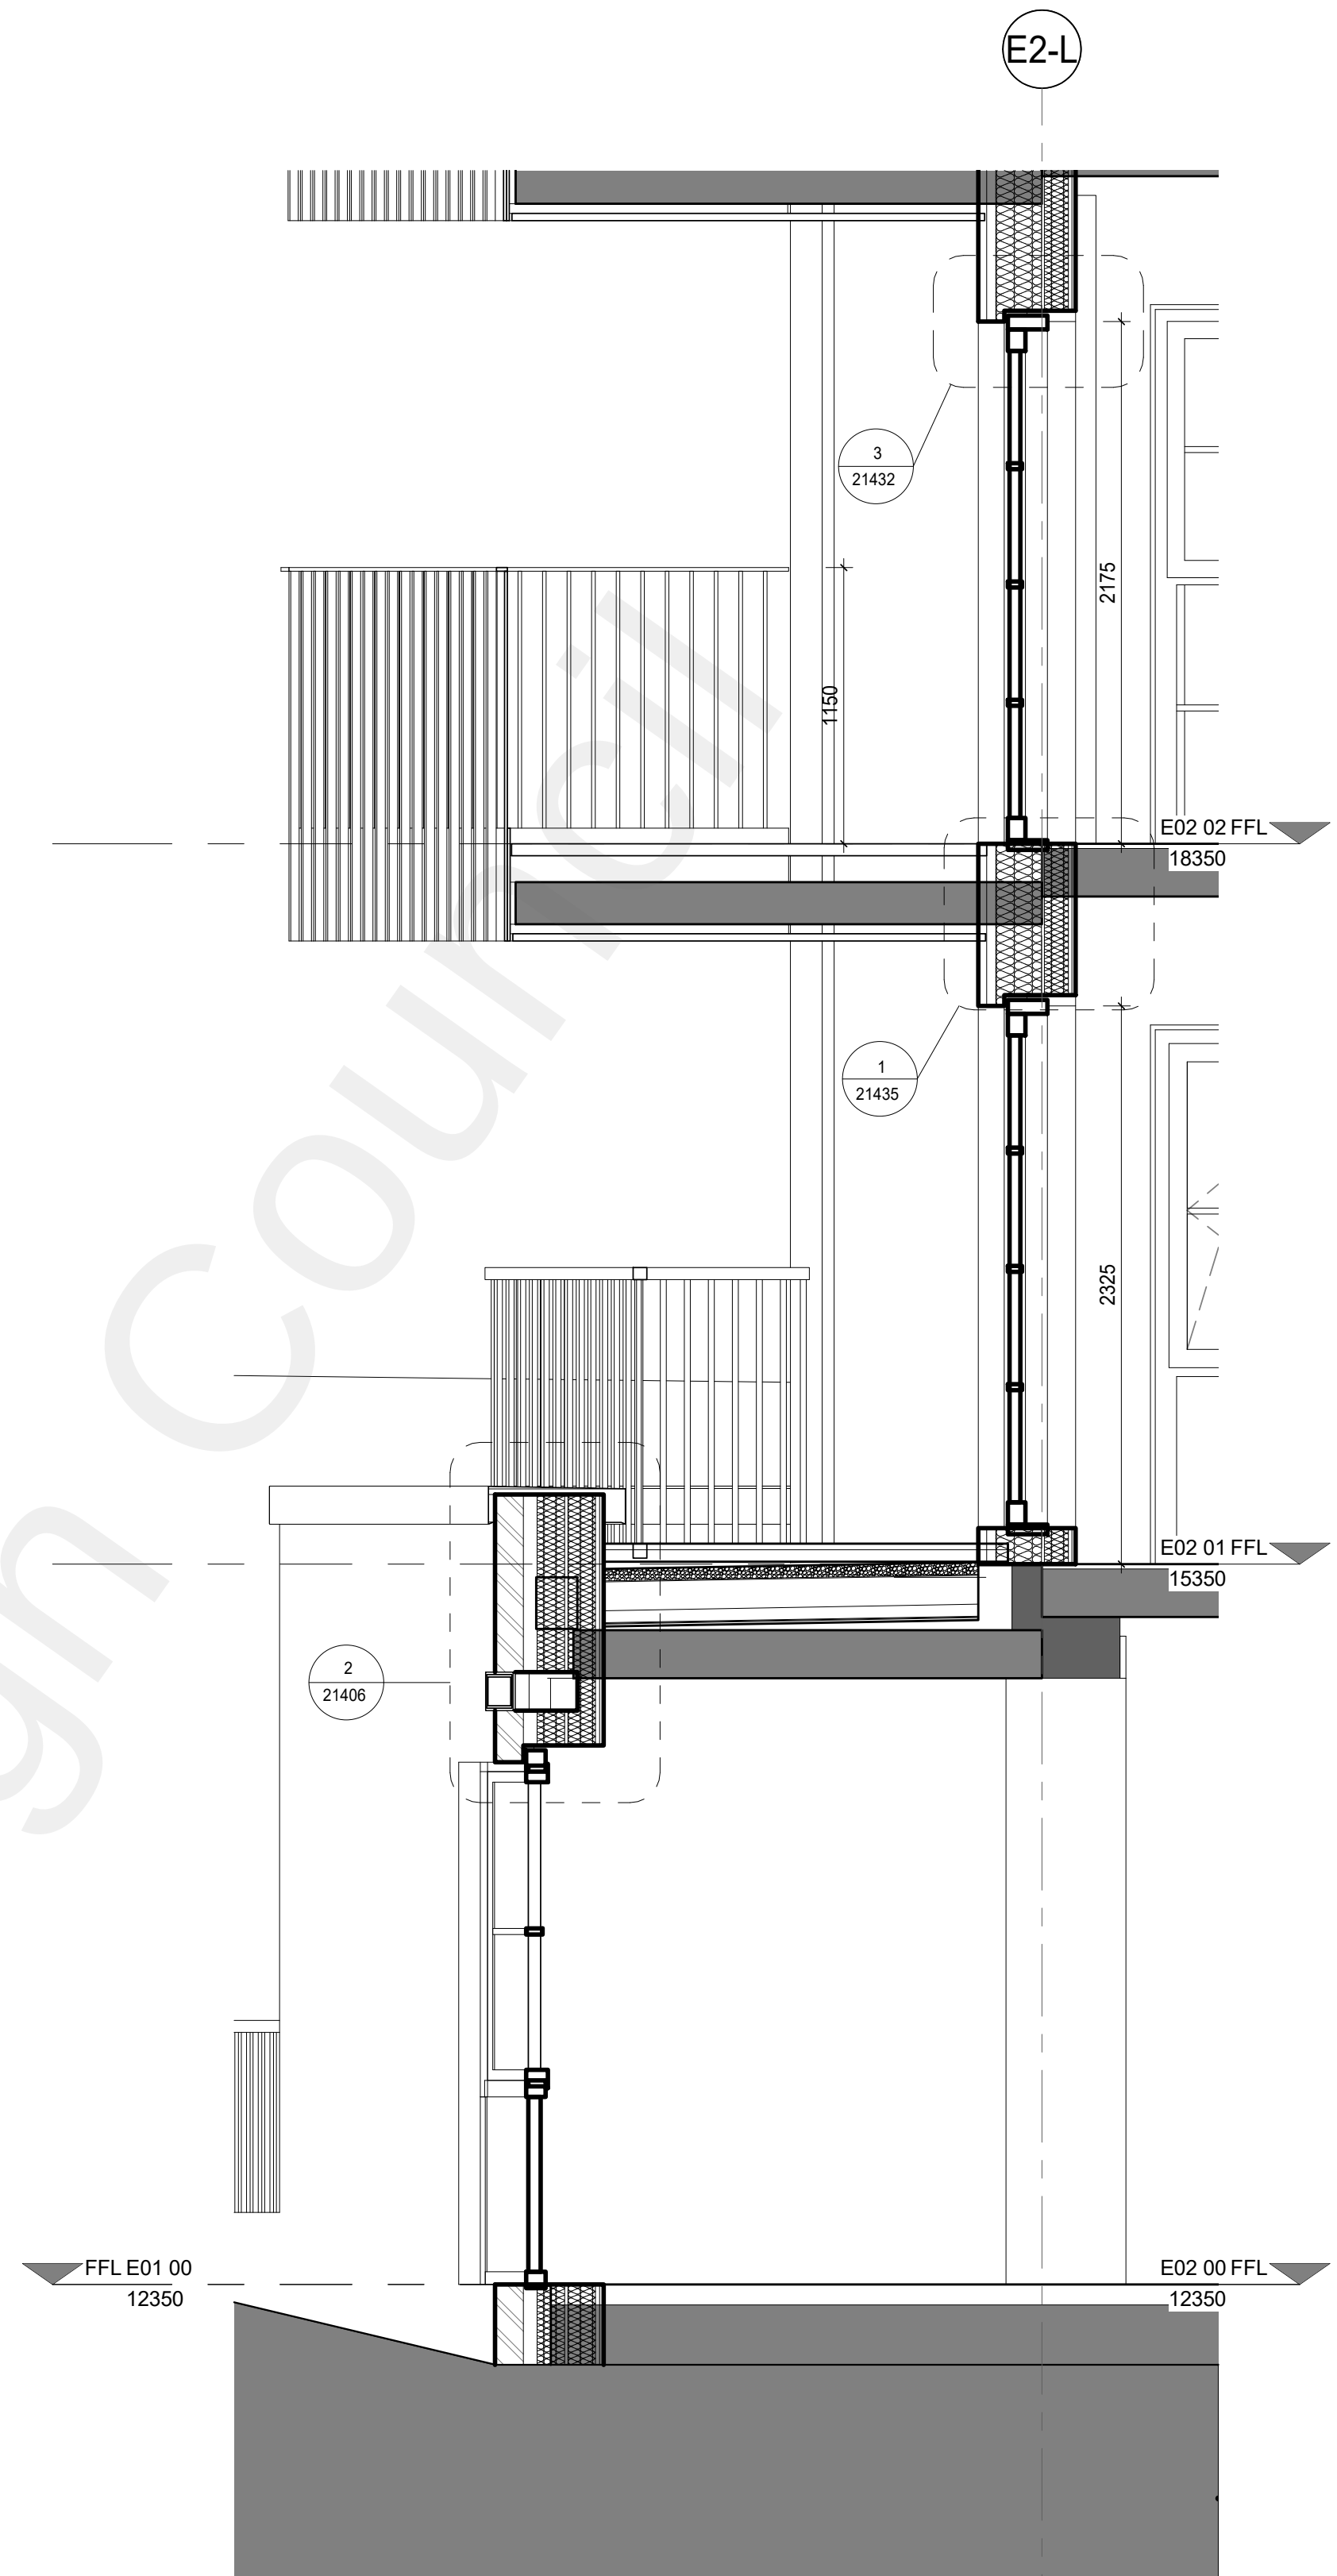

2 E02 EAST ELEVATION LOWER LEVELS BAY STUDY SECTION1
1:25

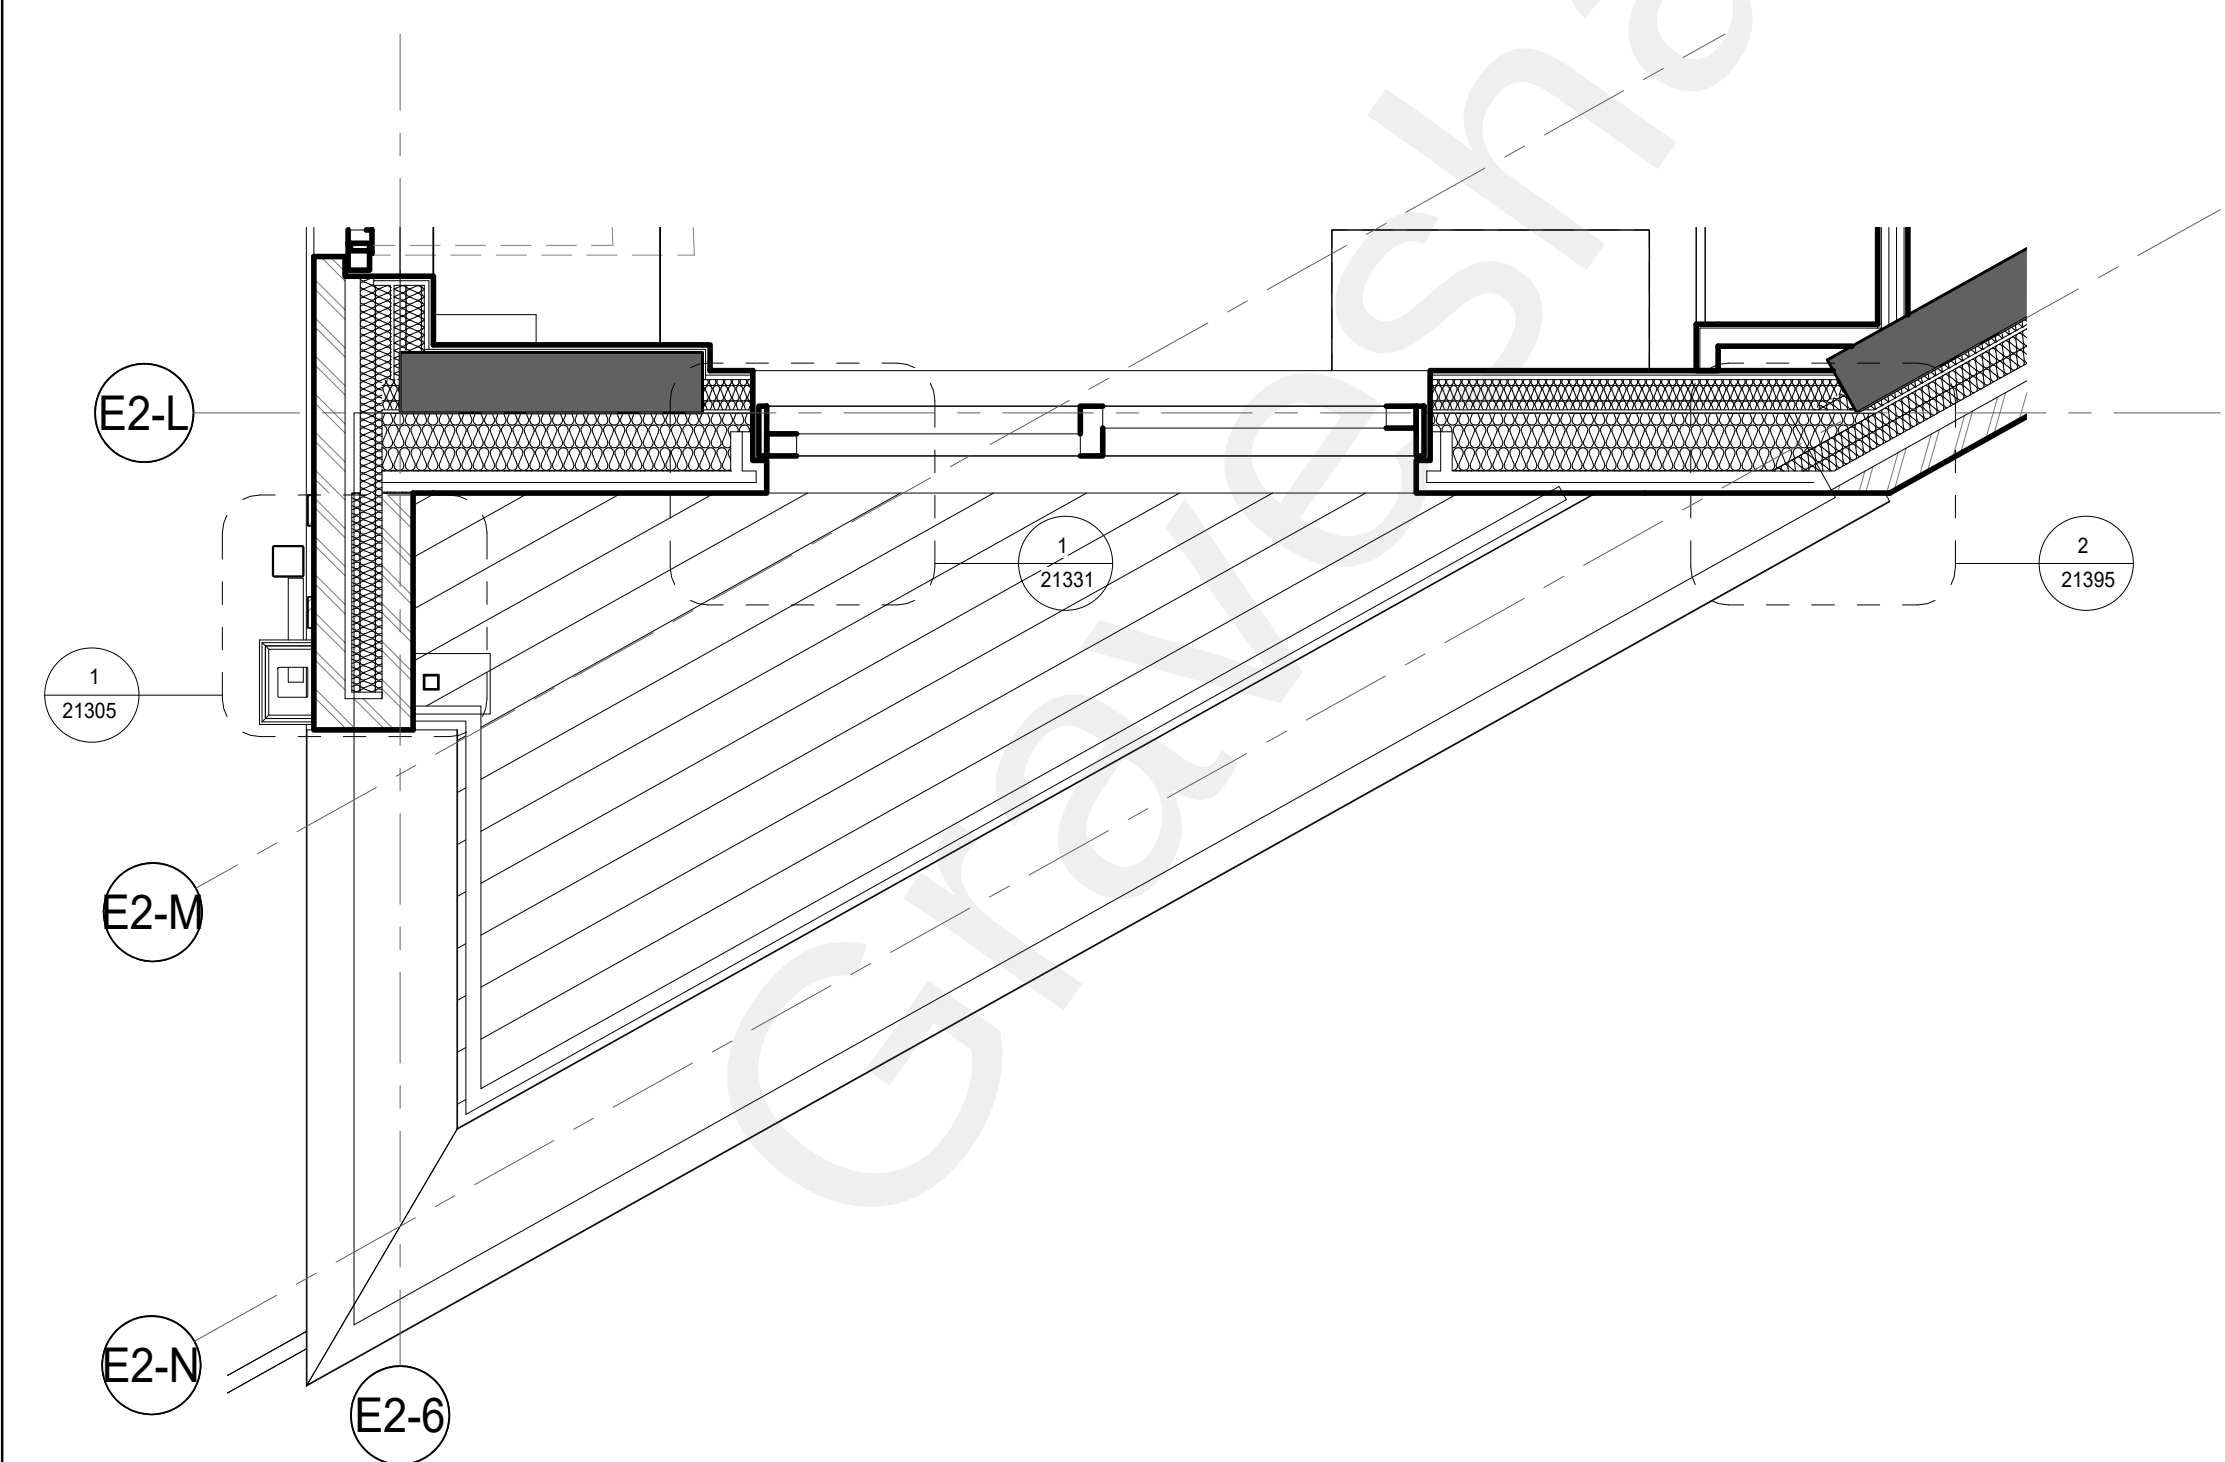

3 E02 EAST ELEVATION LOWER LEVELS BAY STUDY LEVEL 01 PLAN
1:25

